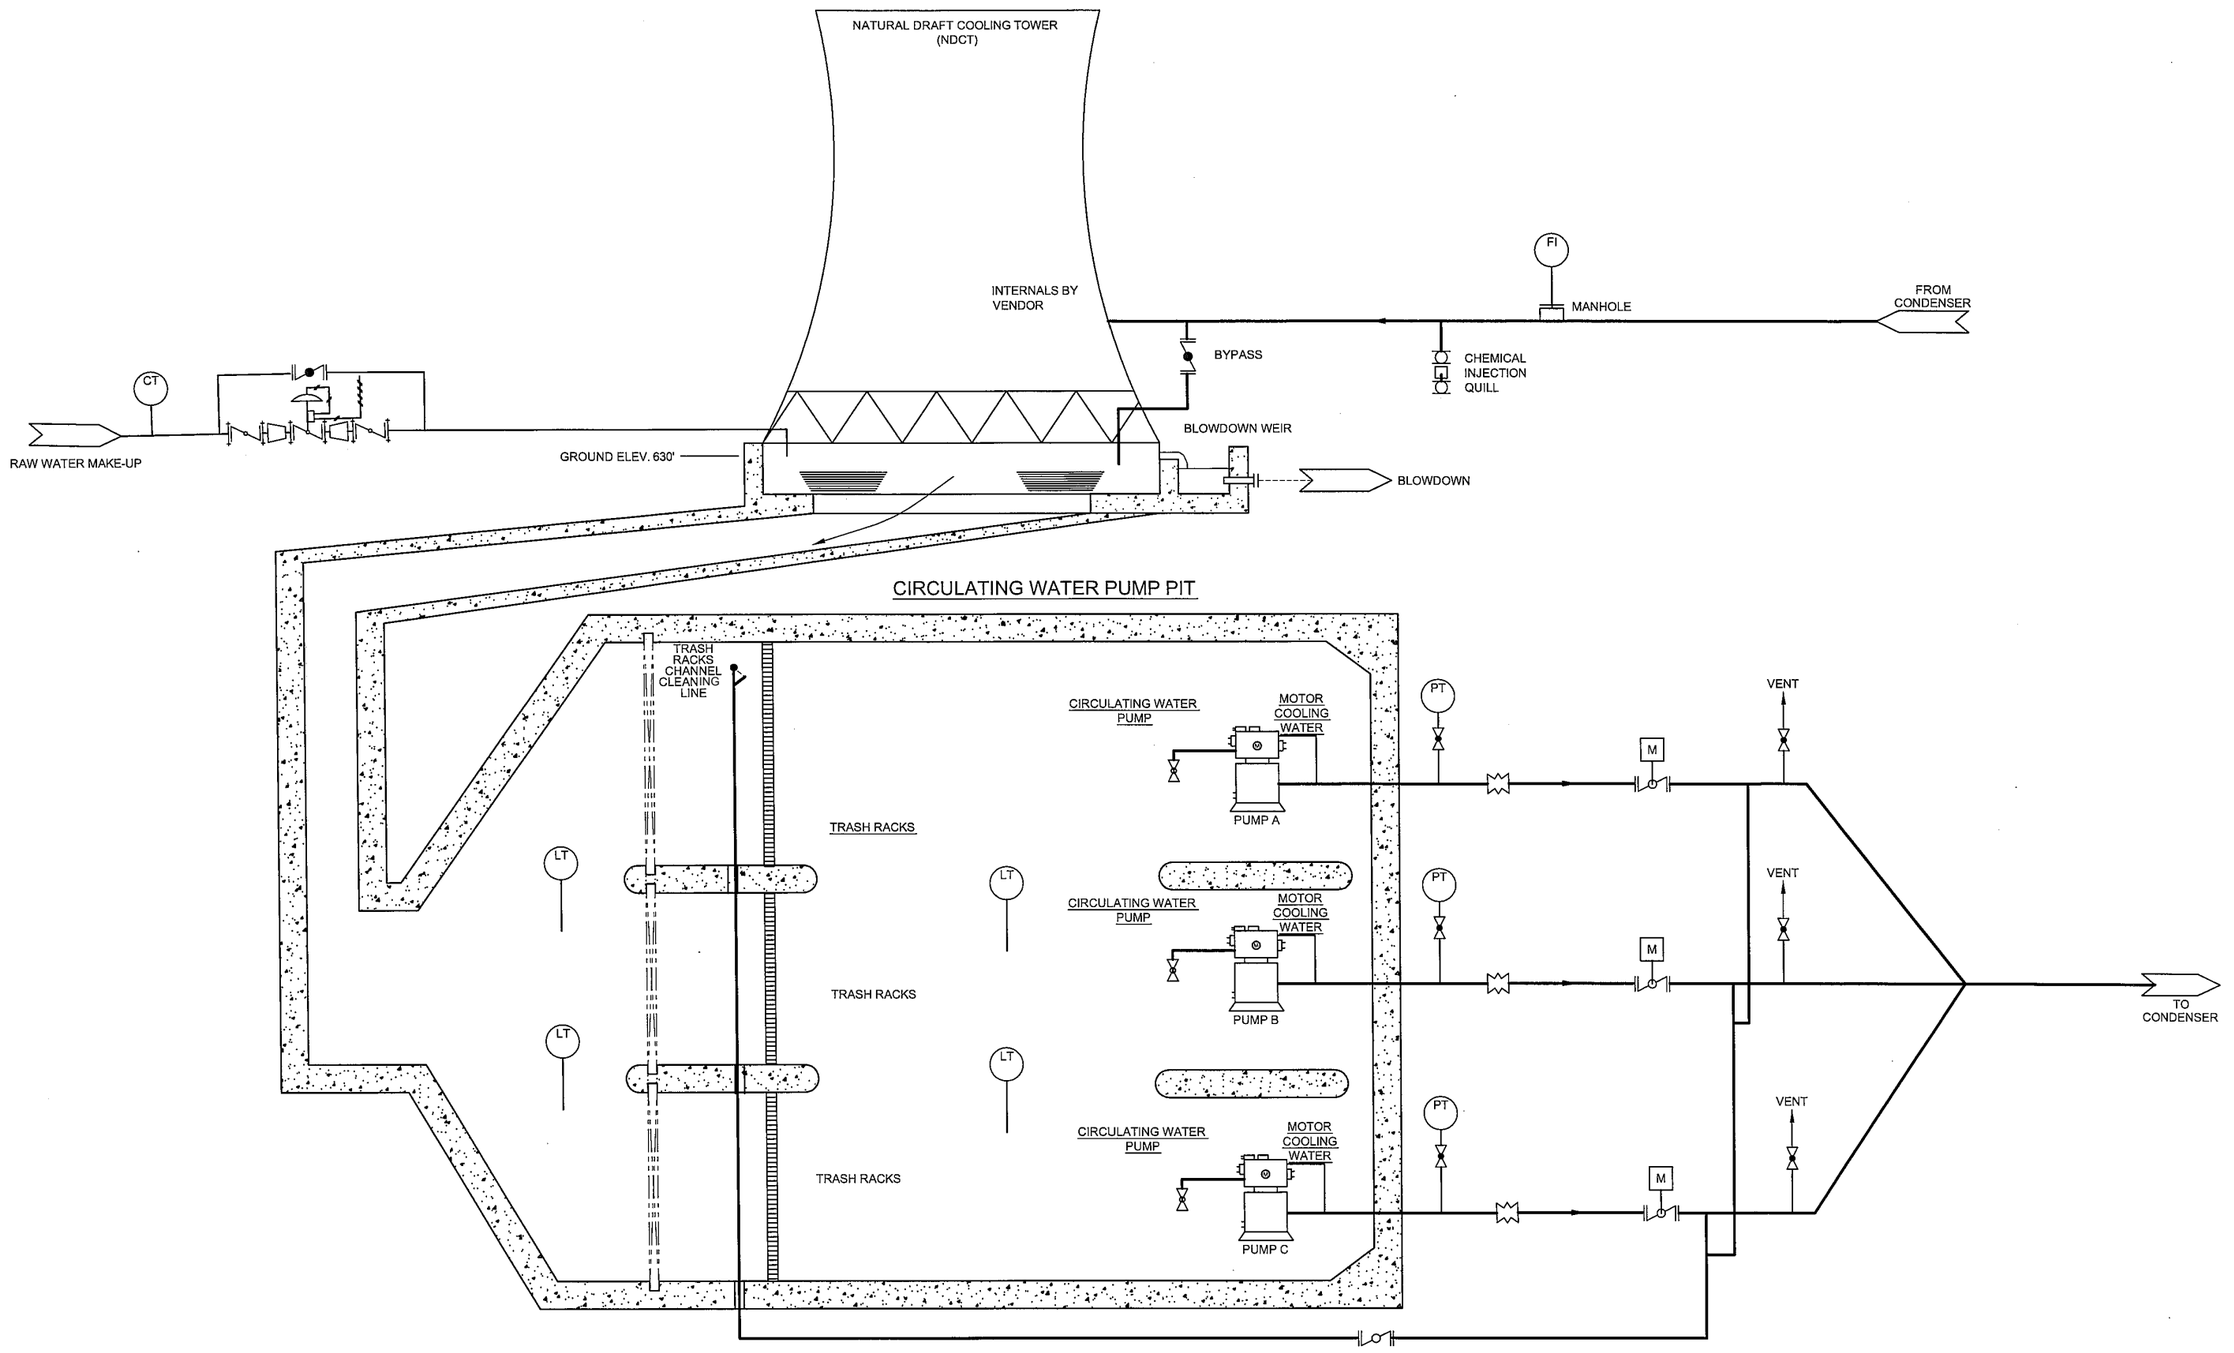

FIGURE 10.4-202
CWS Cooling Tower and Pump Pit