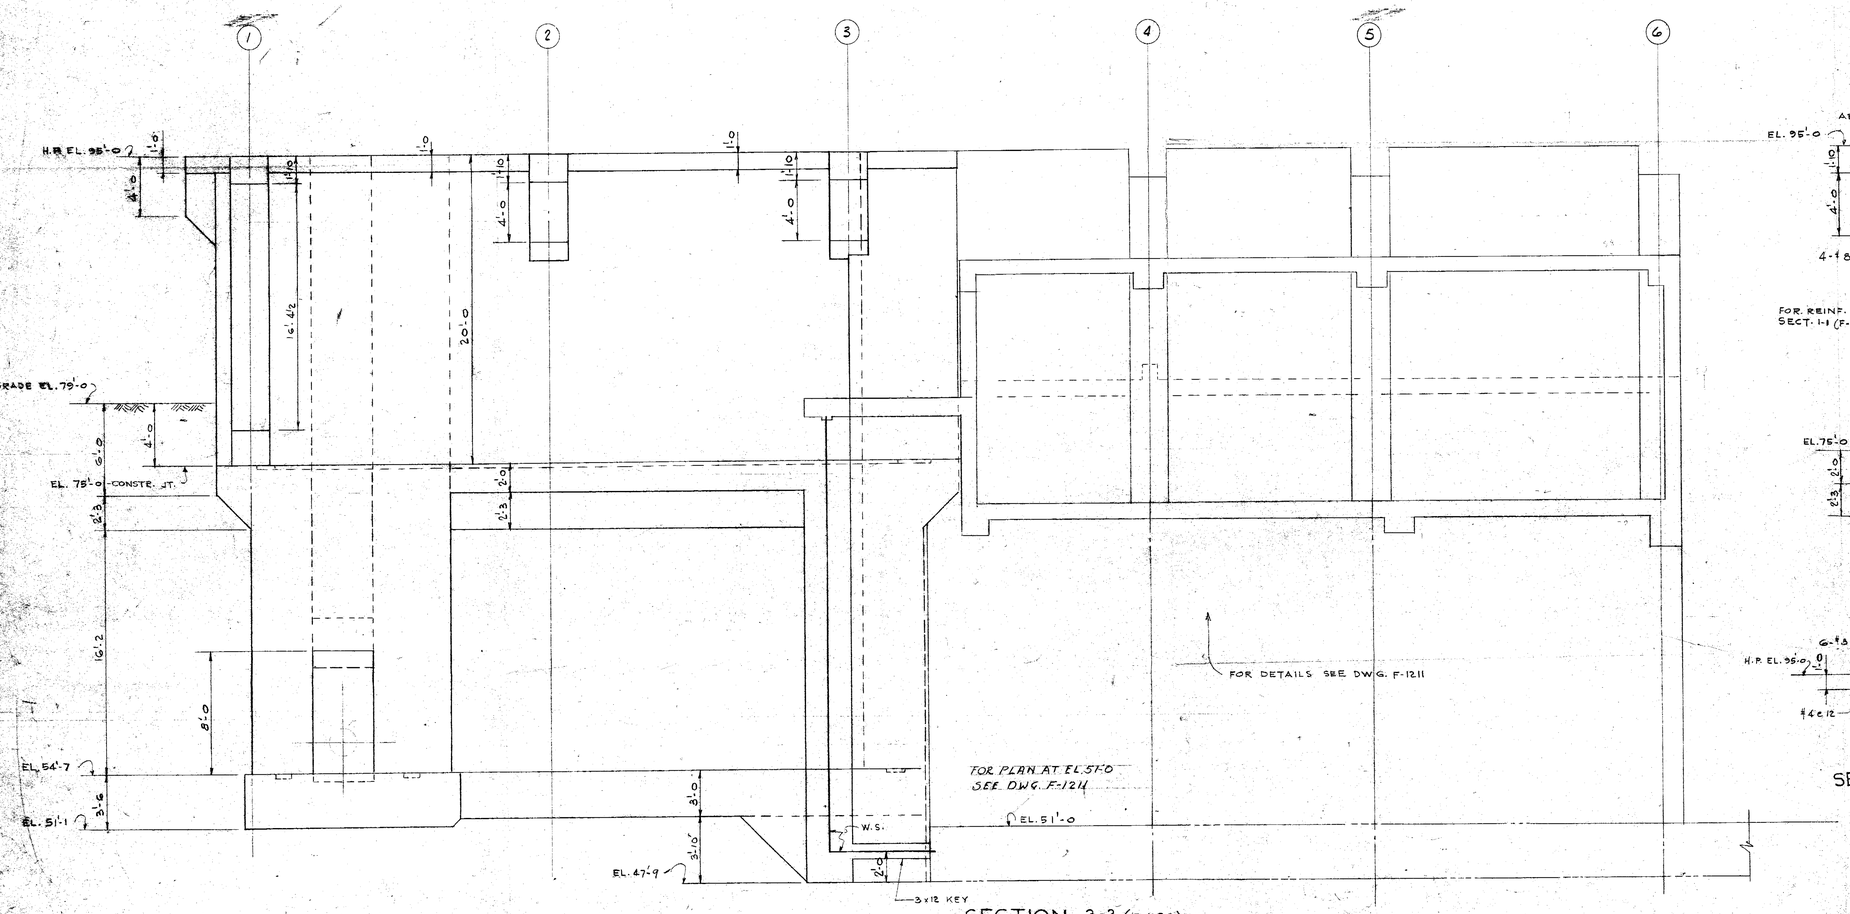

SECTION 3-3 (F-1196)

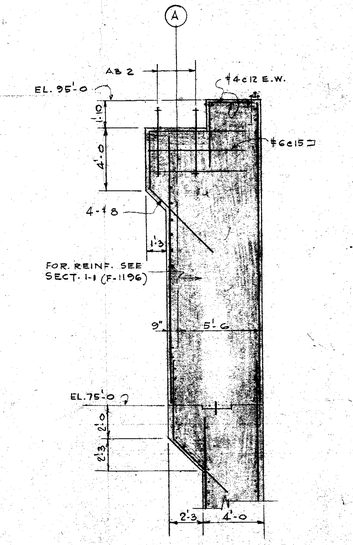

SECTION 16-16 (F-1196)

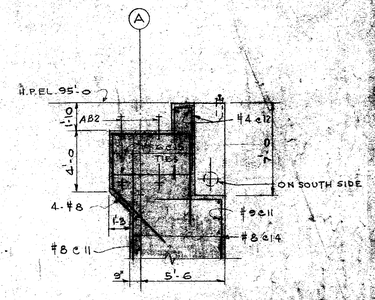

SECTION 17-17 (F-1196)

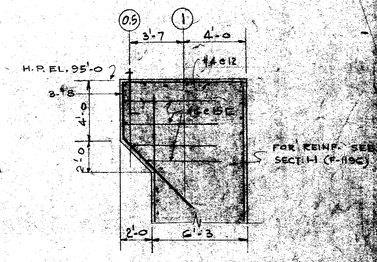

SECTION 18-18 (F-1196)

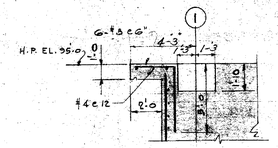

SECTION 19-19 (F-1196)

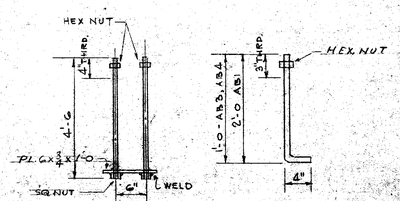

2¼"φ - AB2
24 UNITS REQ'D

¾"φ - AB1 - 26 REQ'D
1"φ - AB3 - 12 REQ'D
¾"φ - AB4 - 4 REQ'D

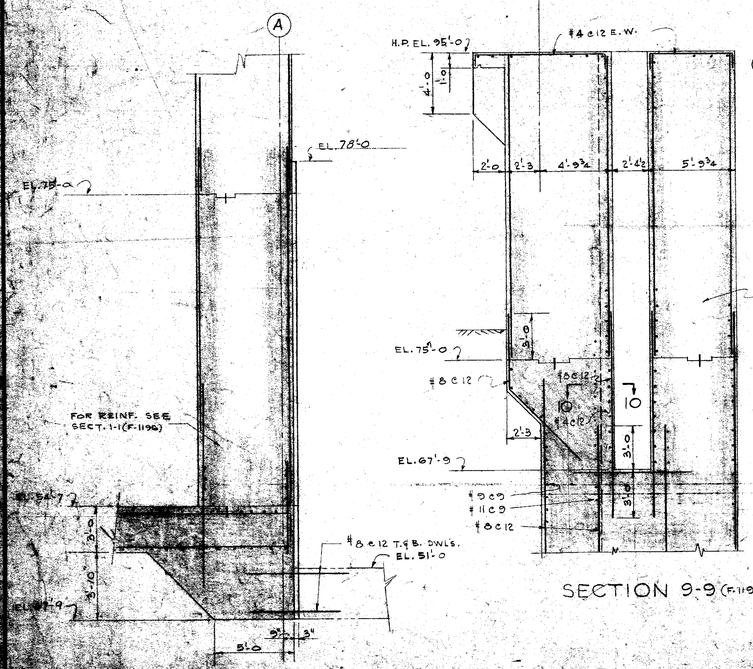

SECTION 9-9 (F-1196)

SECTION 8-8 (F-1197)

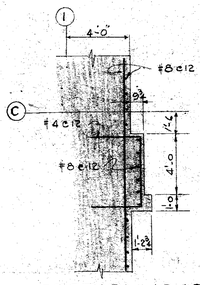

SECTION 10-10

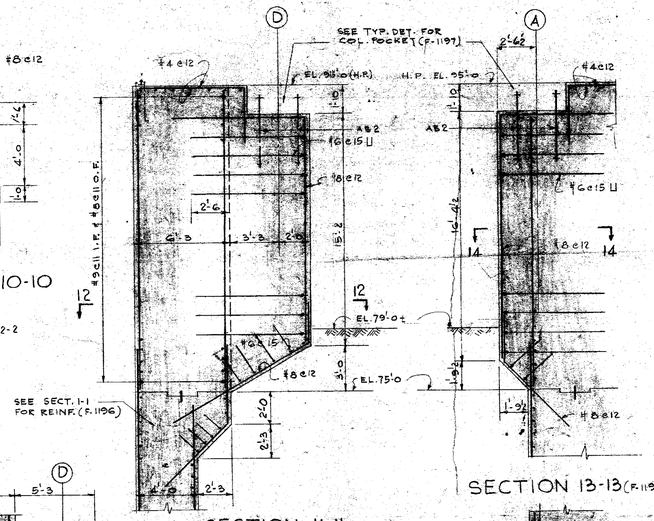

SECTION 11-11 (F-1196)

SECTION 13-13 (F-1196)

SECTION 15-15 (F-1196)

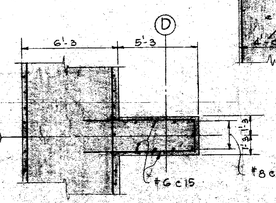

SECTION 12-12

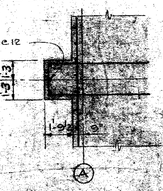

SECTION 14-14

NOTES

1. FOR NOTES AND REFERENCE DWGS. SEE DWG. F-1196
2. SCALE ¼"=1'-0 UNLESS NOTED.

Docket # 50-247
Control # 9002080340
Date 1/14/90 of Document
REGULATORY DOCKET FILE

SI APERTURE CARD
9002140281

7	8/24/73	FINAL ISSUE		RBB	
6	4-2-71	REVISED TO 51 FROM EAST WALL TO FUEL STORAGE BLDG.			
5	1/6/71	REV. QUAN. AB1, ADD. BOX - SEC. 15-15			
4	3/4/70	REV. SECT. 17-17			4-11-67
3	2/6/70	REV. SECT. 3-3.			8-8-67
2	1/16/69	REVISED DIM. SECTIONS 11, 13 & 15 AS DESIGNED.			2/1/68
1	1/10/68	REVISED TO CONFORM TO EL. 95'-0			2/1/68
0	9/14/67	FIRST ISSUE			2/1/68
NO.	DATE	DESCRIPTION	DRN.	SUPDR.	

DRAWN: [illegible]
TRACED: [illegible]
SCALE: [illegible]

WORK THIS DWG. WITH DWG. F-1196, F-1197, & F-1198

WESTINGHOUSE ELECTRIC CORPORATION

FUEL STORAGE BUILDING
CONCRETE DETAILS - SHEET 4

FOR
CONSOLIDATED EDISON COMPANY
INDIAN POINT GENERATING STATION
UNIT NO. 2

W.E. DWG. NO. 9321F1198-7
CON. ED. DWG. NO. 200