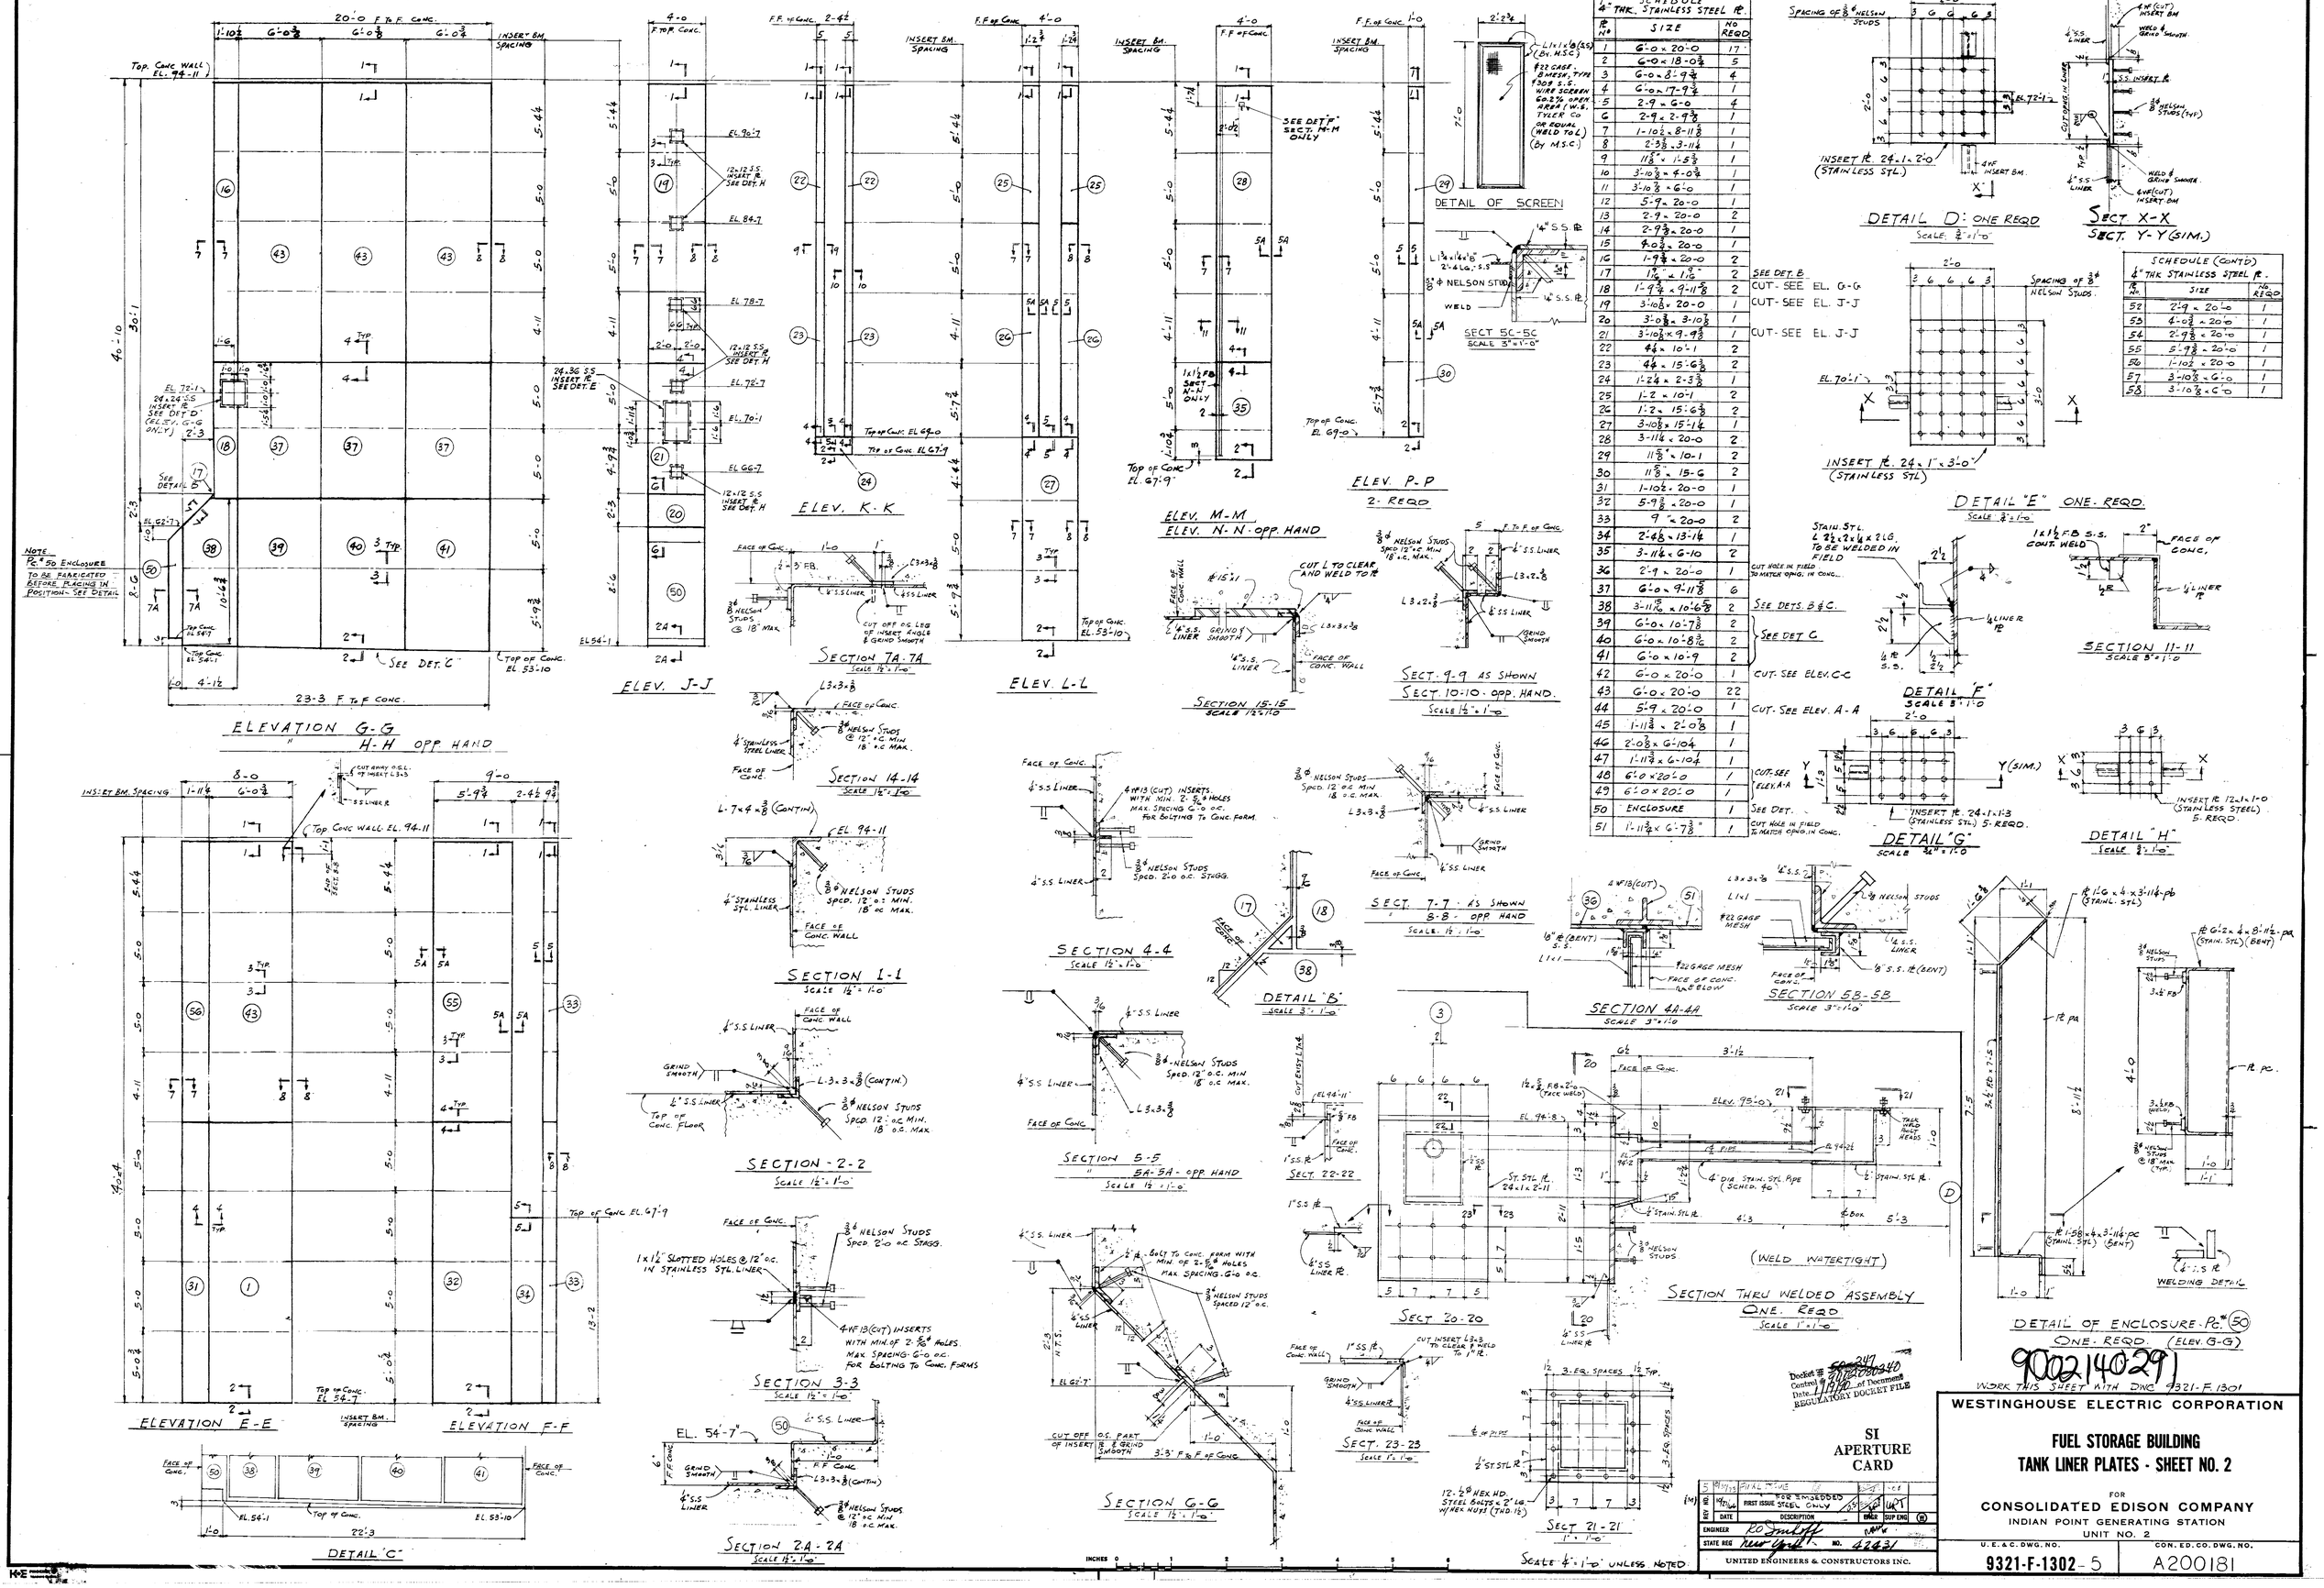


| SCHEDULE 1/4" THK. STAINLESS STEEL PL. | | | |
|---|---|---|---|
| PL. NO. | SIZE | NO REQD | |
| 1 | 6'-0 x 20'-0 | 17 | |
| 2 | 6'-0 x 18'-0 3/8 | 5 | |
| 3 | 6'-0 x 8'-9 3/8 | 4 | |
| 4 | 6'-0 x 17'-9 3/8 | 1 | |
| 5 | 2'-9 x 6'-0 | 4 | |
| 6 | 2'-9 x 2'-9 3/8 | 1 | |
| 7 | 1'-10 1/2 x 8'-11 3/8 | 1 | |
| 8 | 2'-3 3/8 x 3'-11 1/4 | 1 | |
| 9 | 11 3/8" x 1'-5 3/8 | 1 | |
| 10 | 3'-10 3/8 x 4'-0 3/8 | 1 | |
| 11 | 3'-10 3/8 x 6'-0 | 1 | |
| 12 | 5'-9 x 20'-0 | 1 | |
| 13 | 2'-9 x 20'-0 | 2 | |
| 14 | 2'-9 3/8 x 20'-0 | 1 | |
| 15 | 4'-0 3/8 x 20'-0 | 1 | |
| 16 | 1'-9 3/8 x 20'-0 | 2 | |
| 17 | 1 9/16" x 1'-6" | 2 | SEE DET. B |
| 18 | 1'-9 3/8 x 9'-11 5/8 | 2 | CUT - SEE EL. G-G |
| 19 | 3'-10 3/8 x 20'-0 | 1 | CUT - SEE EL. J-J |
| 20 | 3'-0 3/8 x 3'-10 3/8 | 1 | |
| 21 | 3'-10 3/8 x 9'-9 3/8 | 1 | CUT - SEE EL. J-J |
| 22 | 4 1/4 x 10'-1 | 2 | |
| 23 | 4 1/4 x 15'-6 3/8 | 2 | |
| 24 | 1'-2 1/4 x 2'-3 3/8 | 1 | |
| 25 | 1'-2 x 10'-1 | 2 | |
| 26 | 1'-2 x 15'-6 3/8 | 2 | |
| 27 | 3'-10 3/8 x 15'-1 1/4 | 1 | |
| 28 | 3'-11 1/4 x 20'-0 | 2 | |
| 29 | 11 5/8" x 10'-1 | 2 | |
| 30 | 11 5/8" x 15'-6 | 2 | |
| 31 | 1'-10 1/2 x 20'-0 | 1 | |
| 32 | 5'-9 3/8 x 20'-0 | 1 | |
| 33 | 9" x 20'-0 | 2 | |
| 34 | 2'-6 3/8 x 13'-1 1/4 | 1 | |
| 35 | 3'-11 1/4 x 6'-10 | 2 | |
| 36 | 2'-9 x 20'-0 | 1 | |
| 37 | 6'-0 x 9'-11 3/8 | 6 | |
| 38 | 3'-11 15/16 x 10'-6 5/8 | 2 | SEE DETS. B & C. |
| 39 | 6'-0 x 10'-7 3/8 | 2 | |
| 40 | 6'-0 x 10'-8 3/16 | 2 | SEE DET C |
| 41 | 6'-0 x 10'-9 | 2 | |
| 42 | 6'-0 x 20'-0 | 1 | CUT: SEE ELEV. C-C |
| 43 | 6'-0 x 20'-0 | 22 | |
| 44 | 5'-9 x 20'-0 | 1 | CUT - SEE ELEV. A-A |
| 45 | 1'-11 3/8 x 2'-0 3/8 | 1 | |
| 46 | 2'-0 3/8 x 6'-10 1/4 | 1 | |
| 47 | 1'-11 3/8 x 6'-10 1/4 | 1 | |
| 48 | 6'-0 x 20'-0 | 1 | CUT - SEE ELEV. A-A |
| 49 | 6'-0 x 20'-0 | 1 | |
| 50 | ENCLOSURE | 1 | SEE DET. |
| 51 | 1'-11 3/8 x 6'-7 3/8" | 1 | CUT HOLE IN FIELD TO MATCH OPNG. IN CONC. |

| SCHEDULE (CONTD) 1/4" THK STAINLESS STEEL PL. | | |
|---|---|---|
| PL. NO. | SIZE | NO. REQD |
| 52 | 2'-9 x 20'-0 | 1 |
| 53 | 4'-0 3/8 x 20'-0 | 1 |
| 54 | 2'-9 3/8 x 20'-0 | 1 |
| 55 | 5'-9 3/8 x 20'-0 | 1 |
| 56 | 1'-10 1/2 x 20'-0 | 1 |
| 57 | 3'-10 3/8 x 6'-0 | 1 |
| 58 | 3'-10 3/8 x 6'-0 | 1 |

Docket # 50-247
Control # 8908080340
Date 1/10/90 of Document
REGULATORY DOCKET FILE

SI APERTURE CARD

| REV. NO. | DATE | DESCRIPTION | DRWN | SUP ENG | |
|---|---|---|---|---|---|
| 5 | 8/9/75 | FINAL ISSUE | | | |
| 4 | 7/24/74 | FOR EMBEDDED STEEL ONLY | | | |
| 3 | | FIRST ISSUE STEEL ONLY | | | |

ENGINEER R.O. Smulski
STATE REG. NO. 42431
UNITED ENGINEERS & CONSTRUCTORS INC.

WESTINGHOUSE ELECTRIC CORPORATION

# FUEL STORAGE BUILDING
# TANK LINER PLATES - SHEET NO. 2

FOR

CONSOLIDATED EDISON COMPANY
INDIAN POINT GENERATING STATION
UNIT NO. 2

U.E.&C. DWG. NO. 9321-F-1302-5
CON. ED. CO. DWG. NO. A200181

9002140291
WORK THIS SHEET WITH DWG 9321-F-1301

A200181
INDIAN POINT