OIL SPRAY DEFLECTOR	B207634-1
SHIELDS FOR DIESEL GENERATORS	INDIAN POINT #2

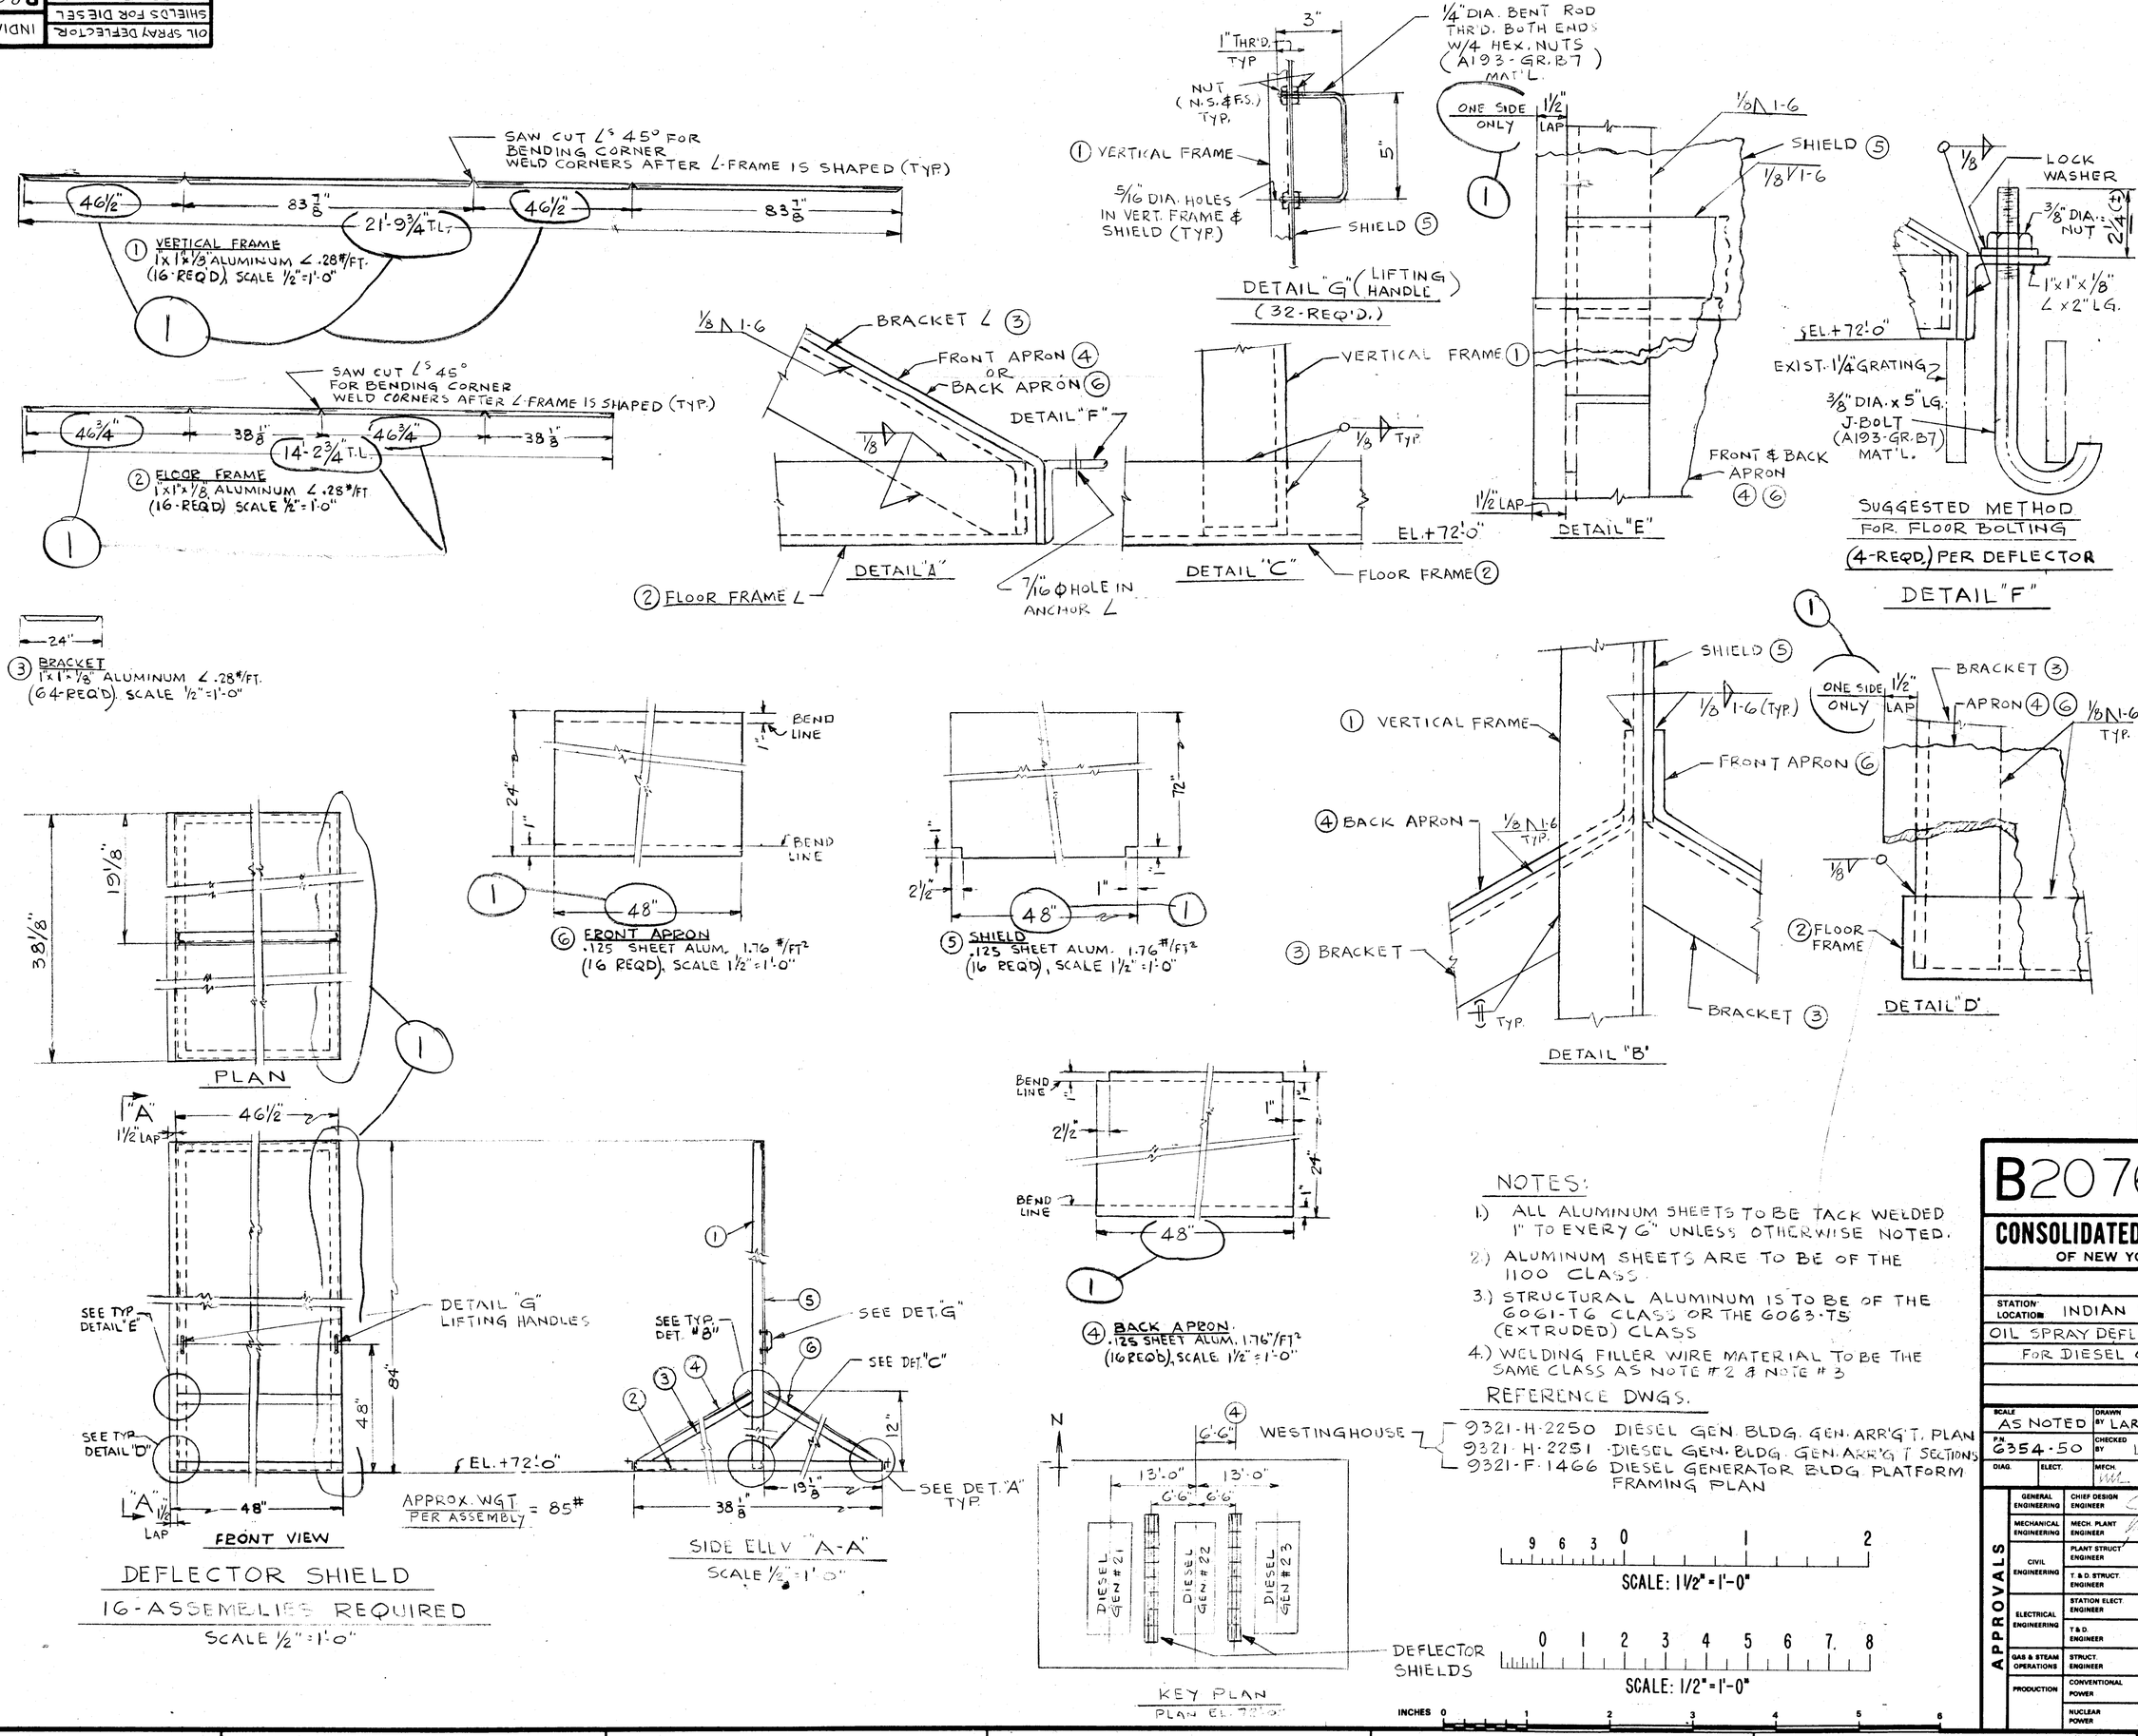

NOTES:

1.) ALL ALUMINUM SHEETS TO BE TACK WELDED 1" TO EVERY 6" UNLESS OTHERWISE NOTED.

2.) ALUMINUM SHEETS ARE TO BE OF THE 1100 CLASS.

3.) STRUCTURAL ALUMINUM IS TO BE OF THE 6061-T6 CLASS OR THE 6063-T5 (EXTRUDED) CLASS

4.) WELDING FILLER WIRE MATERIAL TO BE THE SAME CLASS AS NOTE #2 & NOTE #3

REFERENCE DWGS.

9321-H-2250	DIESEL GEN. BLDG. GEN. ARR'G'T. PLAN
9321-H-2251	DIESEL GEN. BLDG. GEN. ARR'G'T SECTIONS
9321-F-1466	DIESEL GENERATOR BLDG. PLATFORM FRAMING PLAN

REVISIONS

0 — THIS ISSUE IS NON-CLASS "A" PER CI-240-1 RELEASE FOR CONSTRUCTION AS PER SPEC. MP 79-031 P.N. 6354-50 L.I.L./RL 5/18/79

1 — THIS ISSUE IS NON-CLASS "A" PER CI-240-1 REVISED OVERALL DIMENSIONS OF DEFLECTOR SHIELD AS PER SPEC. MP 79-031 P.N. 6354-50 L.I.L./RL 9/20/79

RETURN TO REACTOR DOCKET FILES

50-247 LR 11-2-79 7911060509

B207634-1

CONSOLIDATED EDISON CO. OF NEW YORK, INC.

STATION LOCATION: INDIAN POINT #2

OIL SPRAY DEFLECTOR SHIELDS FOR DIESEL GENERATORS

SCALE	DRAWN BY	RECORDED
AS NOTED	LARRABEE	7-2-79
P.N. 6354-50	CHECKED BY LUCAS	ENG.
DIAG. / ELECT.	MECH. / STRUCT.	DIST.

APPROVALS

GENERAL ENGINEERING	CHIEF DESIGN ENGINEER	
MECHANICAL ENGINEERING	MECH. PLANT ENGINEER	
CIVIL ENGINEERING	PLANT STRUCT. ENGINEER	
	T. & D. STRUCT. ENGINEER	
ELECTRICAL ENGINEERING	STATION ELECT. ENGINEER	
	T & D. ENGINEER	
GAS & STEAM OPERATIONS	STRUCT. ENGINEER	
PRODUCTION	CONVENTIONAL POWER	
	NUCLEAR POWER	MJ

7911060 509