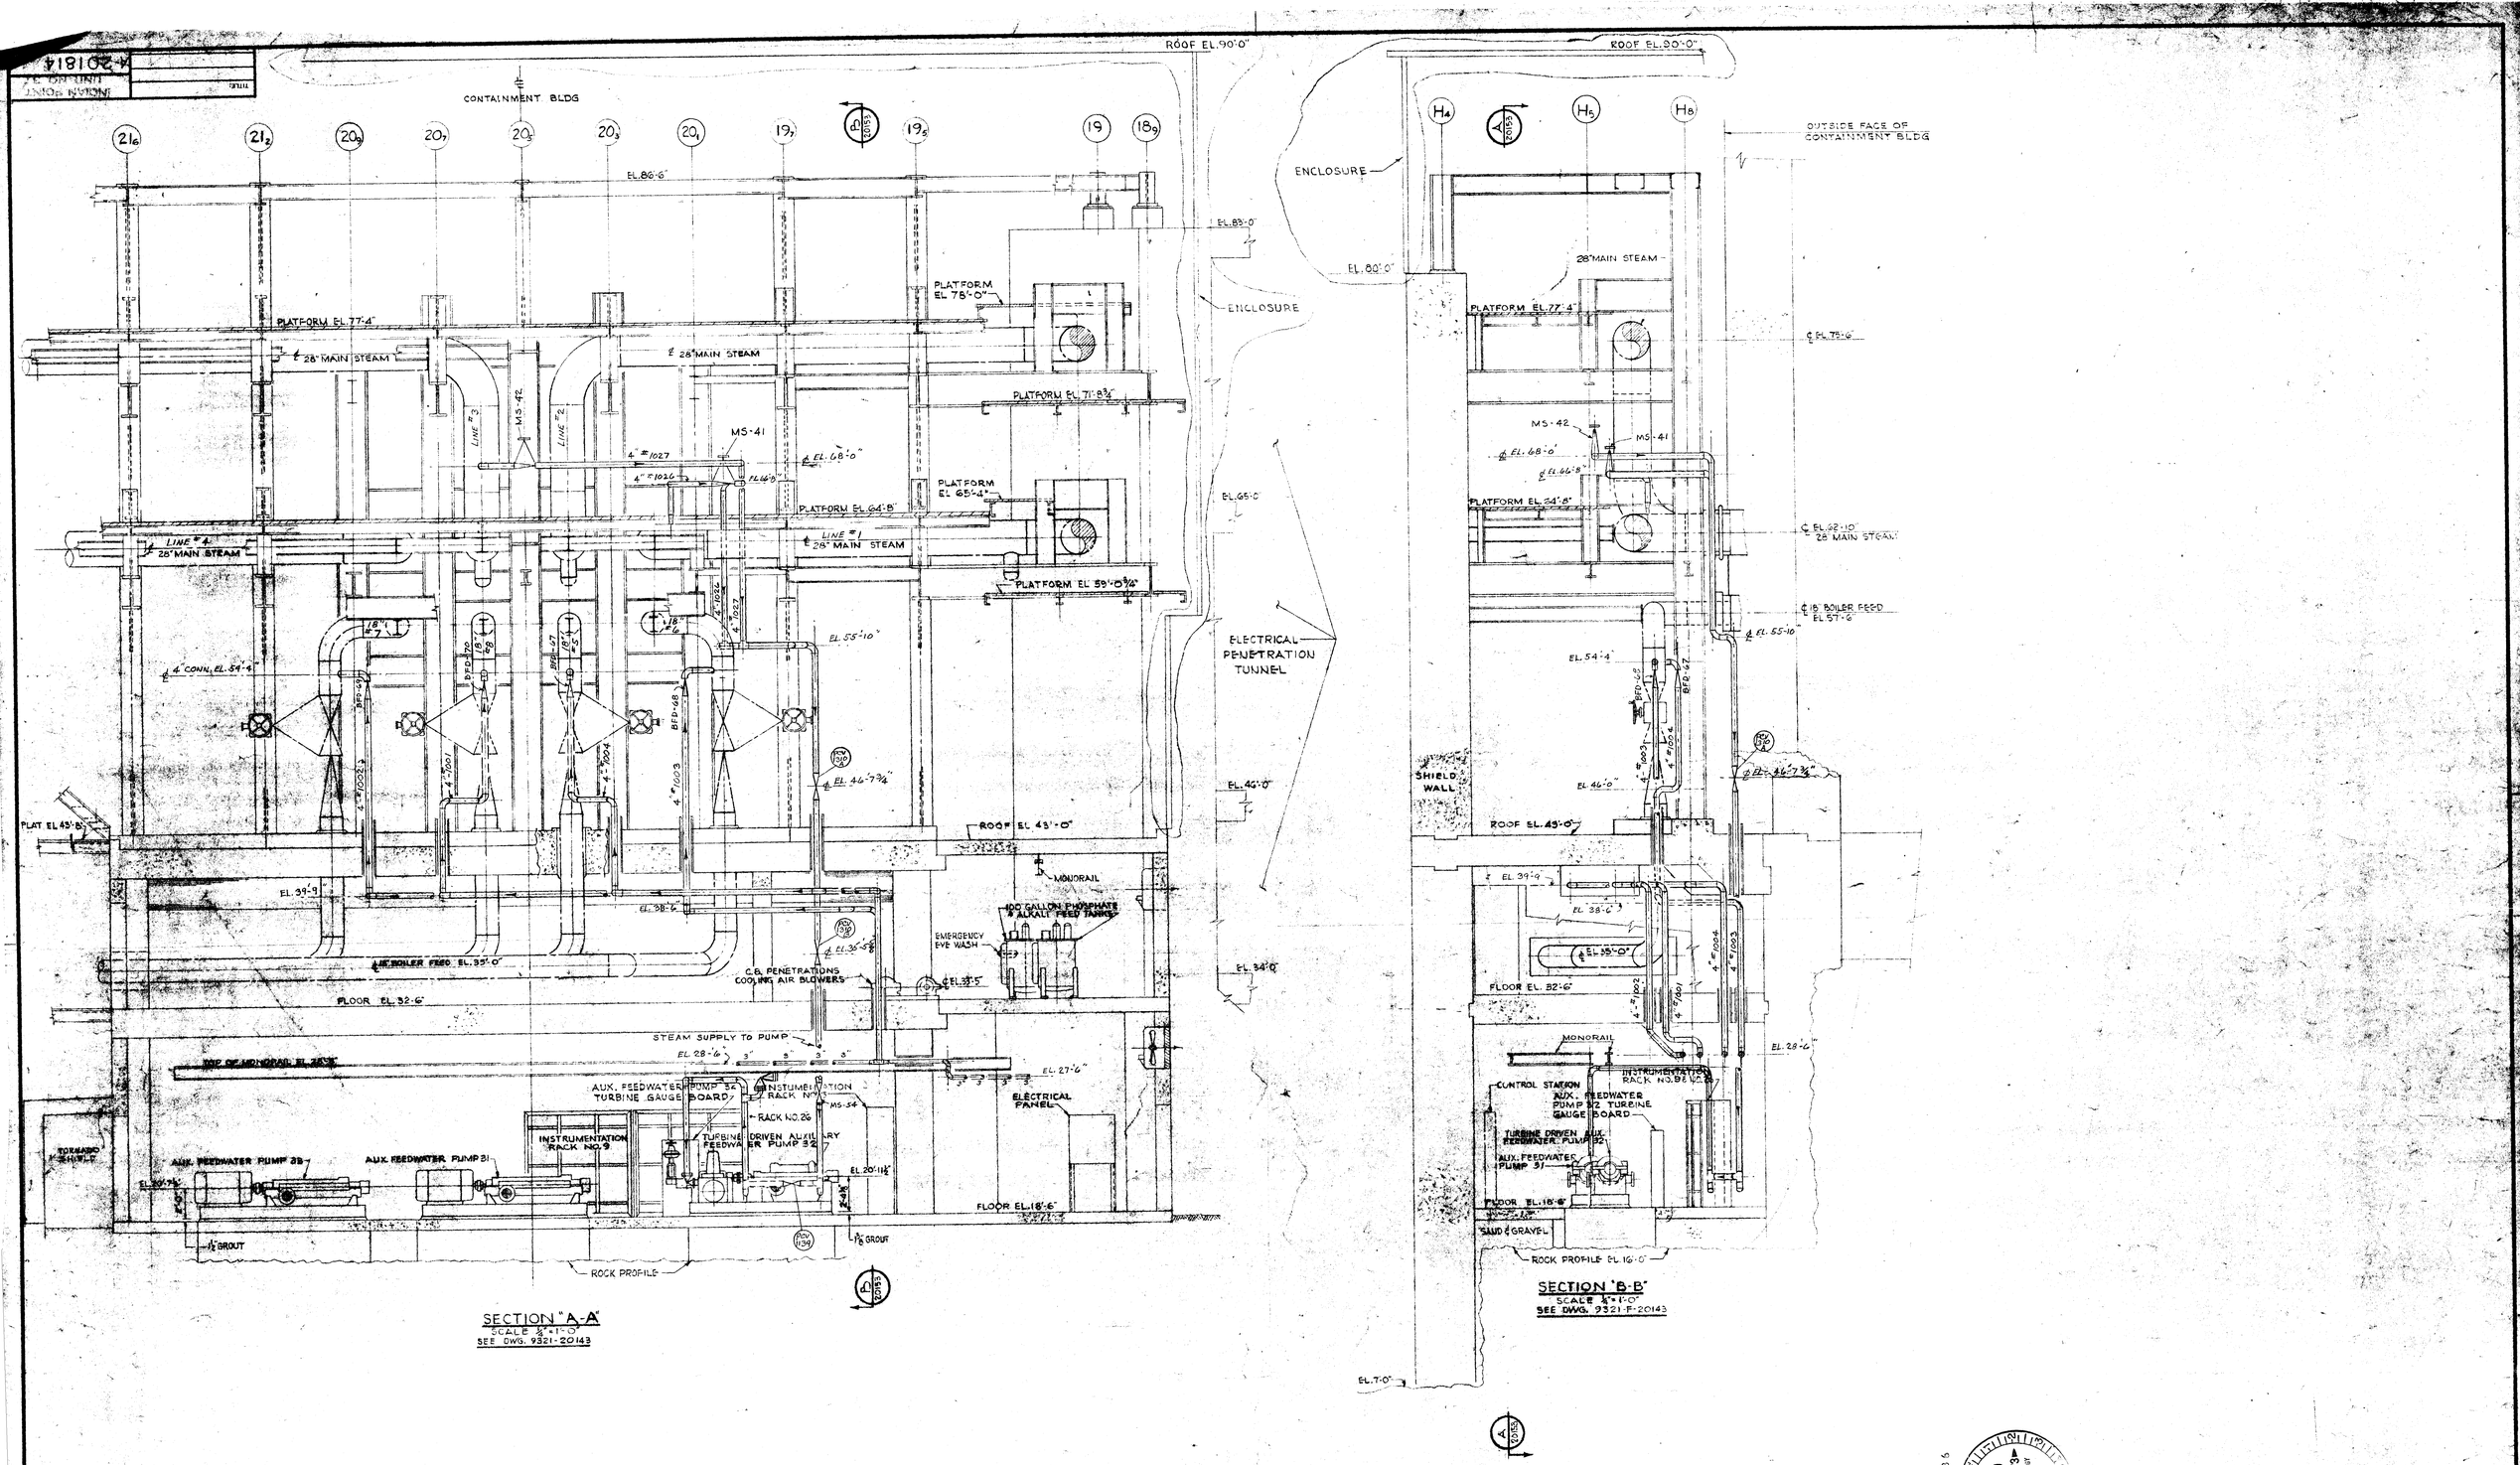

SECTION "A-A"
SCALE ¼"=1'-0"
SEE DWG. 9321-20143

SECTION "B-B"
SCALE ¼"=1'-0"
SEE DWG. 9321-F-20143

50-285

RECEIVED MAY 14 1973 U.S. ATOMIC ENERGY COMMISSION

POOR ORIGINAL TERA APERTURE CARD

WORK WITH DWG. NO. 9321-F-20143

REV NO.	DATE	DESCRIPTION	ENGR	SUP ENG
	8/20/69	FIRST ISSUE FOR CONSTR.		RFD

ENGINEER [signature]
STATE REG NEW YORK NO. 45194

UNITED ENGINEERS & CONSTRUCTORS INC.

WESTINGHOUSE ELECTRIC CORPORATION

AUXILIARY FEED PUMP BUILDING
GENERAL ARRANGEMENT
SECTIONS - SHEET NO. 2

FOR

CONSOLIDATED EDISON COMPANY
INDIAN POINT GENERATING STATION
UNIT NO. 3

U.E. & C. DWG. NO. 9321-F-20153-M
CON. ED. CO. DWG. NO. A-201814

9110240413

3148