Regulatory File Cy.

Received w/ Ltr Dated 6-28-73

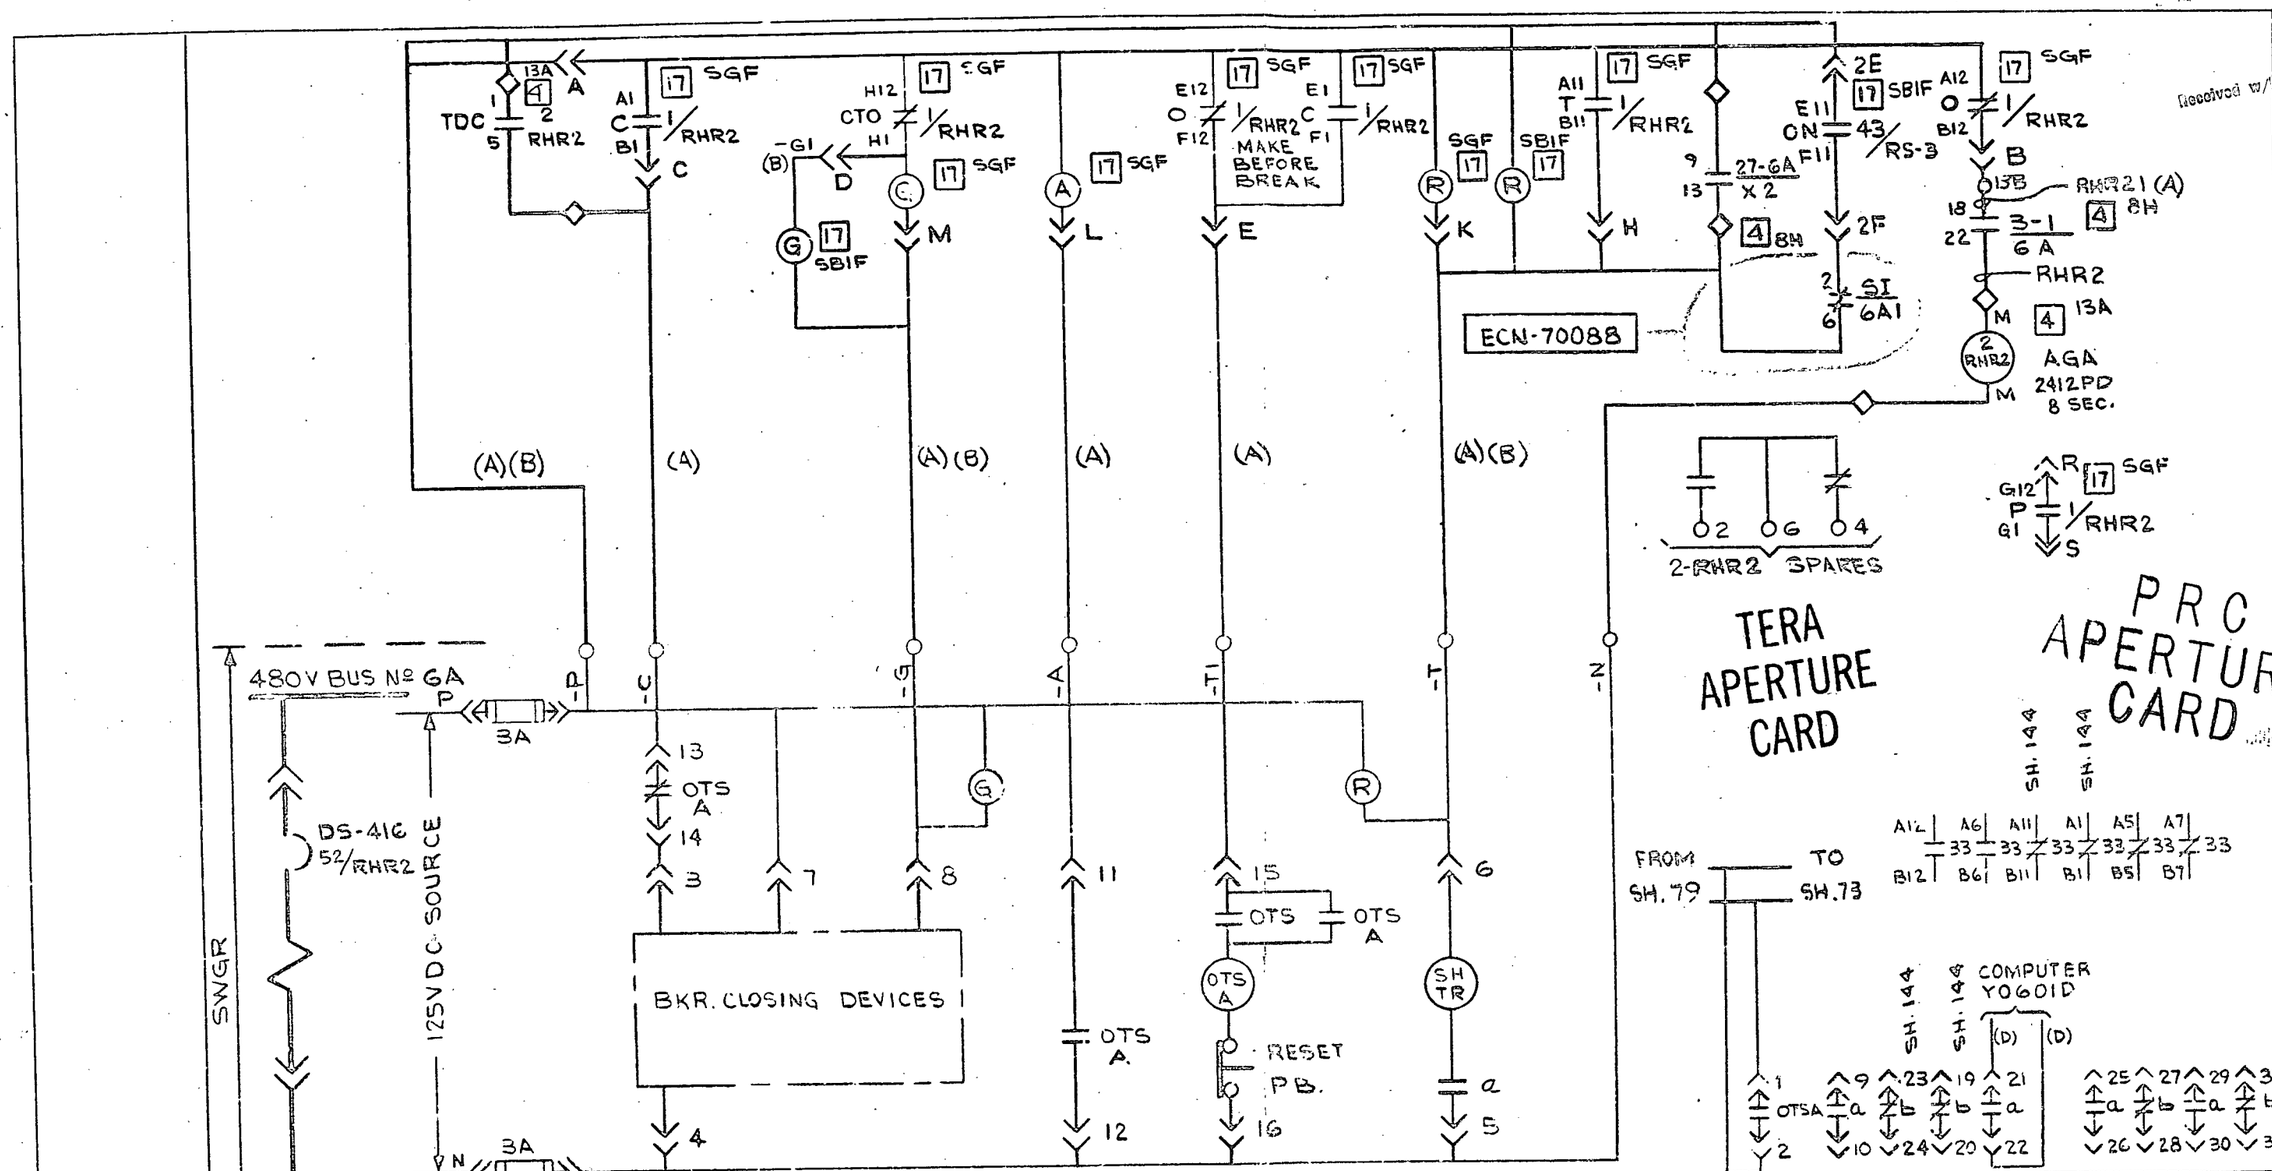

NOTES:

1. WIRE DESIG. PREFIXED WITH 13B
2. 1/RHR2 SW. DEV. SH. 9
3. 43/RS-3 SW. DEV. SH. 14
4. SHOP WIRED
5. LETTER (A) ETC. REFERS TO CABLE SCHEMATIC DWG. 9321-LL-31183 SH. 73A

ECN-9750 W.C.D. 5-3-73	ECN-9678 W.C.D. 3-7-73	ECN-8051 J.G. 9-15-71	ECN-7161 J.G. 3-8-71	ECN-6887 W. MEARS 12/21/70	ECN-6651 J.G. 12-9-70	S.O. INT.-385	
7	6	5	4	3	2	1	SUB

Westinghouse Electric Corporation

TITLE: CONSOLIDATED EDISON CO.

INDIAN POINT STATION - UNIT NO. 3

ELEMENTARY WIRING DIAG. RESIDUAL HEAT REMOVAL PUMP 32

WM SOLES	10/3/70		10-27-70	500B971
			10-30-70	SHEET- 75

NUCLEAR ENERGY SYSTEMS PITTSBURGH, PA., U.S.A.

8110230092