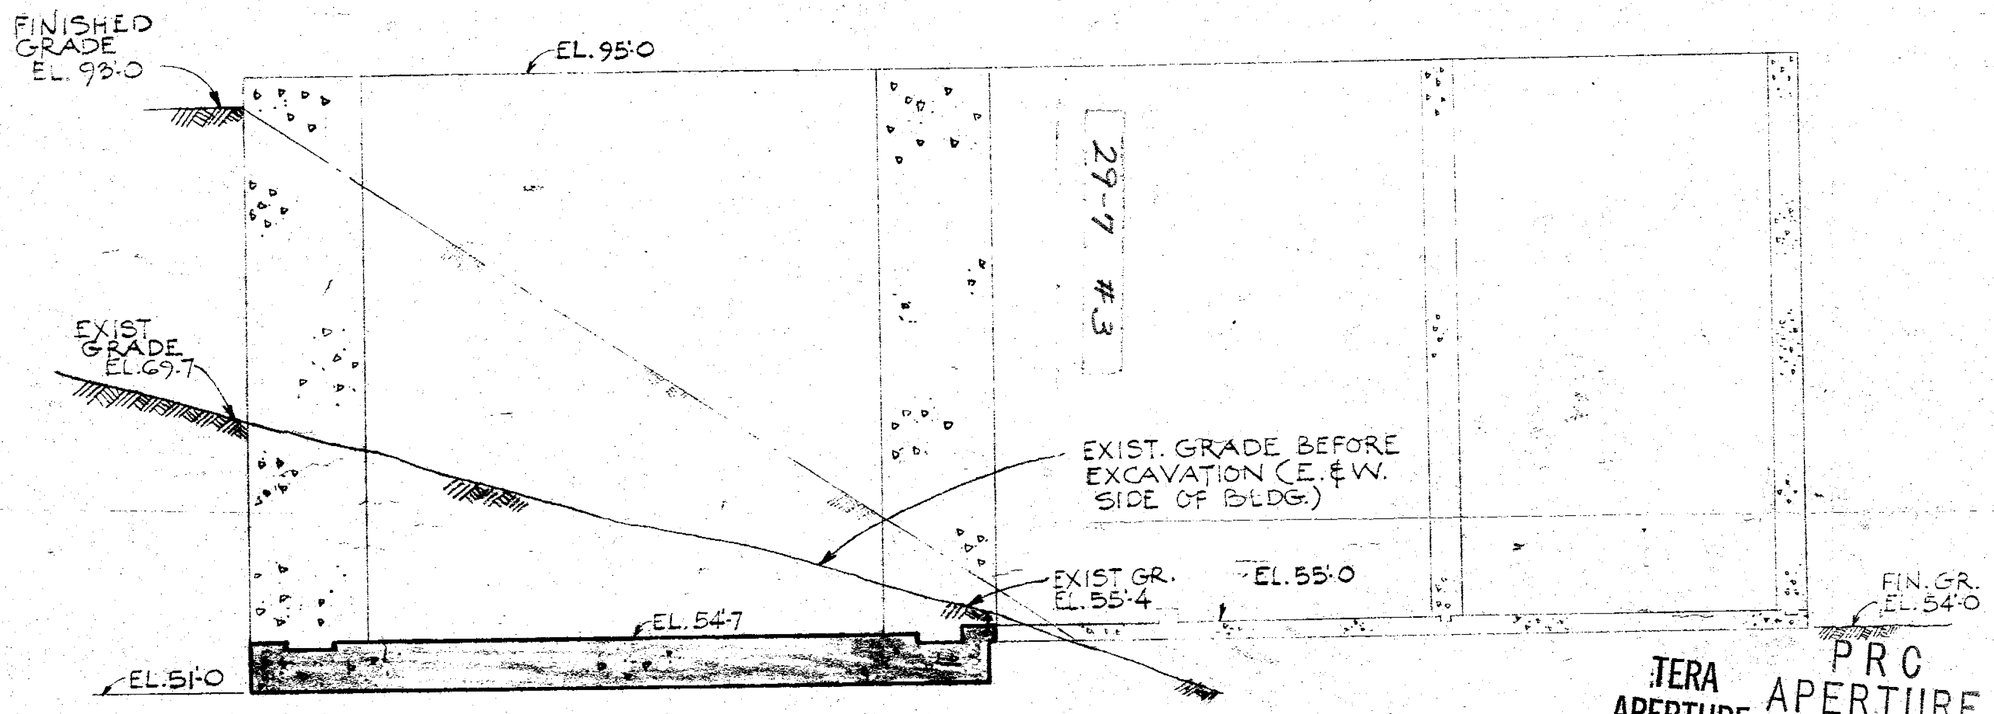


SECTION NEAR EAST ELEVATION OF BLDG.
(LOOKING EAST)

POOR ORIGINAL

TERA APERTURE CARD

PRC APERTURE CARD

Regulatory File Cy.
Received 7-2-69

REGULATORY DOCKET FILE COPY

| REV. NO. | DATE | DESCRIPTION | ENGR | SUP ENG | W |
|---|---|---|---|---|---|
| | 6-19-69 | FIRST ISSUE FOR CON-ED CONST. EXEMPTION | | | |

ENGINEER John R Rotterback
STATE REG NY NO. 43360

UNITED ENGINEERS & CONSTRUCTORS INC.

WESTINGHOUSE ELECTRIC CORPORATION

PROPOSED
FUEL STORAGE BUILDING MAT
PRE- PERMIT CONSTRUCTION

FOR

CONSOLIDATED EDISON COMPANY
INDIAN POINT GENERATING STATION
UNIT NO. 3

| U. E. & C. DWG. NO. | CON. ED. CO. DWG. NO. |
|---|---|
| 9321-C-15383-0 | 50-288 |

INCHES 0 1 2 3 4 5 6

8110230502 209