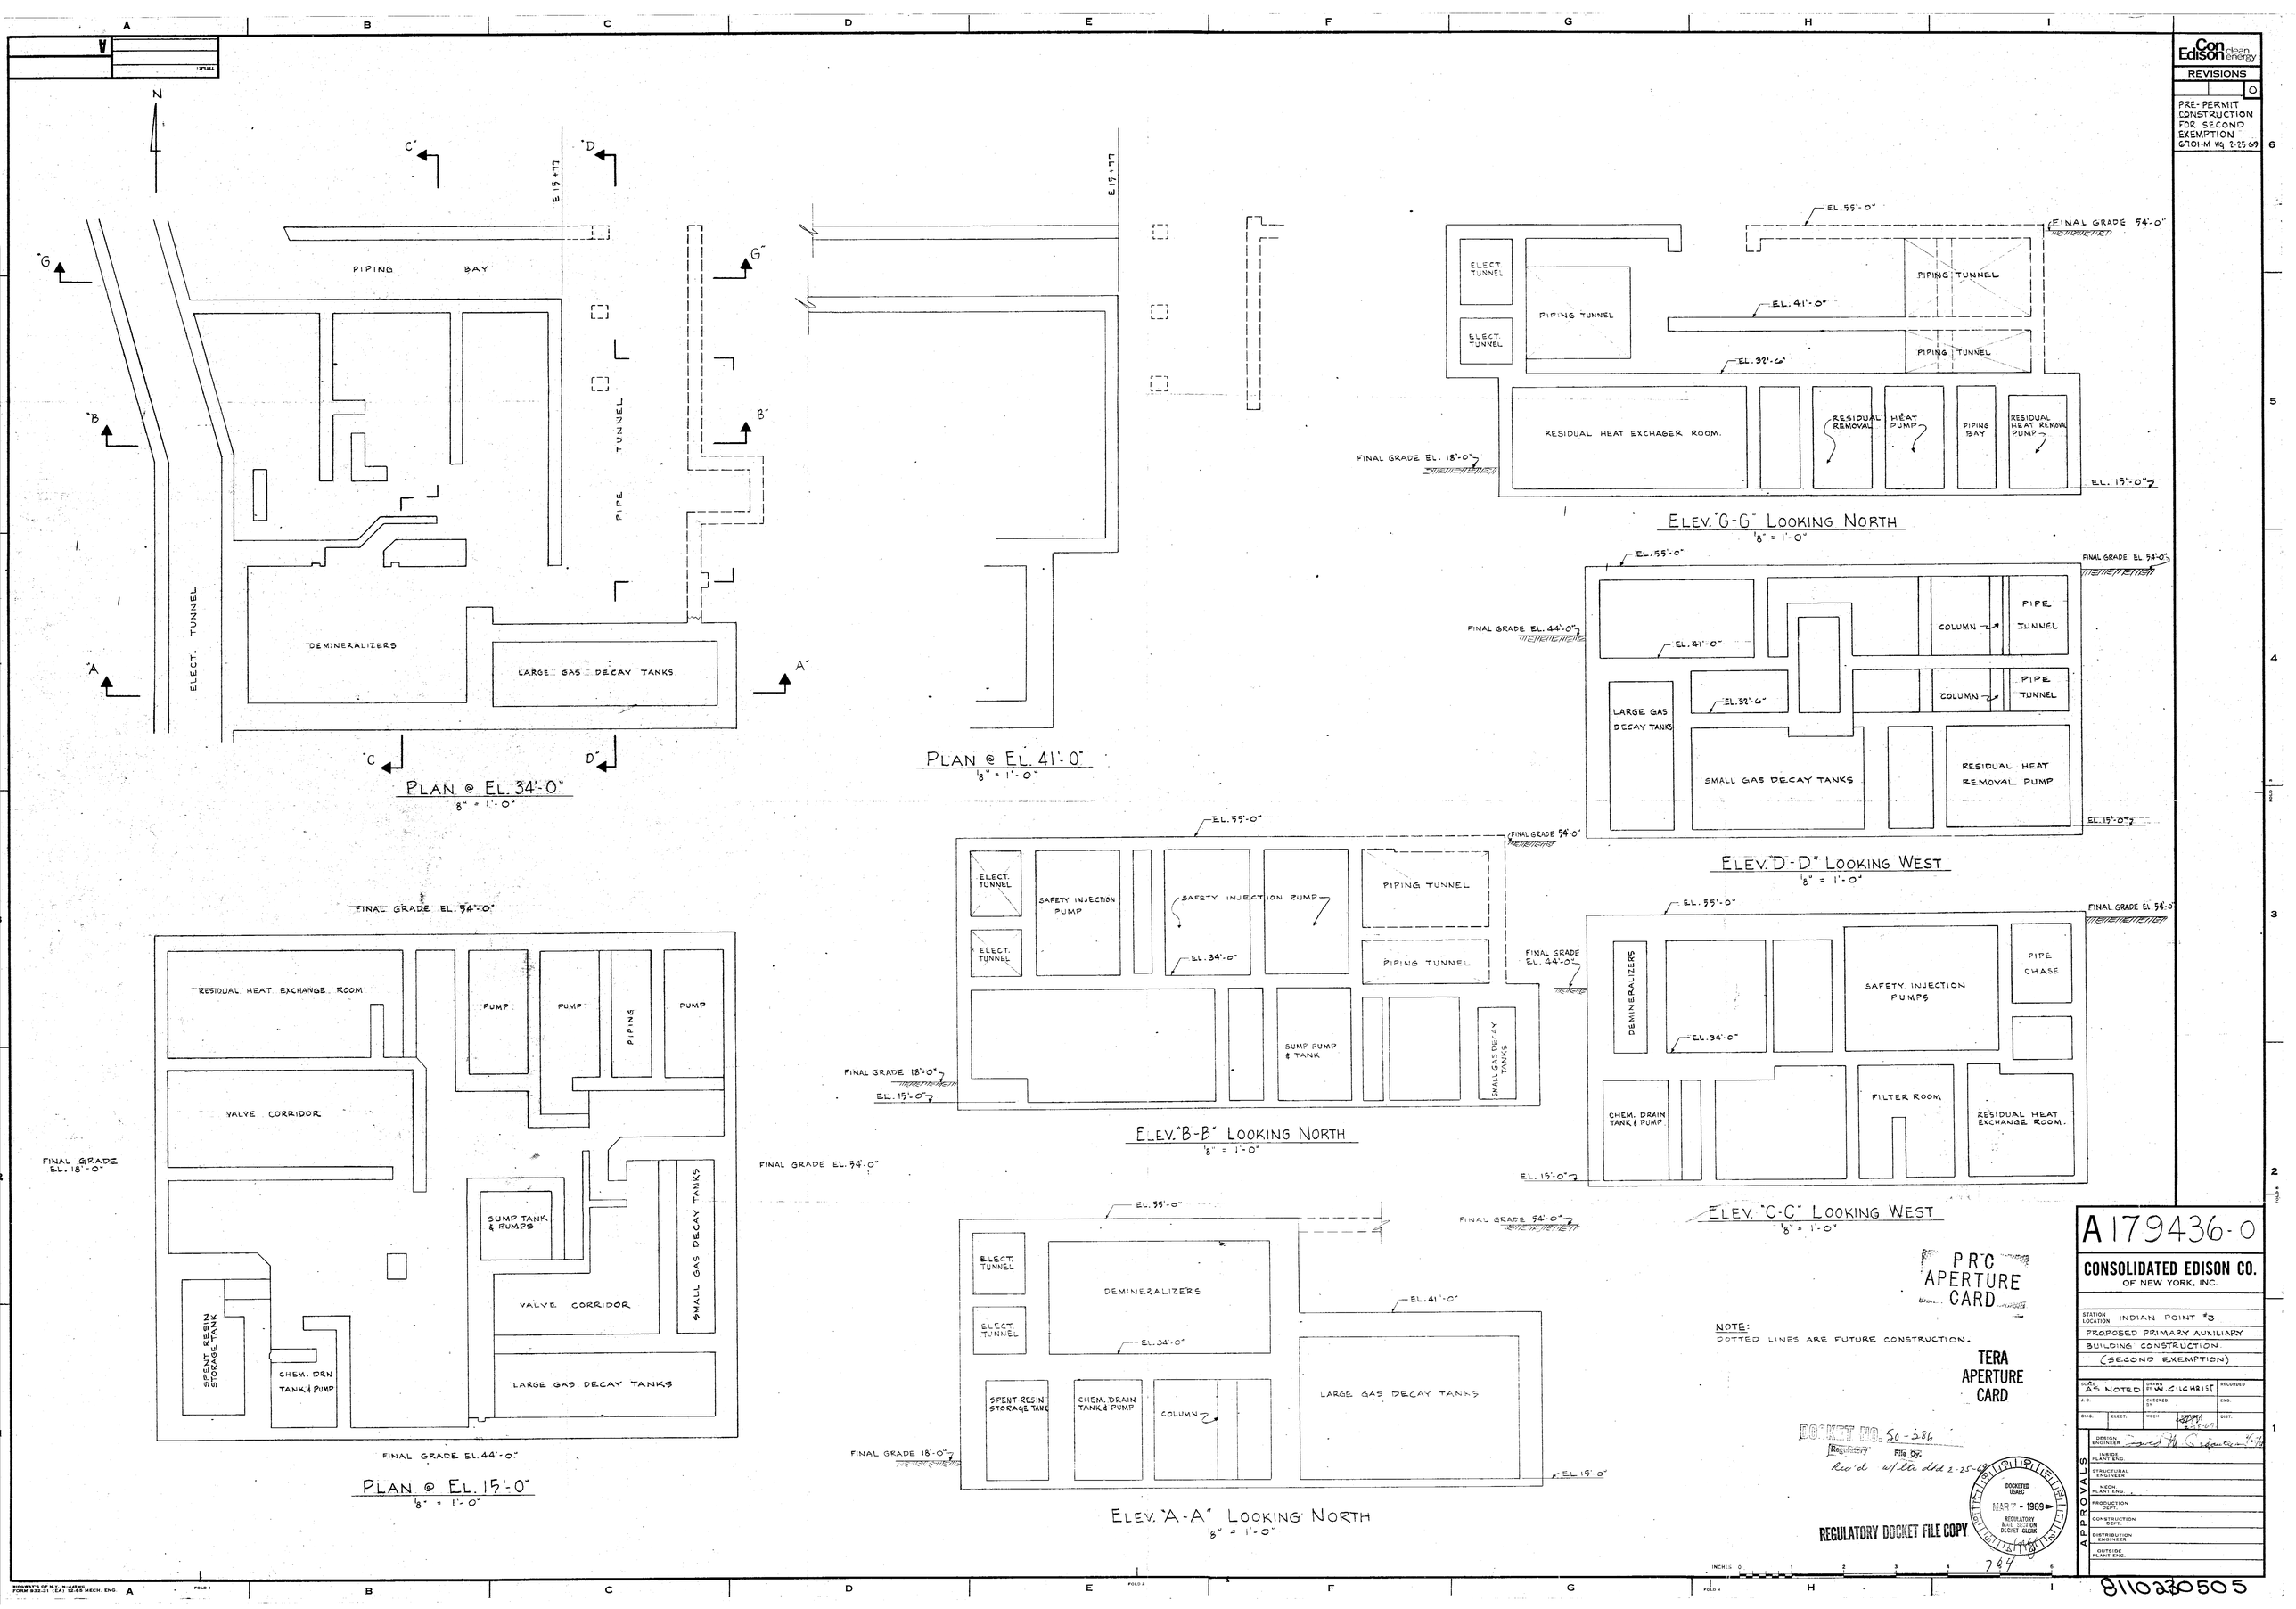

Con Edison clean energy
REVISIONS
0
PRE-PERMIT CONSTRUCTION FOR SECOND EXEMPTION 6701-M Wg 2-25-69
N
PIPING BAY
PIPE TUNNEL
ELECT. TUNNEL
DEMINERALIZERS
LARGE GAS DECAY TANKS
E 15+77
PLAN @ EL. 34'-0"
1/8" = 1'-0"
PLAN @ EL. 41'-0"
1/8" = 1'-0"
EL. 55'-0"
FINAL GRADE 54'-0"
ELECT. TUNNEL
PIPING TUNNEL
EL. 41'-0"
EL. 32'-6"
RESIDUAL HEAT EXCHAGER ROOM.
RESIDUAL HEAT REMOVAL PUMP
PIPING BAY
FINAL GRADE EL. 18'-0"
EL. 15'-0"
ELEV. "G-G" LOOKING NORTH
1/8" = 1'-0"
FINAL GRADE EL. 44'-0"
COLUMN
PIPE TUNNEL
LARGE GAS DECAY TANKS
SMALL GAS DECAY TANKS
RESIDUAL HEAT REMOVAL PUMP
ELEV. "D-D" LOOKING WEST
1/8" = 1'-0"
SAFETY INJECTION PUMP
EL. 34'-0"
SUMP PUMP & TANK
SMALL GAS DECAY TANKS
FINAL GRADE 18'-0"
ELEV. "B-B" LOOKING NORTH
1/8" = 1'-0"
DEMINERALIZERS
SAFETY INJECTION PUMPS
PIPE CHASE
CHEM. DRAIN TANK & PUMP
FILTER ROOM
RESIDUAL HEAT EXCHANGE ROOM.
ELEV. "C-C" LOOKING WEST
1/8" = 1'-0"
FINAL GRADE EL. 54'-0"
RESIDUAL HEAT EXCHANGE ROOM
PUMP
PIPING
VALVE CORRIDOR
SUMP TANK & PUMPS
SMALL GAS DECAY TANKS
SPENT RESIN STORAGE TANK
CHEM. DRN TANK & PUMP
FINAL GRADE EL. 44'-0"
PLAN @ EL. 15'-0"
1/8" = 1'-0"
DEMINERALIZERS
SPENT RESIN STORAGE TANK
CHEM. DRAIN TANK & PUMP
COLUMN
ELEV. "A-A" LOOKING NORTH
1/8" = 1'-0"
NOTE:
DOTTED LINES ARE FUTURE CONSTRUCTION.
PRC APERTURE CARD
TERA APERTURE CARD
DOCKET NO. 50-286
Regulatory File Cy.
Rec'd w/ltr dtd 2-25-69
DOCKETED USAEC MAR 7 - 1969 REGULATORY MAIL SECTION DOCKET CLERK
REGULATORY DOCKET FILE COPY
A179436-0
CONSOLIDATED EDISON CO. OF NEW YORK, INC.
STATION LOCATION INDIAN POINT #3
PROPOSED PRIMARY AUXILIARY BUILDING CONSTRUCTION (SECOND EXEMPTION)
SCALE AS NOTED
DRAWN BY W. GILCHRIST
APPROVALS
DESIGN ENGINEER
INSIDE PLANT ENG.
STRUCTURAL ENGINEER
MECH. PLANT ENG.
PRODUCTION DEPT.
CONSTRUCTION DEPT.
DISTRIBUTION ENGINEER
OUTSIDE PLANT ENG.
8110230505