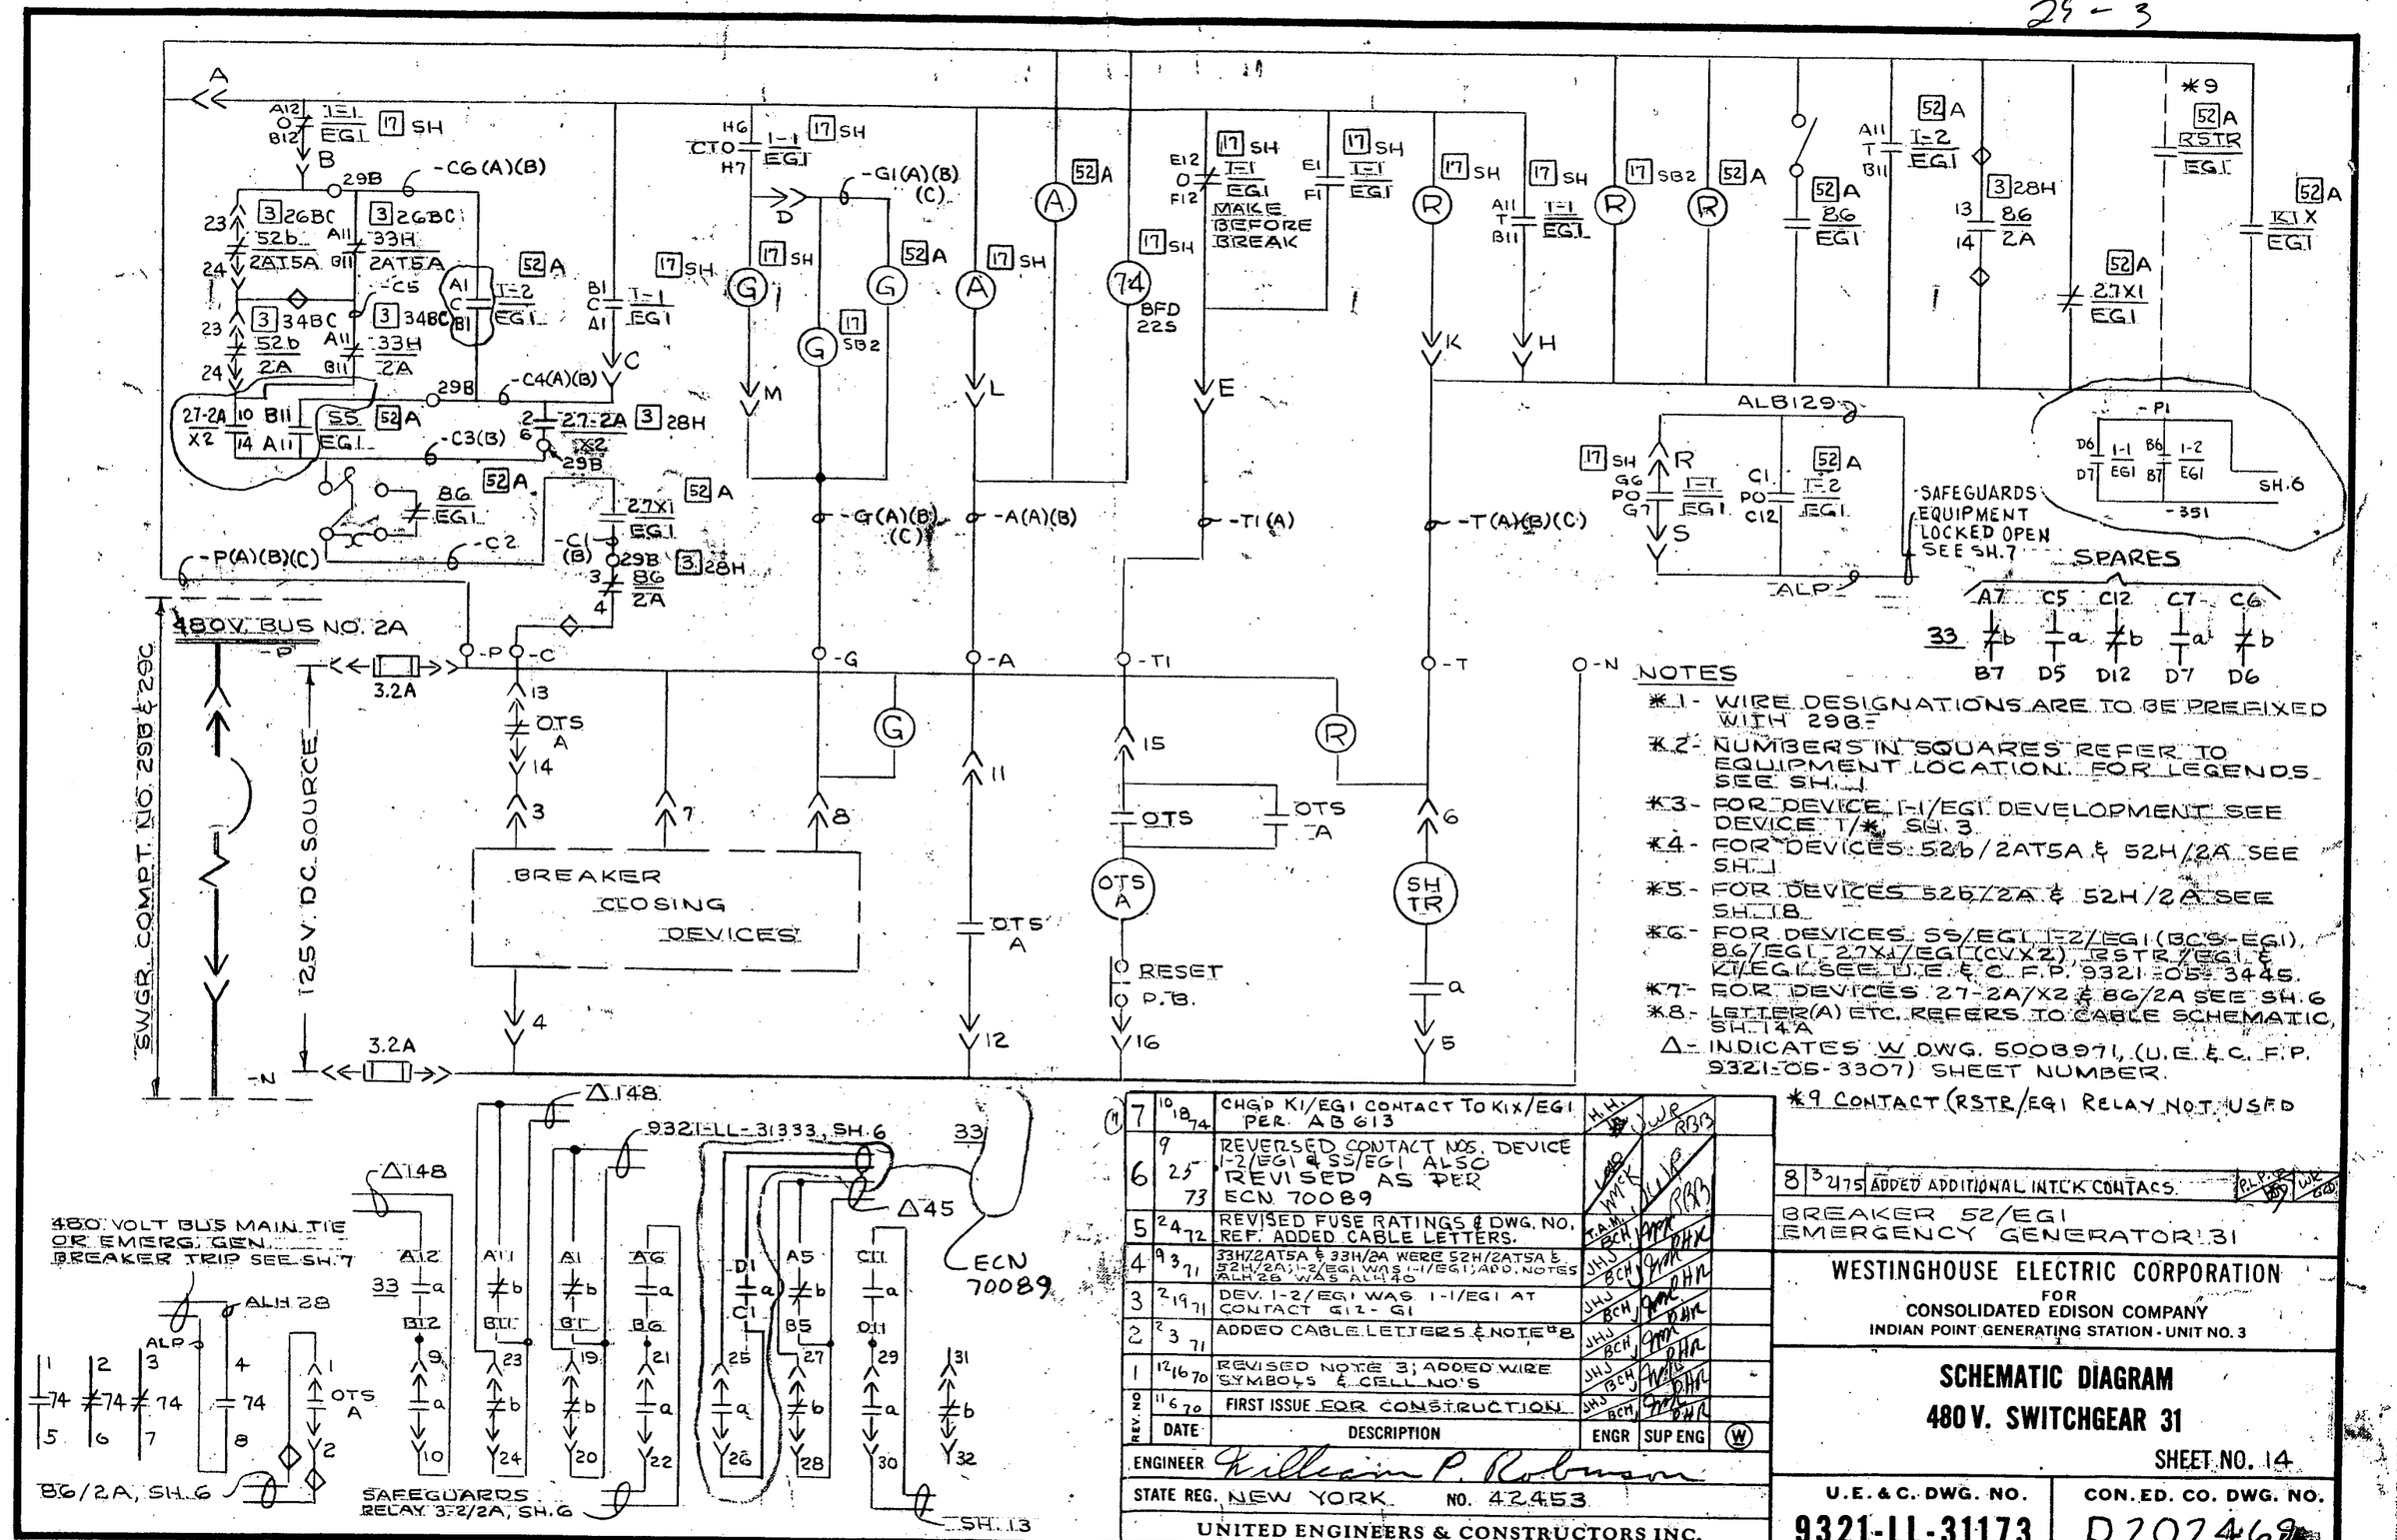

NOTES

*1 - WIRE DESIGNATIONS ARE TO BE PREFIXED WITH 29B.

*2 - NUMBERS IN SQUARES REFER TO EQUIPMENT LOCATION. FOR LEGENDS SEE SH. 1

3 - FOR DEVICE 1-1/EG1 DEVELOPMENT SEE DEVICE T/, SH. 3

*4 - FOR DEVICES 52b/2AT5A & 52H/2A SEE SH. 1

*5 - FOR DEVICES 52b/2A & 52H/2A SEE SH. 18

*6 - FOR DEVICES SS/EG1, 1-2/EG1 (BCS-EG1), 86/EG1, 27X1/EG1 (CVX2), RSTR/EG1 & K1/EG1 SEE U.E. & C. F.P. 9321-05-3445.

*7 - FOR DEVICES 27-2A/X2 & 86/2A SEE SH. 6

*8 - LETTER (A) ETC. REFERS TO CABLE SCHEMATIC, SH. 14A

Δ - INDICATES W DWG. 500B971, (U.E. & C. F.P. 9321-05-3307) SHEET NUMBER.

*9 CONTACT (RSTR/EG1 RELAY NOT USED

REV. NO	DATE	DESCRIPTION	ENGR	SUP ENG	W
7	10 18 74	CHGD K1/EG1 CONTACT TO K1X/EG1 PER AB 613	H.H.	JWP RBB	
6	9 25 73	REVERSED CONTACT NOS. DEVICE 1-2/EG1 & SS/EG1 ALSO REVISED AS PER ECN 70089	LEO WYCK	JWP RBB	
5	2 4 72	REVISED FUSE RATINGS & DWG. NO. REF. ADDED CABLE LETTERS.	T.A.M. BCH	JWP DHK	
4	9 3 71	33H/2AT5A & 33H/2A WERE 52H/2AT5A & 52H/2A; 1-2/EG1 WAS 1-1/EG1; ADD. NOTES ALH 28 WAS ALH 40	JHJ BCH	JWP DHK	
3	2 19 71	DEV. 1-2/EG1 WAS 1-1/EG1 AT CONTACT G12 - G1	JHJ BCH	JWP DHK	
2	2 3 71	ADDED CABLE LETTERS & NOTE #8	JHJ BCH	JWP DHK	
1	12 16 70	REVISED NOTE 3; ADDED WIRE SYMBOLS & CELL NO'S	JHJ BCH	JWP DHK	
	11 6 70	FIRST ISSUE FOR CONSTRUCTION	JHJ BCH	JWP DHK	

8 | 3 2 75 | ADDED ADDITIONAL INT'CK CONTACS. | R.L.P. | JWP

BREAKER 52/EG1
EMERGENCY GENERATOR 31

ENGINEER William P. Robinson

STATE REG. NEW YORK NO. 42453

UNITED ENGINEERS & CONSTRUCTORS INC.

WESTINGHOUSE ELECTRIC CORPORATION
FOR
CONSOLIDATED EDISON COMPANY
INDIAN POINT GENERATING STATION - UNIT NO. 3

SCHEMATIC DIAGRAM
480 V. SWITCHGEAR 31

SHEET NO. 14

U.E. & C. DWG. NO.	CON. ED. CO. DWG. NO.
9321-LL-31173	D 202469

A. E. P. INC

8111070533

8111070533