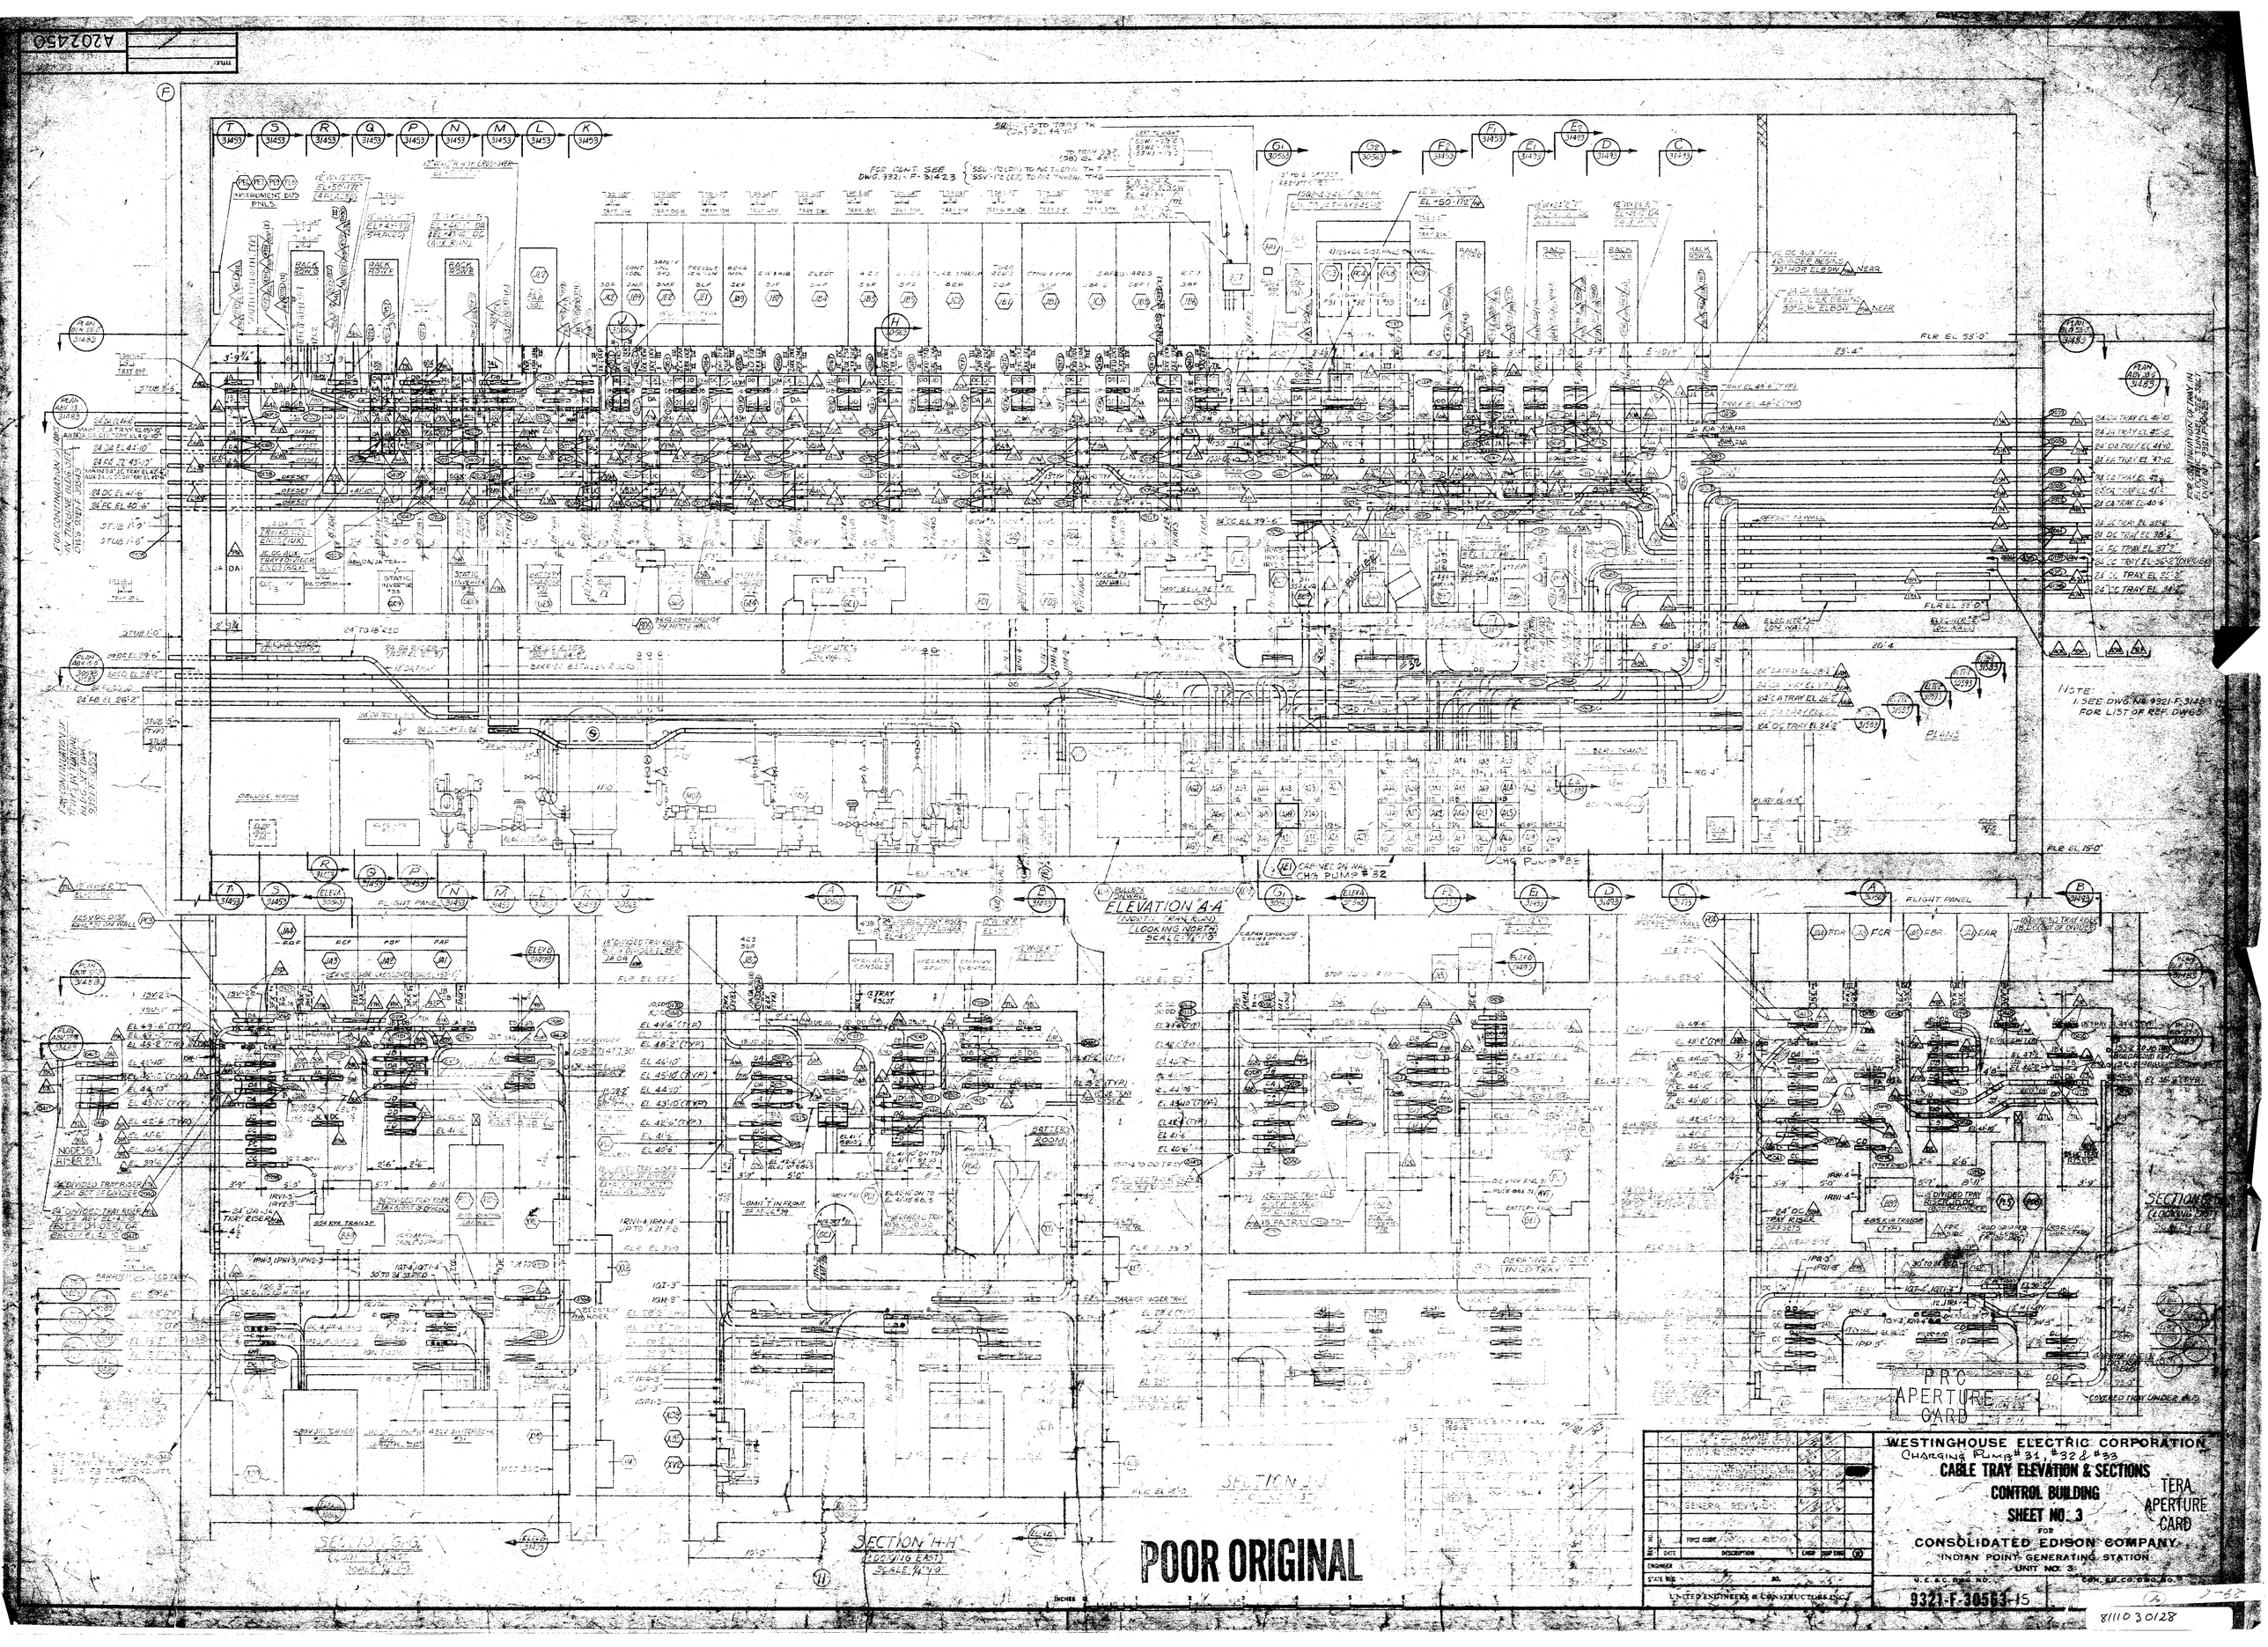

A202450
ELEVATION A-A
(NORTH TRAY RUN)
(LOOKING NORTH)
SCALE 1/4"=1'-0"
SECTION H-H
(LOOKING EAST)
SCALE 1/4"=1'-0"
SECTION G-G
SECTION J-J
PLANS
NOTE:
1. SEE DWG. No. 9321-F-31483 FOR LIST OF REF. DWGS.
FOR CONTINUATION OF TRAY IN TURBINE BLDG. SEE DWG. 9321-F-30563
FOR CONTINUATION OF TRAY IN ELECTRIC TUNNEL SEE DWG. 9321-F-30563
FOR CONTINUATION OF TRAY IN TURBINE BLDG. SEE DWG. 9321-F-30563
FLIGHT PANEL
BATTERY ROOM
DELUGE ROOM
CHG PUMP #32
CHG PUMP #33
PRC APERTURE CARD
POOR ORIGINAL
WESTINGHOUSE ELECTRIC CORPORATION
CHARGING PUMP #31, #32 & #33
CABLE TRAY ELEVATION & SECTIONS
CONTROL BUILDING
SHEET NO. 3
FOR
CONSOLIDATED EDISON COMPANY
INDIAN POINT GENERATING STATION
UNIT NO. 3
TERA APERTURE CARD
GENERAL REVISION
UNITED ENGINEERS & CONSTRUCTORS INC.
U.E.&C. DWG. NO.
CON. ED. CO. DWG. NO.
9321-F-30563-15
8111030128