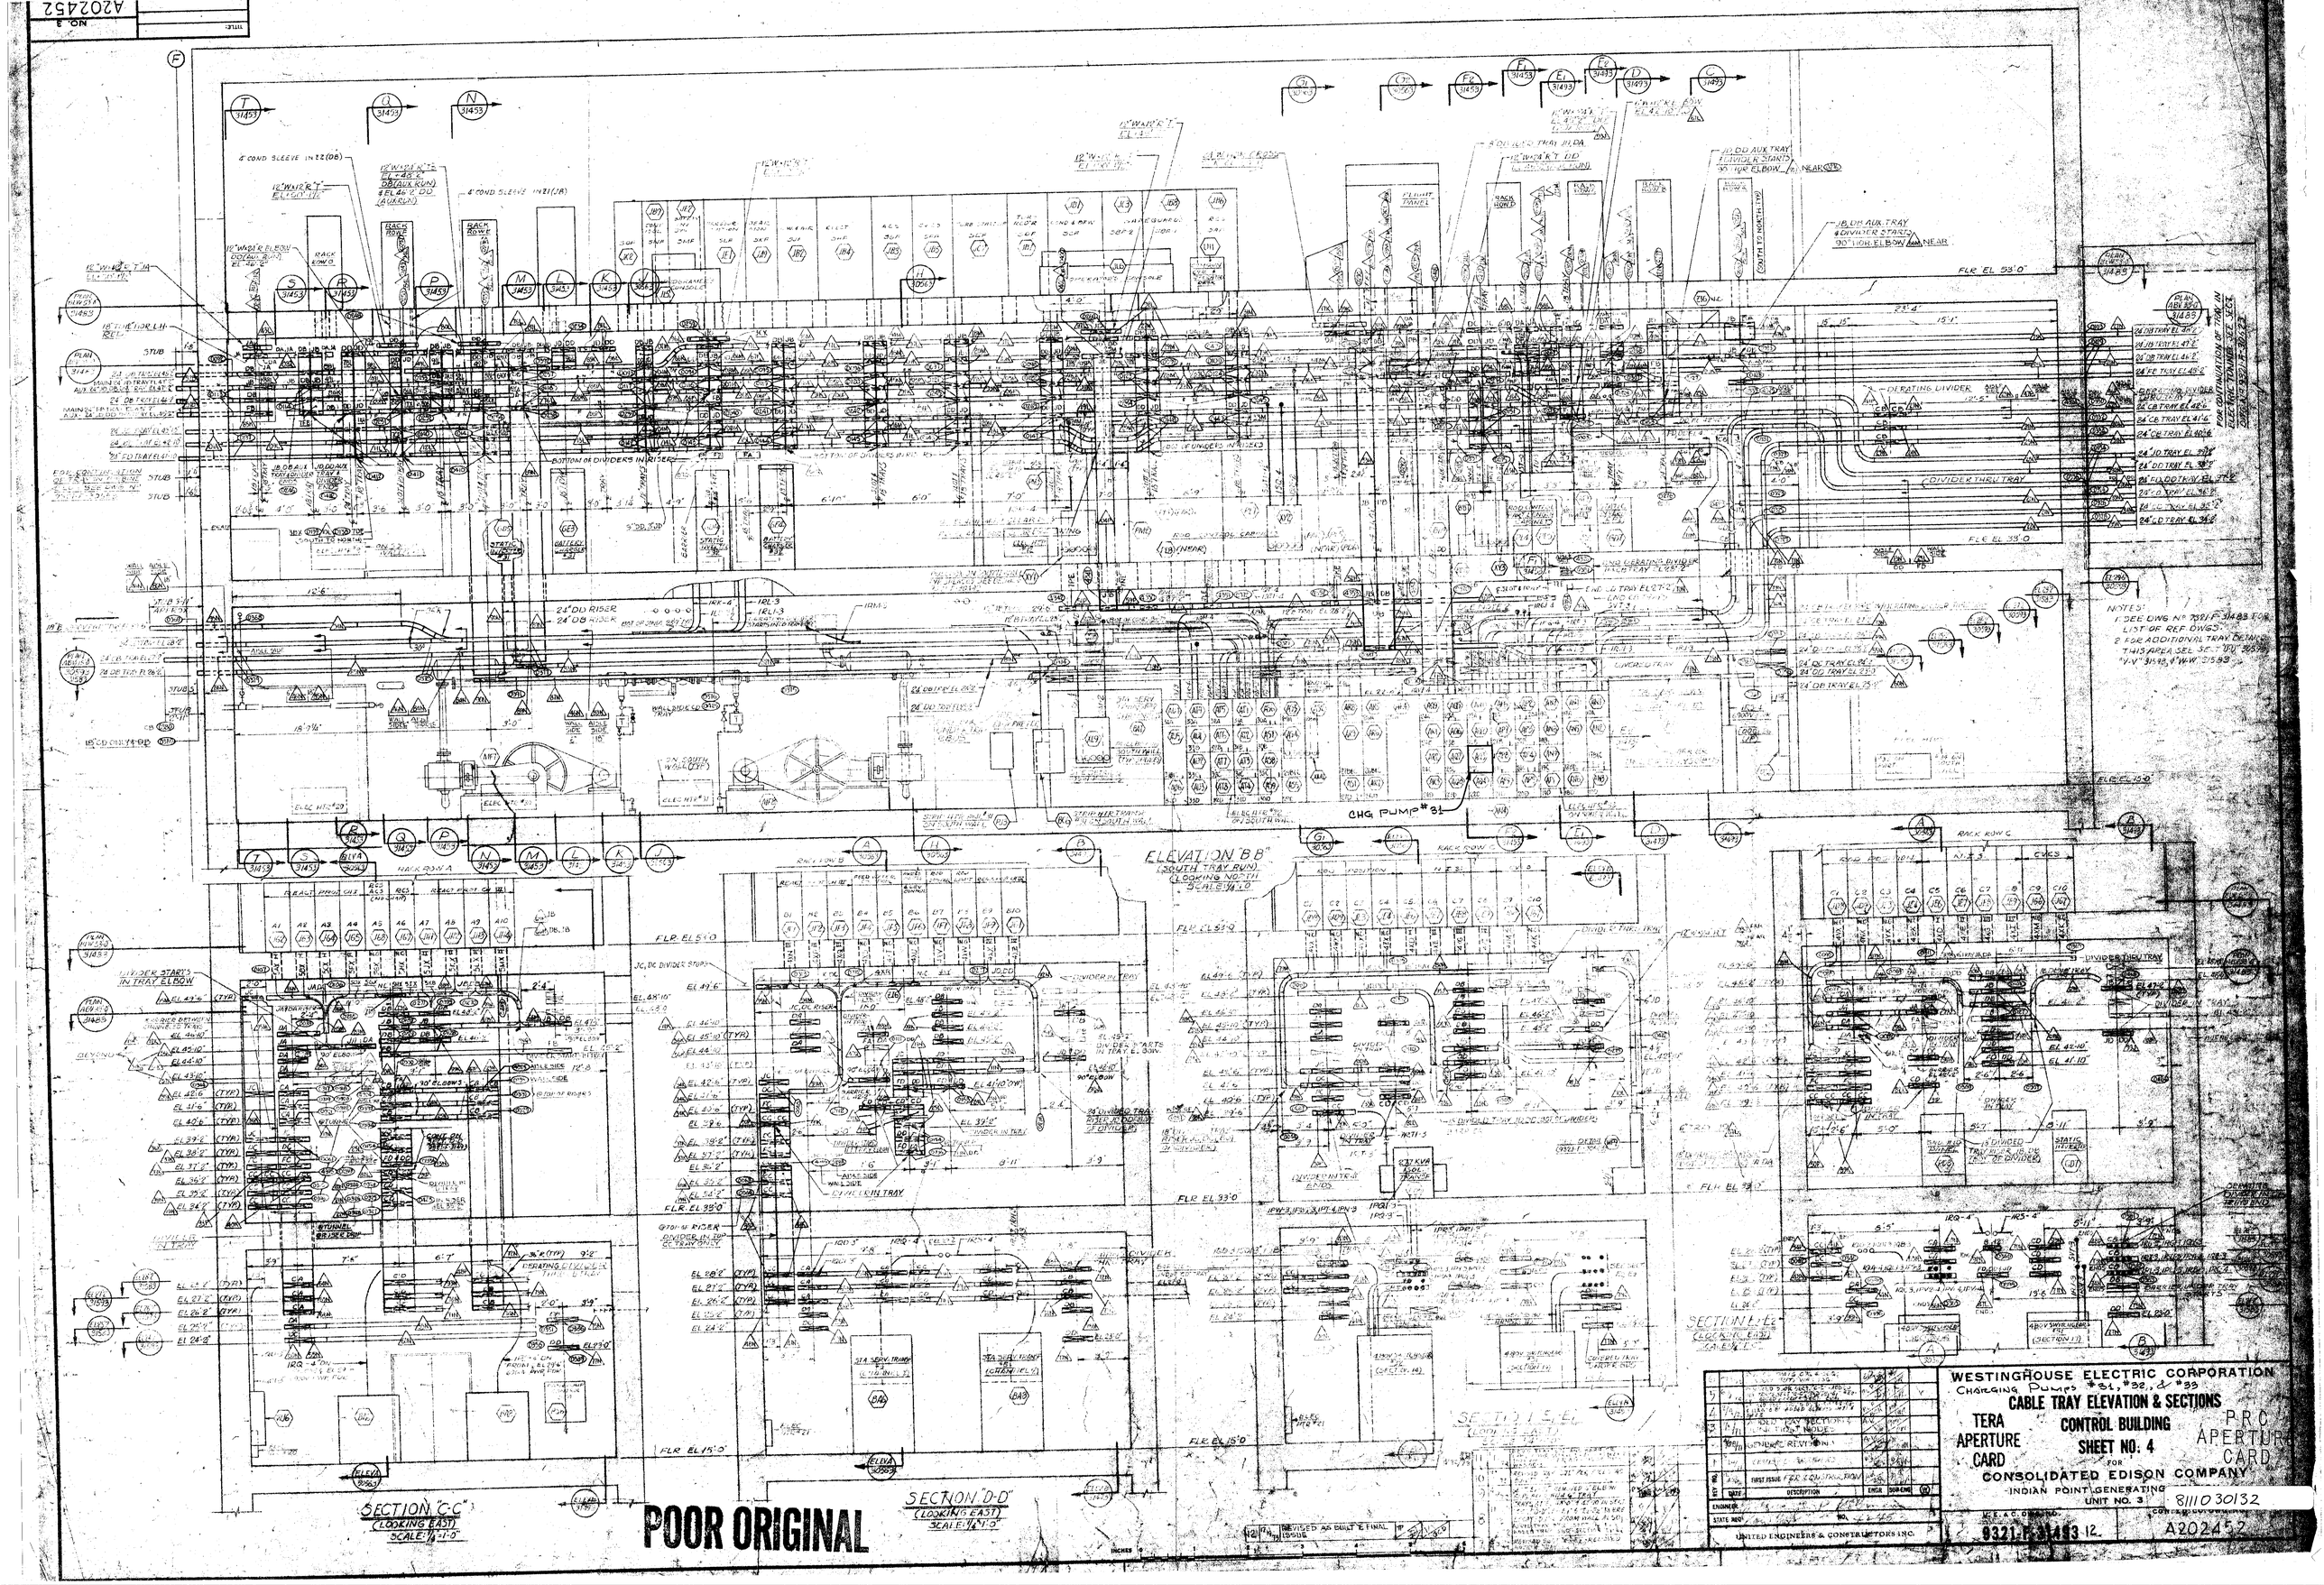
A202452
ELEVATION "B-B"
(SOUTH TRAY RUN)
(LOOKING NORTH)
SCALE 1/4"=1'-0"
SECTION "C-C"
(LOOKING EAST)
SCALE 1/4"=1'-0"
SECTION "D-D"
(LOOKING EAST)
SCALE 1/4"=1'-0"
CHG PUMP #31
DERATING DIVIDER
DIVIDER THRU TRAY
NOTES:
1. SEE DWG No 7321-F-31483 FOR LIST OF REF DWGS.
2. FOR ADDITIONAL TRAY DETAILS THIS AREA SEE SECT "D-D" 31593, "V-V" 31593, & "W-W" 31583
WESTINGHOUSE ELECTRIC CORPORATION
CHARGING PUMPS #31, #32, & #33
CABLE TRAY ELEVATION & SECTIONS
TERA APERTURE CARD
CONTROL BUILDING
SHEET NO. 4
PRC APERTURE CARD
FOR
CONSOLIDATED EDISON COMPANY
INDIAN POINT GENERATING UNIT NO. 3
8111030132
9321-F-31493 12
A202452
UNITED ENGINEERS & CONSTRUCTORS INC.
POOR ORIGINAL