A-201445
INDIAN POINT UNIT NO. 3

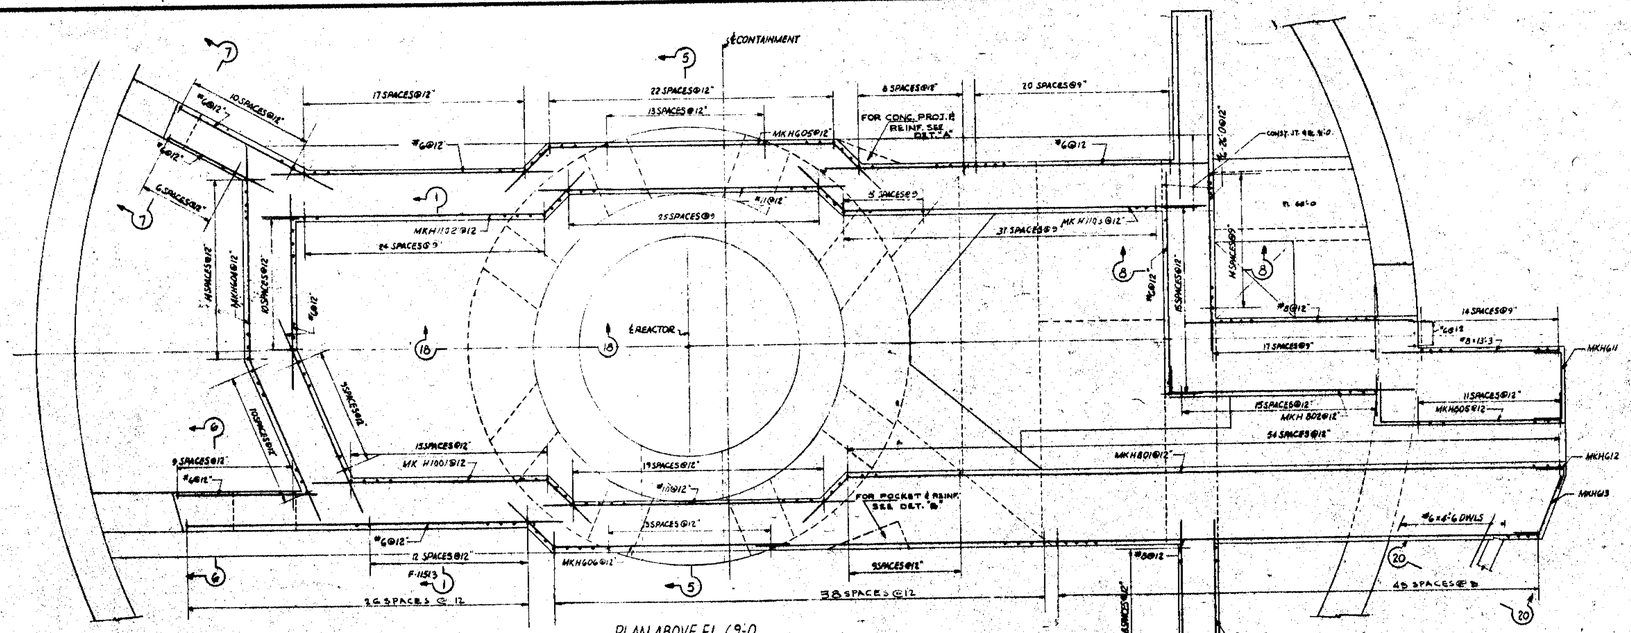

PLAN ABOVE EL. 69'-0
SCALE 1/8"=1'-0

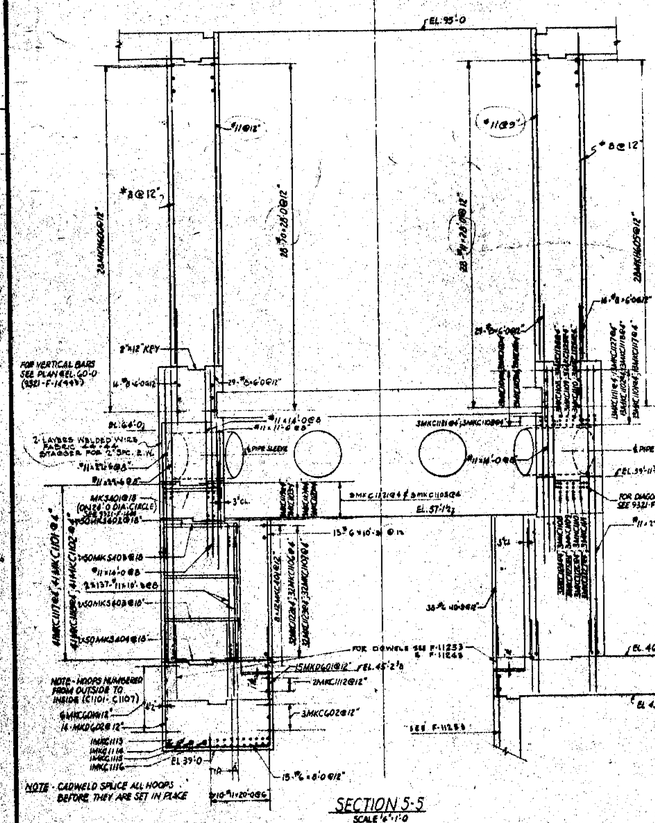

SECTION 5-5
SCALE 1/4"=1'-0

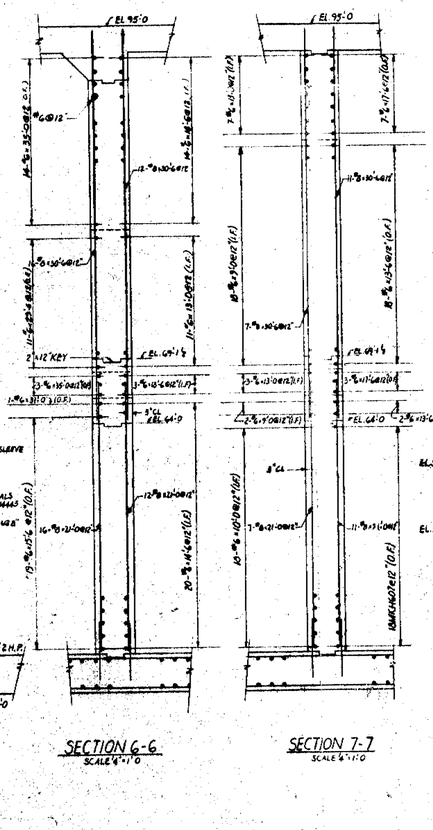

SECTION 6-6
SCALE 1/4"=1'-0

SECTION 7-7
SCALE 1/4"=1'-0

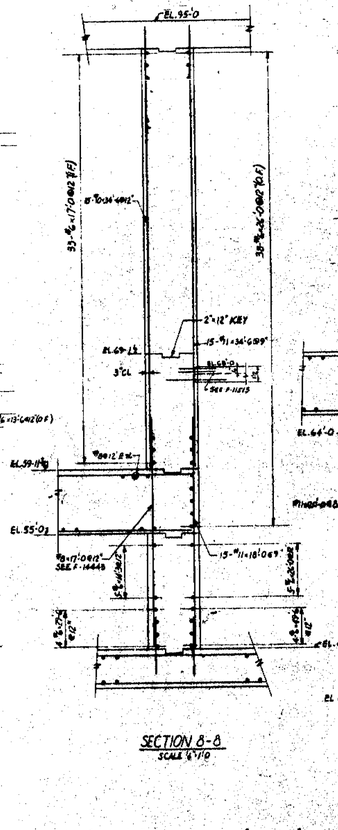

SECTION 8-8
SCALE 1/4"=1'-0

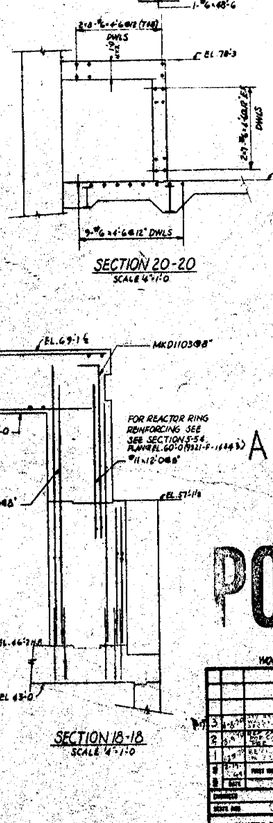

SECTION 20-20
SCALE 1/4"=1'-0

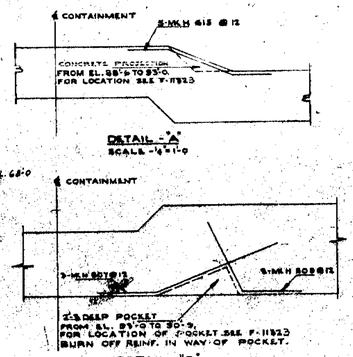

DETAIL - "A"
SCALE 1/4"=1'-0

DETAIL - "B"
SCALE 1/4"=1'-0

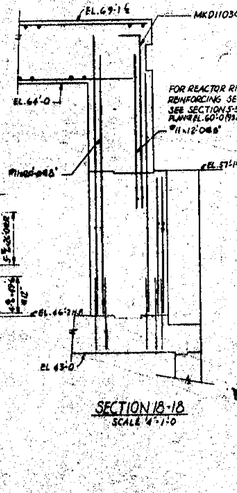

SECTION 18-18
SCALE 1/4"=1'-0

PRC APERTURE CARD

TERA APERTURE CARD

NOTE:— FOR REFERENCE DWGS. SEE 9321-F-11233

POOR ORIGINAL

WORK THIS DWG. TOGETHER WITH 9321-F-11566 9321-F-14443

NO.	DATE	DESCRIPTION	ENGR	SUP. ENGR.	QC
3	6-8-70	ADD'L REINF. & REVISIONS			
2	5-8-70	ADD'L REINF. & REVISIONS			
1	3-6-70	ADD'L REINF. & REVISIONS			
0	12-5-69	FIRST WORK CONSTRUCTION			

DRAWN | CHECKED | TRACED | ISSUE DATE

UNITED ENGINEERS & CONSTRUCTORS INC.

WESTINGHOUSE ELECTRIC CORPORATION

CONTAINMENT
INTERIOR CONCRETE
REINFORCING DETAILS - SHEET NO. 2
FOR
CONSOLIDATED EDISON COMPANY
INDIAN POINT GENERATING STATION
UNIT NO. 3

U.S.A.E.C. DWG. NO. 9321-F-11523-3

CON. ED. CO. DWG. NO. A 201445

8111070598