A200092

INDIAN POINT UNIT NO. 2

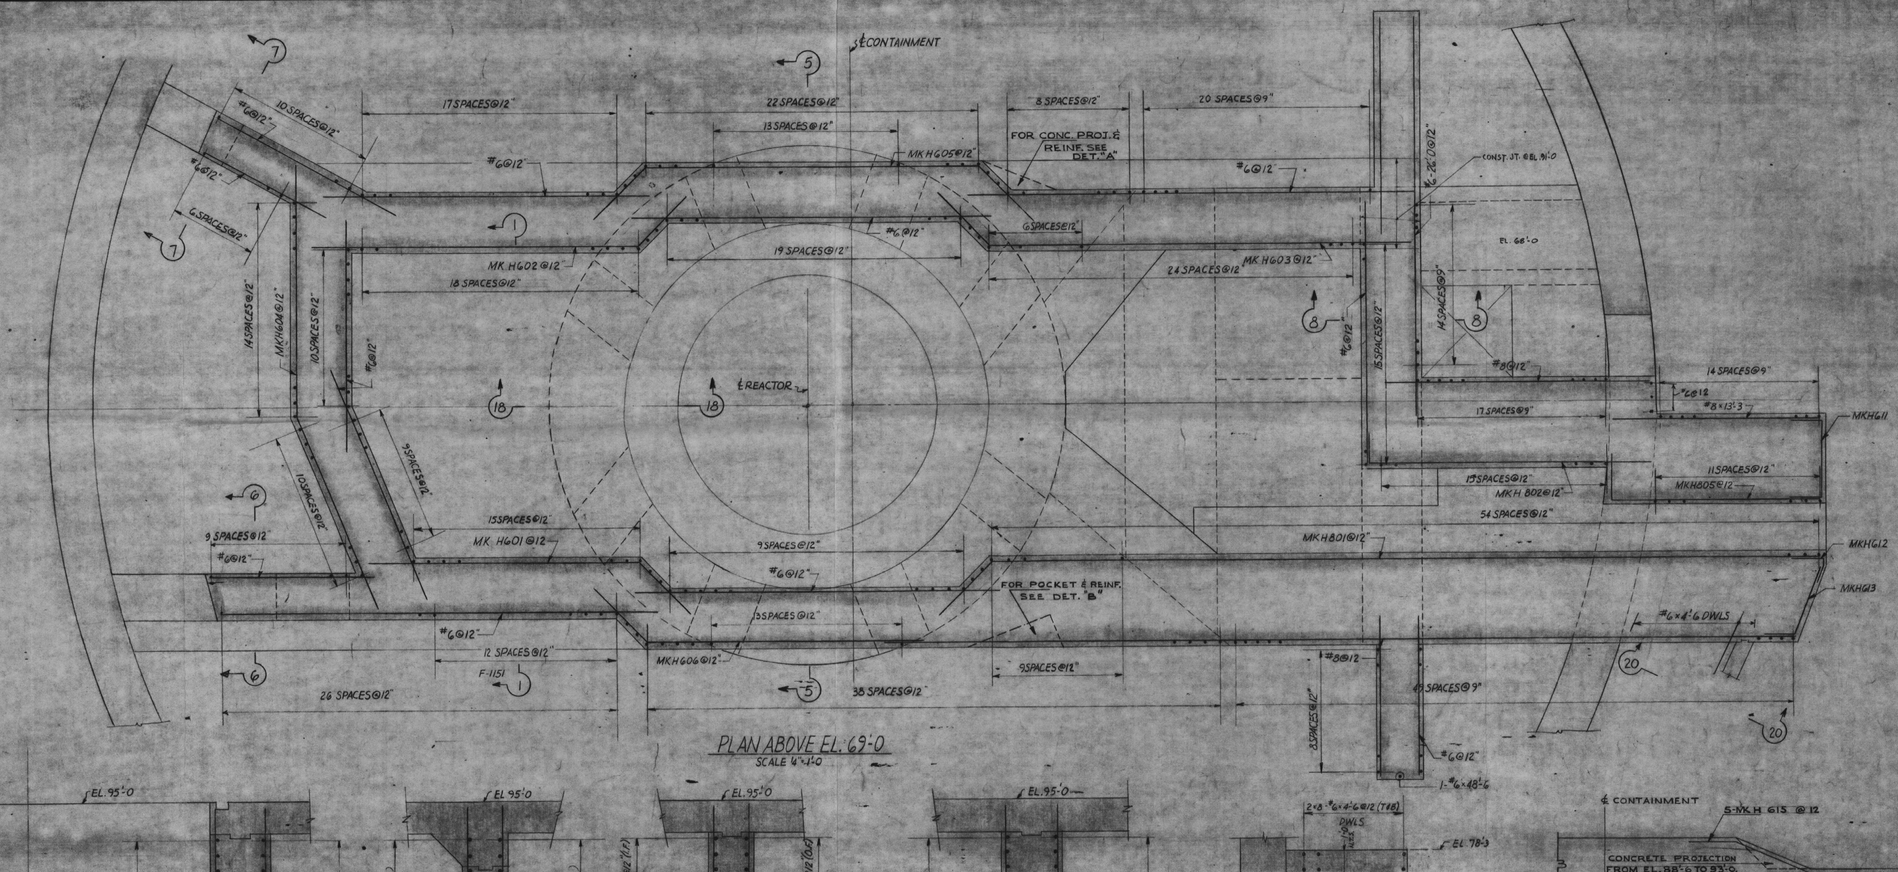

PLAN ABOVE EL. 69'-0
SCALE 1/4"=1'-0

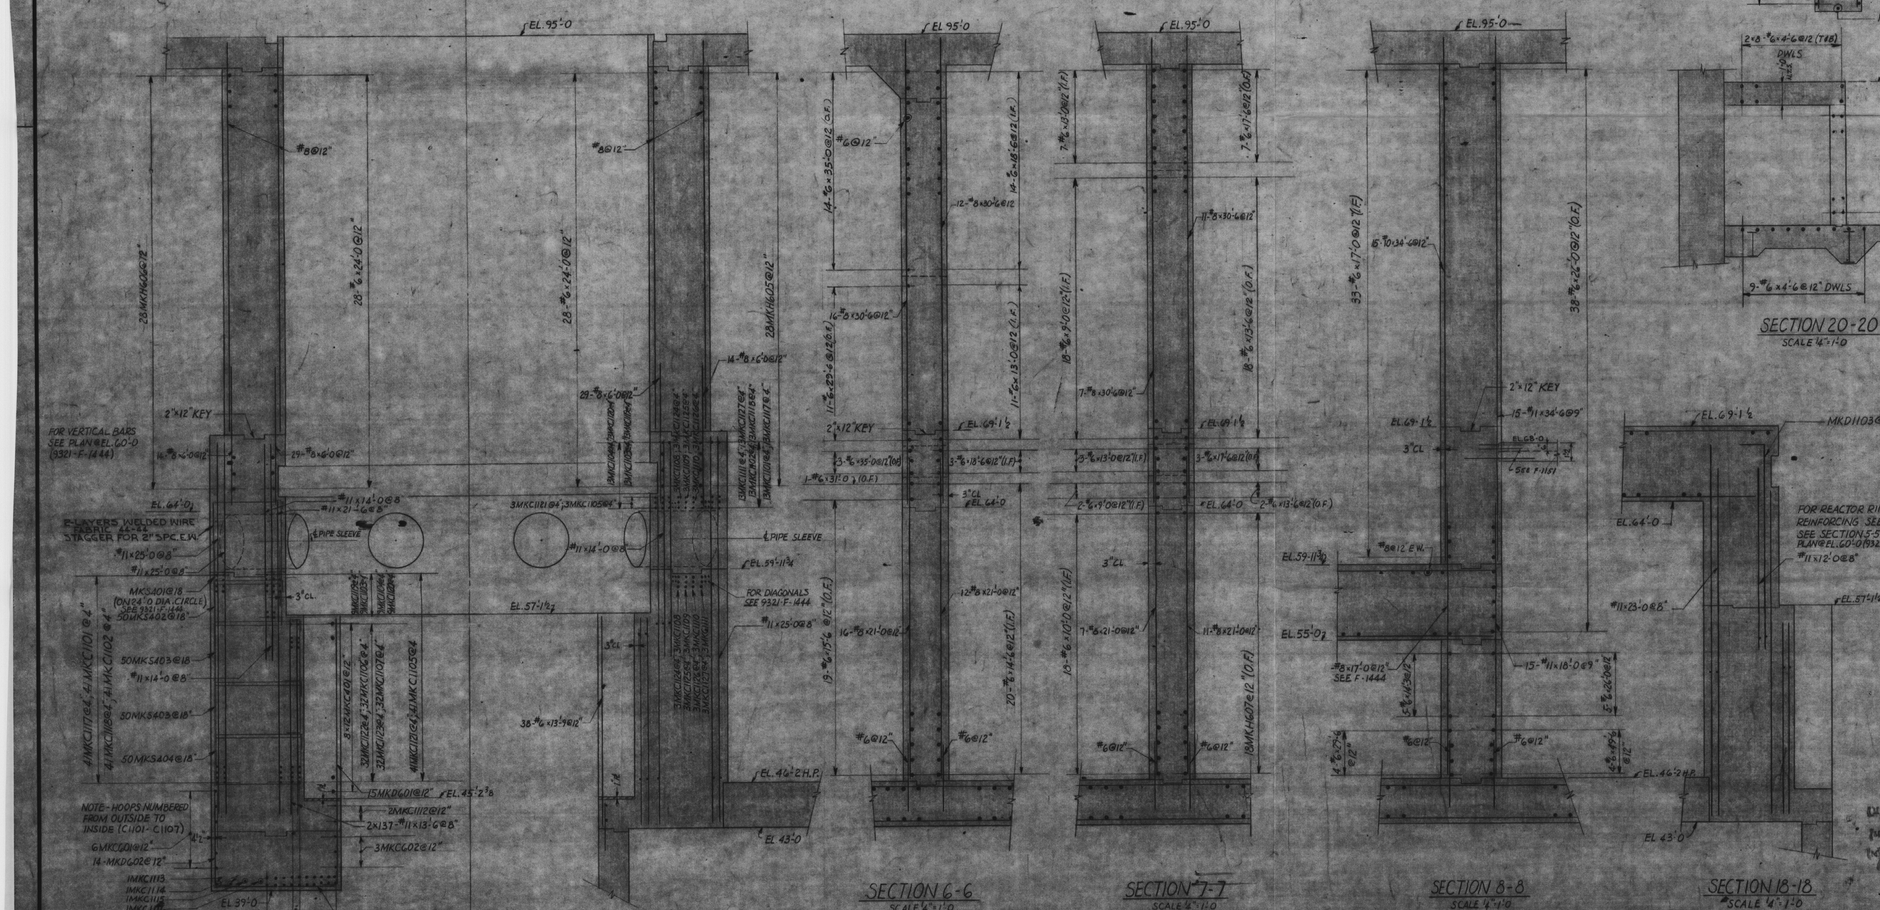

SECTION 5-5
SCALE 1/4"=1'-0

SECTION 6-6
SCALE 1/4"=1'-0

SECTION 7-7
SCALE 1/4"=1'-0

SECTION 8-8
SCALE 1/4"=1'-0

SECTION 18-18
SCALE 1/4"=1'-0

SECTION 20-20
SCALE 1/4"=1'-0

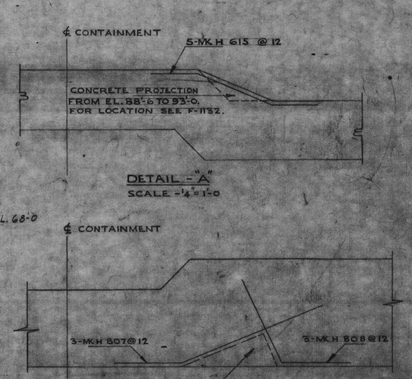

DETAIL - "A"
SCALE - 1/4"=1'-0

DETAIL - "B"
SCALE - 1/4"=1'-0

P.R.C. APERTURE CARD

POOR ORIGINAL

TERA APERTURE CARD

WORK THIS DWG. TOGETHER WITH 9321-F-1151 & 9321-F-1444

REV.	DATE	DESCRIPTION	ENGR	SUP ENGR	
6	1/29/81	FINAL ISSUE			
5	9/29/80	REVISED WIRE FABRIC SECT. 5-5 TO MATCH CHANGE IN BLOCK			
4	3/3/80	DET. "B" CALL PROJECT 3/4" FROM 2'-9" DEEP TO 5'-11"			
3	7/19/79	ADDED DETAILS "A" & "B"			
2	7/19/79	REV. SECT. 20-20 & 8-8			
1	3/16/79	NEW: PLAN AT WALL DFN'S AND SECT. 5-5			
0	7/7/78	FIRST ISSUE FOR CONSTRUCTION			

ENGINEER R. Finkelstein
STATE REG. Peter Ma NO. 42431

UNITED ENGINEERS & CONSTRUCTORS INC.

WESTINGHOUSE ELECTRIC CORPORATION

CONTAINMENT
INTERIOR CONCRETE
REINFORCING DETAILS - SHEET NO. 2

FOR

CONSOLIDATED EDISON COMPANY
INDIAN POINT GENERATING STATION
UNIT NO. 2

U.E.&C. DWG. NO. 9321-F-1152 - 6

CON. ED. CO. DWG. NO. A200092

8110220621