INDIAN POINT UNIT NO. 2

TITLE:

A-20174

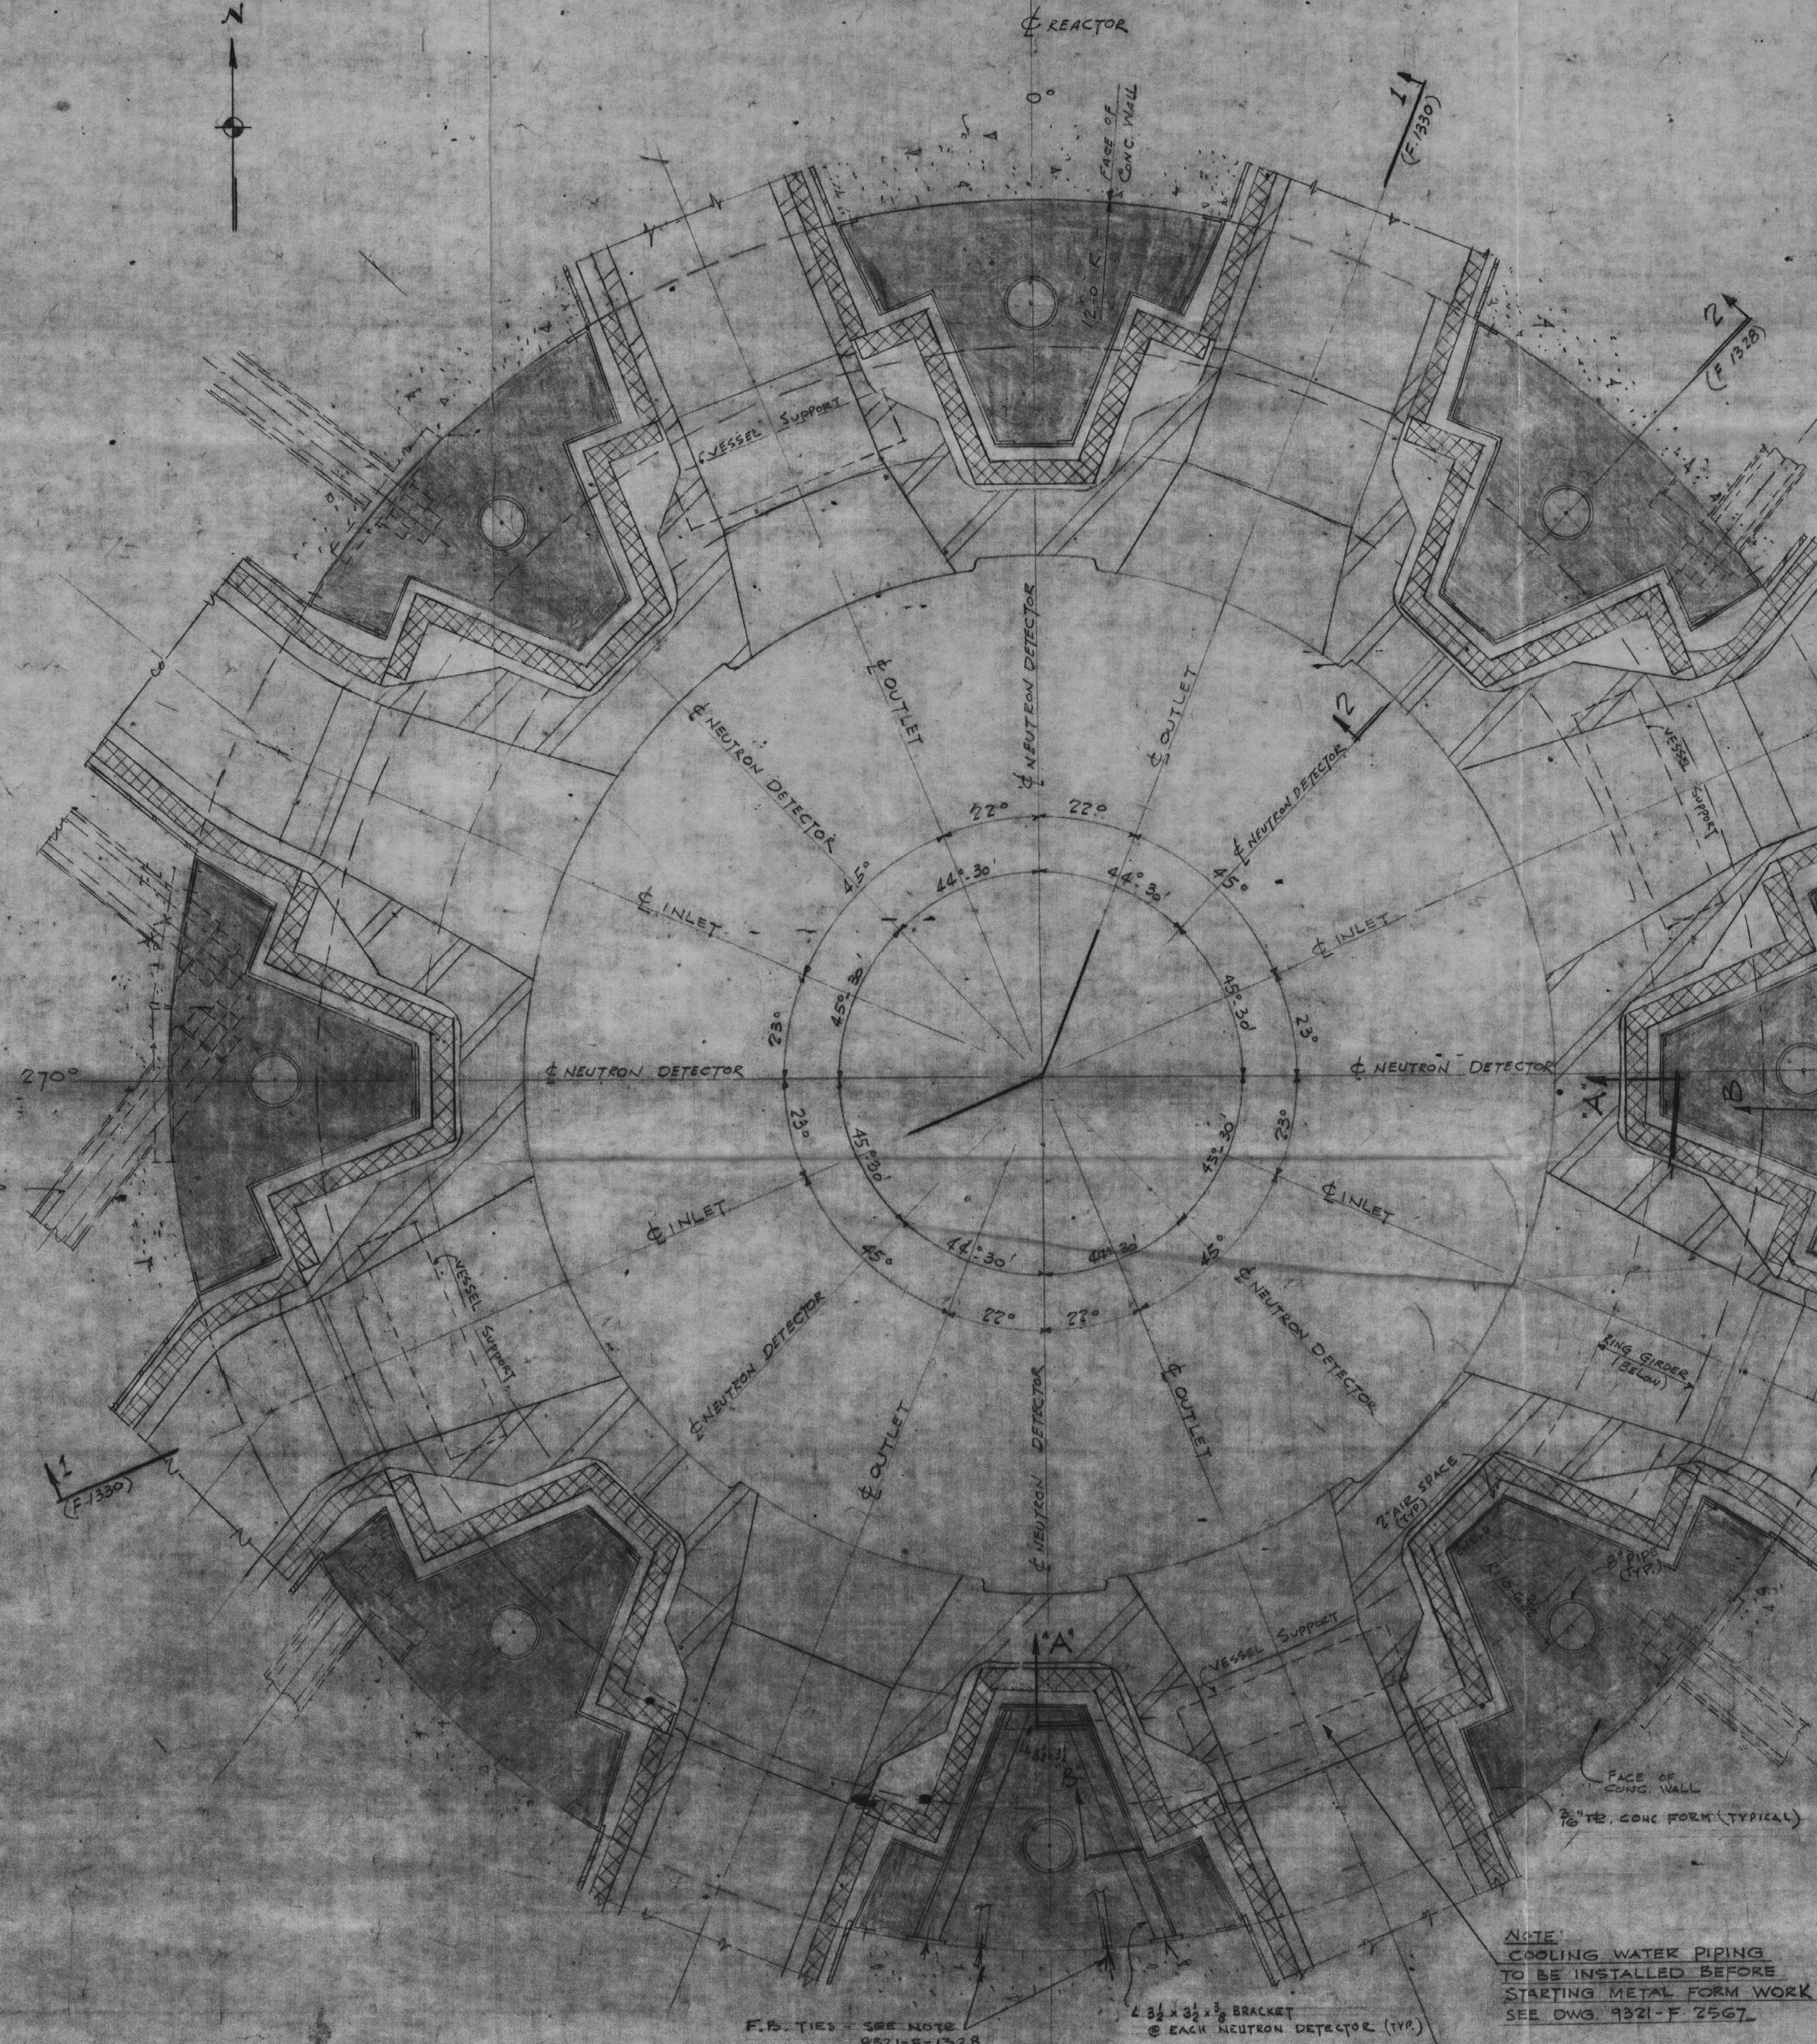

NOTE:
COOLING WATER PIPING TO BE INSTALLED BEFORE STARTING METAL FORM WORK
SEE DWG. 9321-F 2567

PLAN AT ELEV. 62'-0

SCALE 3/4" = 1'-0"

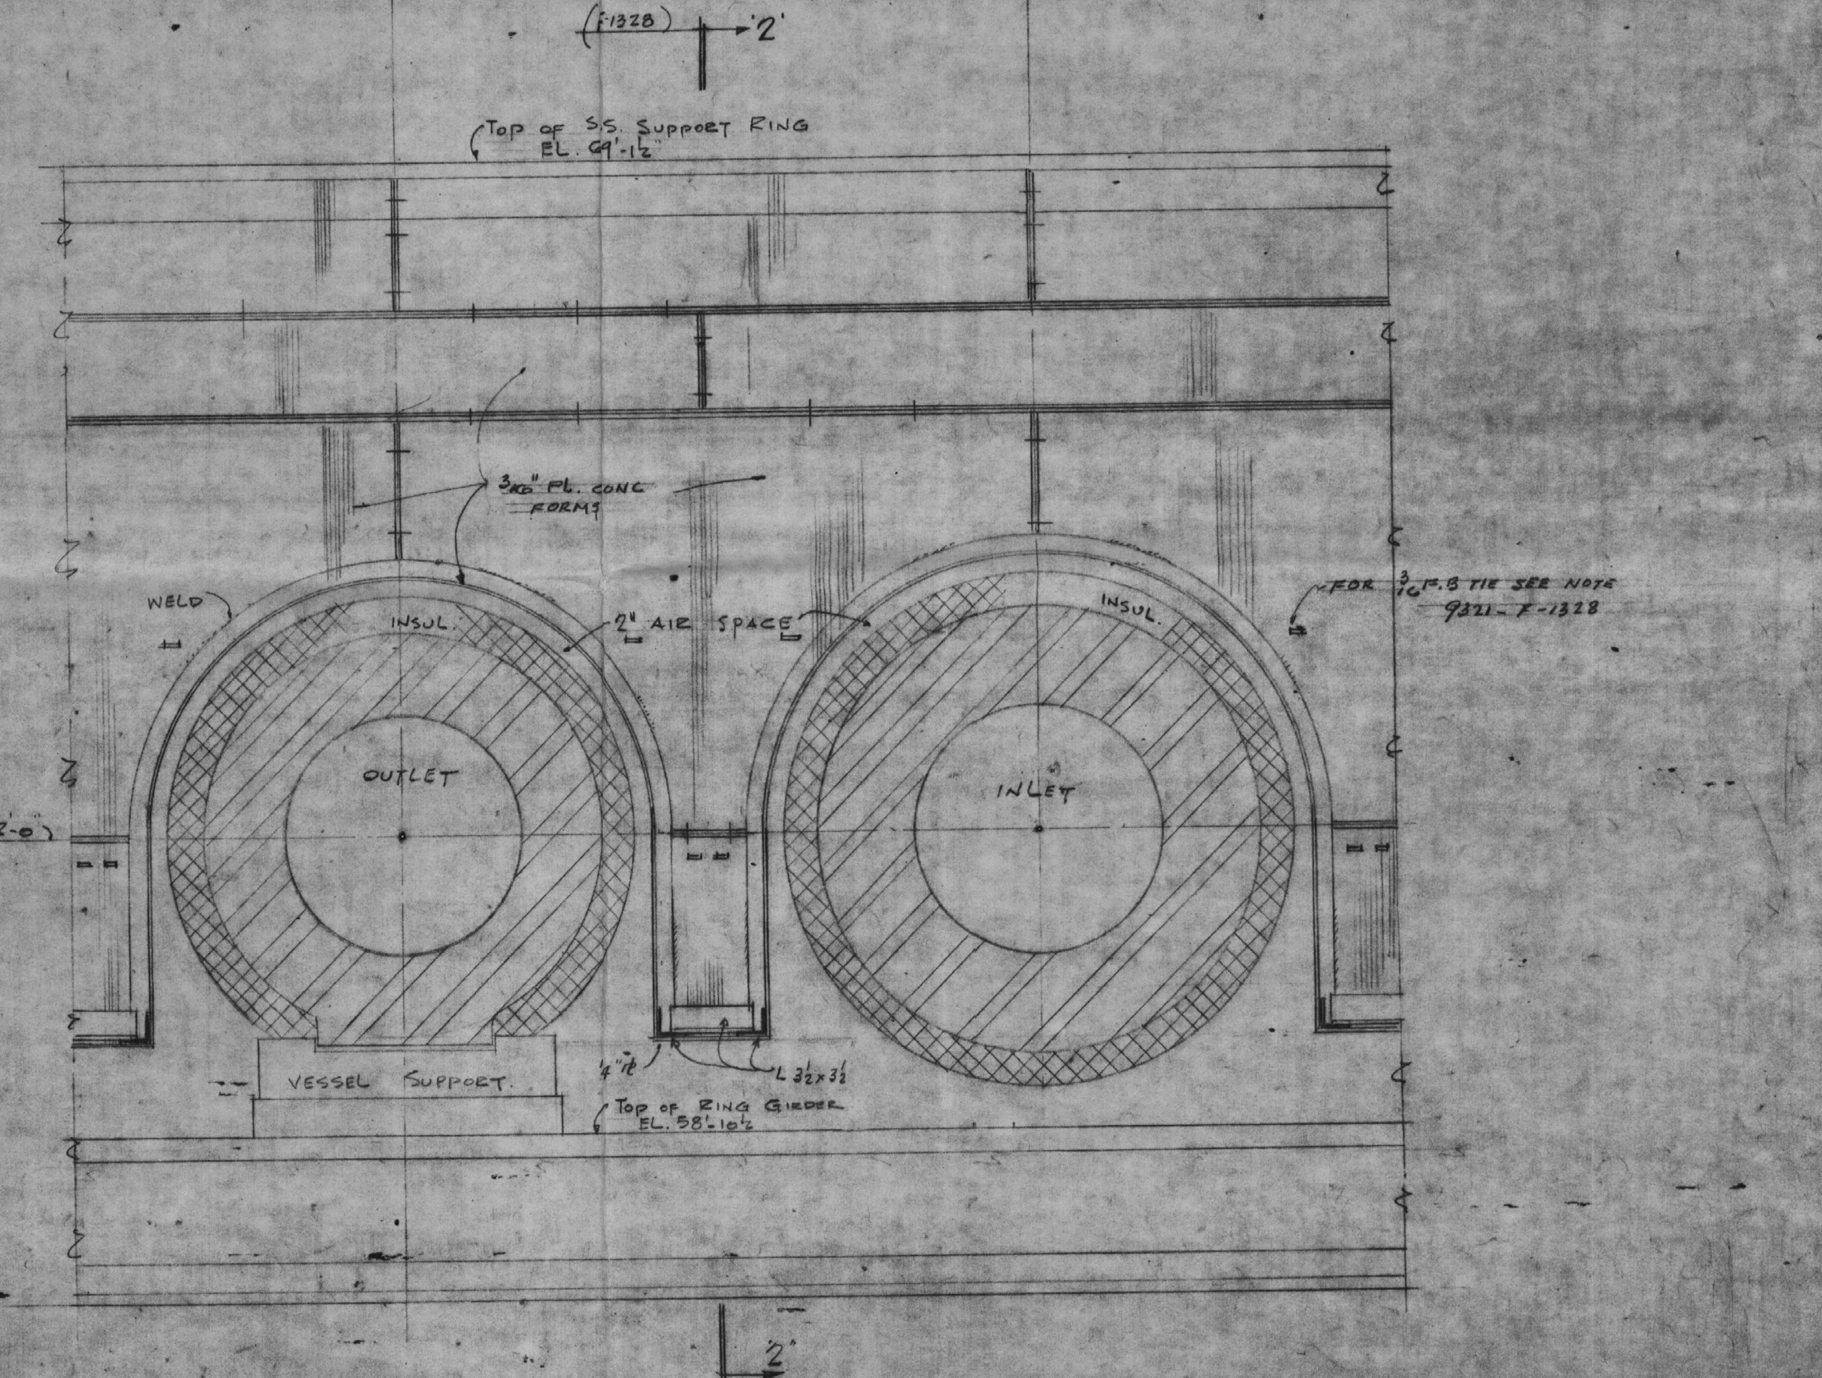

SECTION A-A (EXPANDED)

SCALE 3/4" = 1'-0"

WORK THIS SHEET WITH 9321-F 1328, F1330 & F 1331

SECTION B-B (EXPANDED)

SCALE 3/4" = 1'-0"

PRC APERTURE CARD

POOR ORIGINAL

TERA APERTURE CARD

REV NO.	DATE	DESCRIPTION	ENGR	SUP ENG	
1	9/20/73	FINAL ISSUE	ELR	RBB	
0	2-6-69	FIRST ISSUE FOR CONSTRUCTION			IPP

ENGINEER: John R. Clutterbuck

STATE REG: N.Y. NO. 43360

UNITED ENGINEERS & CONSTRUCTORS INC.

WESTINGHOUSE ELECTRIC CORPORATION

CONTAINMENT BUILDING
METAL FORMS FOR REACTOR VESSEL
SHEET NO. 2

FOR

CONSOLIDATED EDISON COMPANY
INDIAN POINT GENERATING STATION
UNIT NO. 2

U.E.&C. DWG. NO. 9321-F-1329-1

CON. ED. CO. DWG. NO.

8110220624

INCHES 0 1 2 3 4 5 6