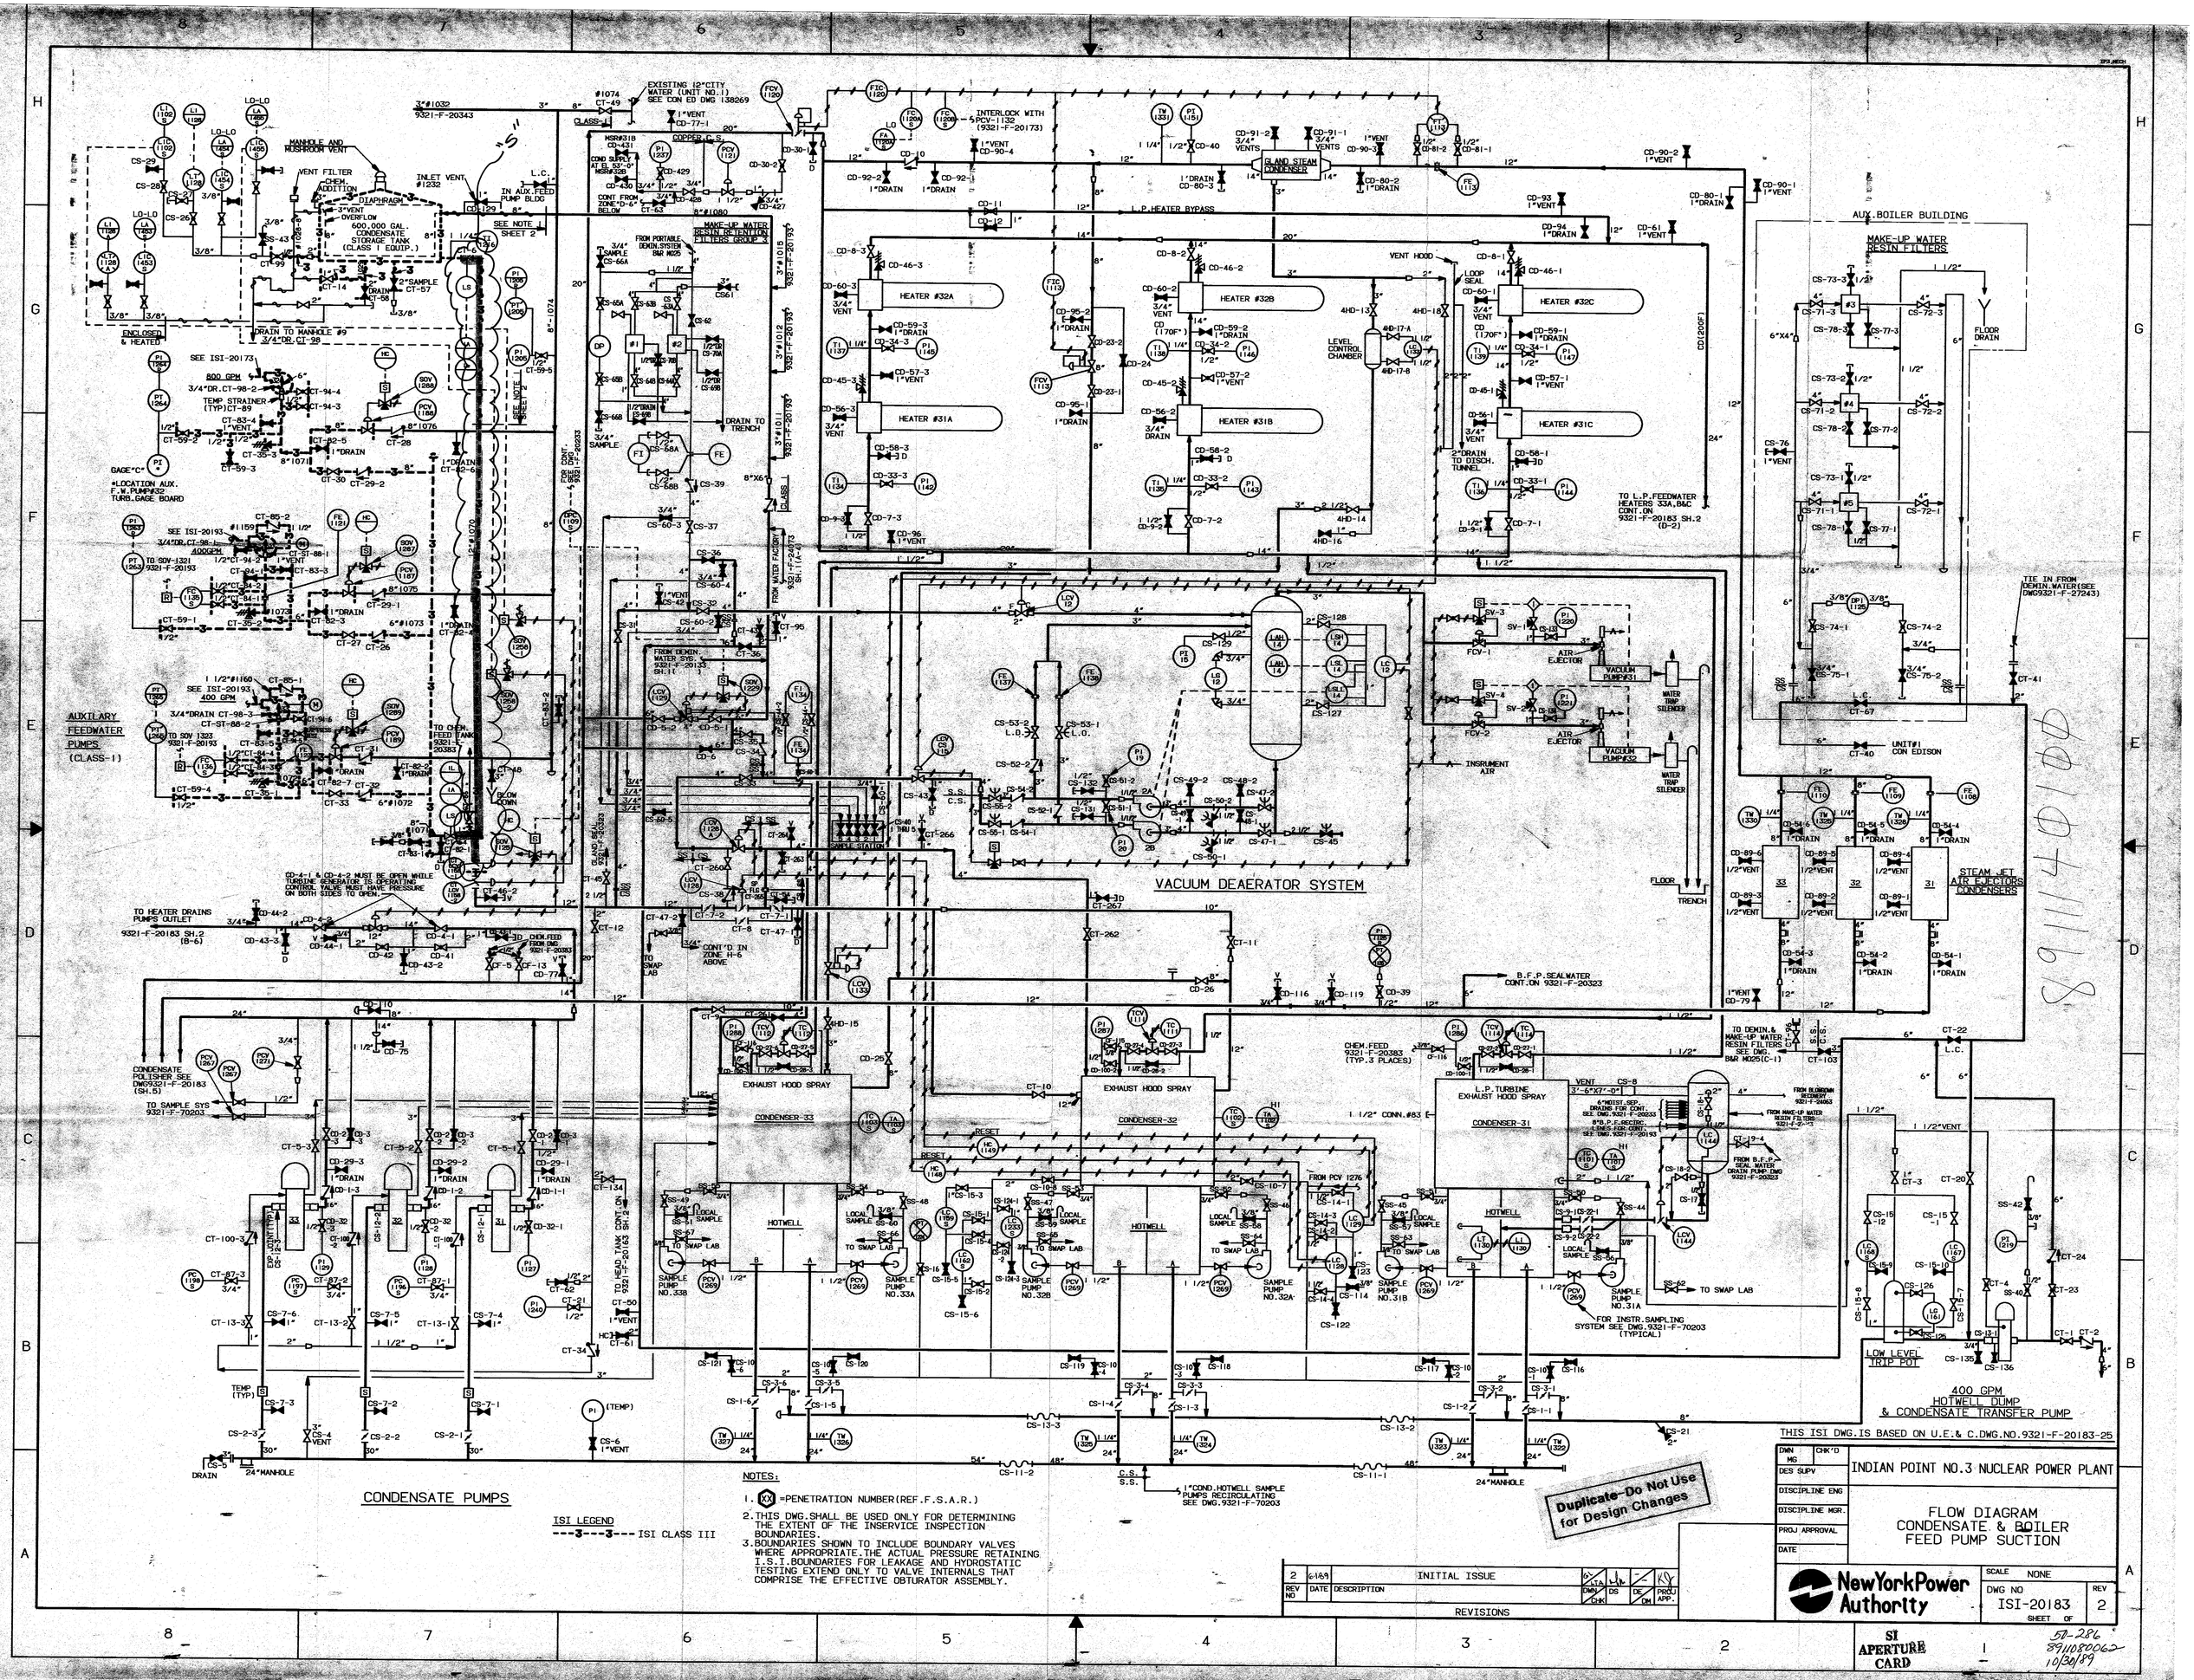


NOTES:

1. XX =PENETRATION NUMBER(REF.F.S.A.R.)
2. THIS DWG.SHALL BE USED ONLY FOR DETERMINING THE EXTENT OF THE INSERVICE INSPECTION BOUNDARIES.
3. BOUNDARIES SHOWN TO INCLUDE BOUNDARY VALVES WHERE APPROPRIATE.THE ACTUAL PRESSURE RETAINING I.S.I.BOUNDARIES FOR LEAKAGE AND HYDROSTATIC TESTING EXTEND ONLY TO VALVE INTERNALS THAT COMPRISE THE EFFECTIVE OBTURATOR ASSEMBLY.

ISI LEGEND
---3---3--- ISI CLASS III

THIS ISI DWG.IS BASED ON U.E.& C.DWG.NO.9321-F-20183-25

Duplicate-Do Not Use for Design Changes

| REV NO | DATE | DESCRIPTION | DWN/CHK | DS | DE/DM | PROJ APP. |
|---|---|---|---|---|---|---|
| 2 | 6-1-89 | INITIAL ISSUE | GL/LTA | | | |

REVISIONS

DWN MG | CHK'D
DES SUPV
DISCIPLINE ENG
DISCIPLINE MGR.
PROJ APPROVAL
DATE

INDIAN POINT NO.3 NUCLEAR POWER PLANT

FLOW DIAGRAM
CONDENSATE & BOILER
FEED PUMP SUCTION

NewYorkPower Authority

SCALE NONE
DWG NO ISI-20183 REV 2
SHEET OF

SI APERTURE CARD

50-286
8911080062
10/30/89