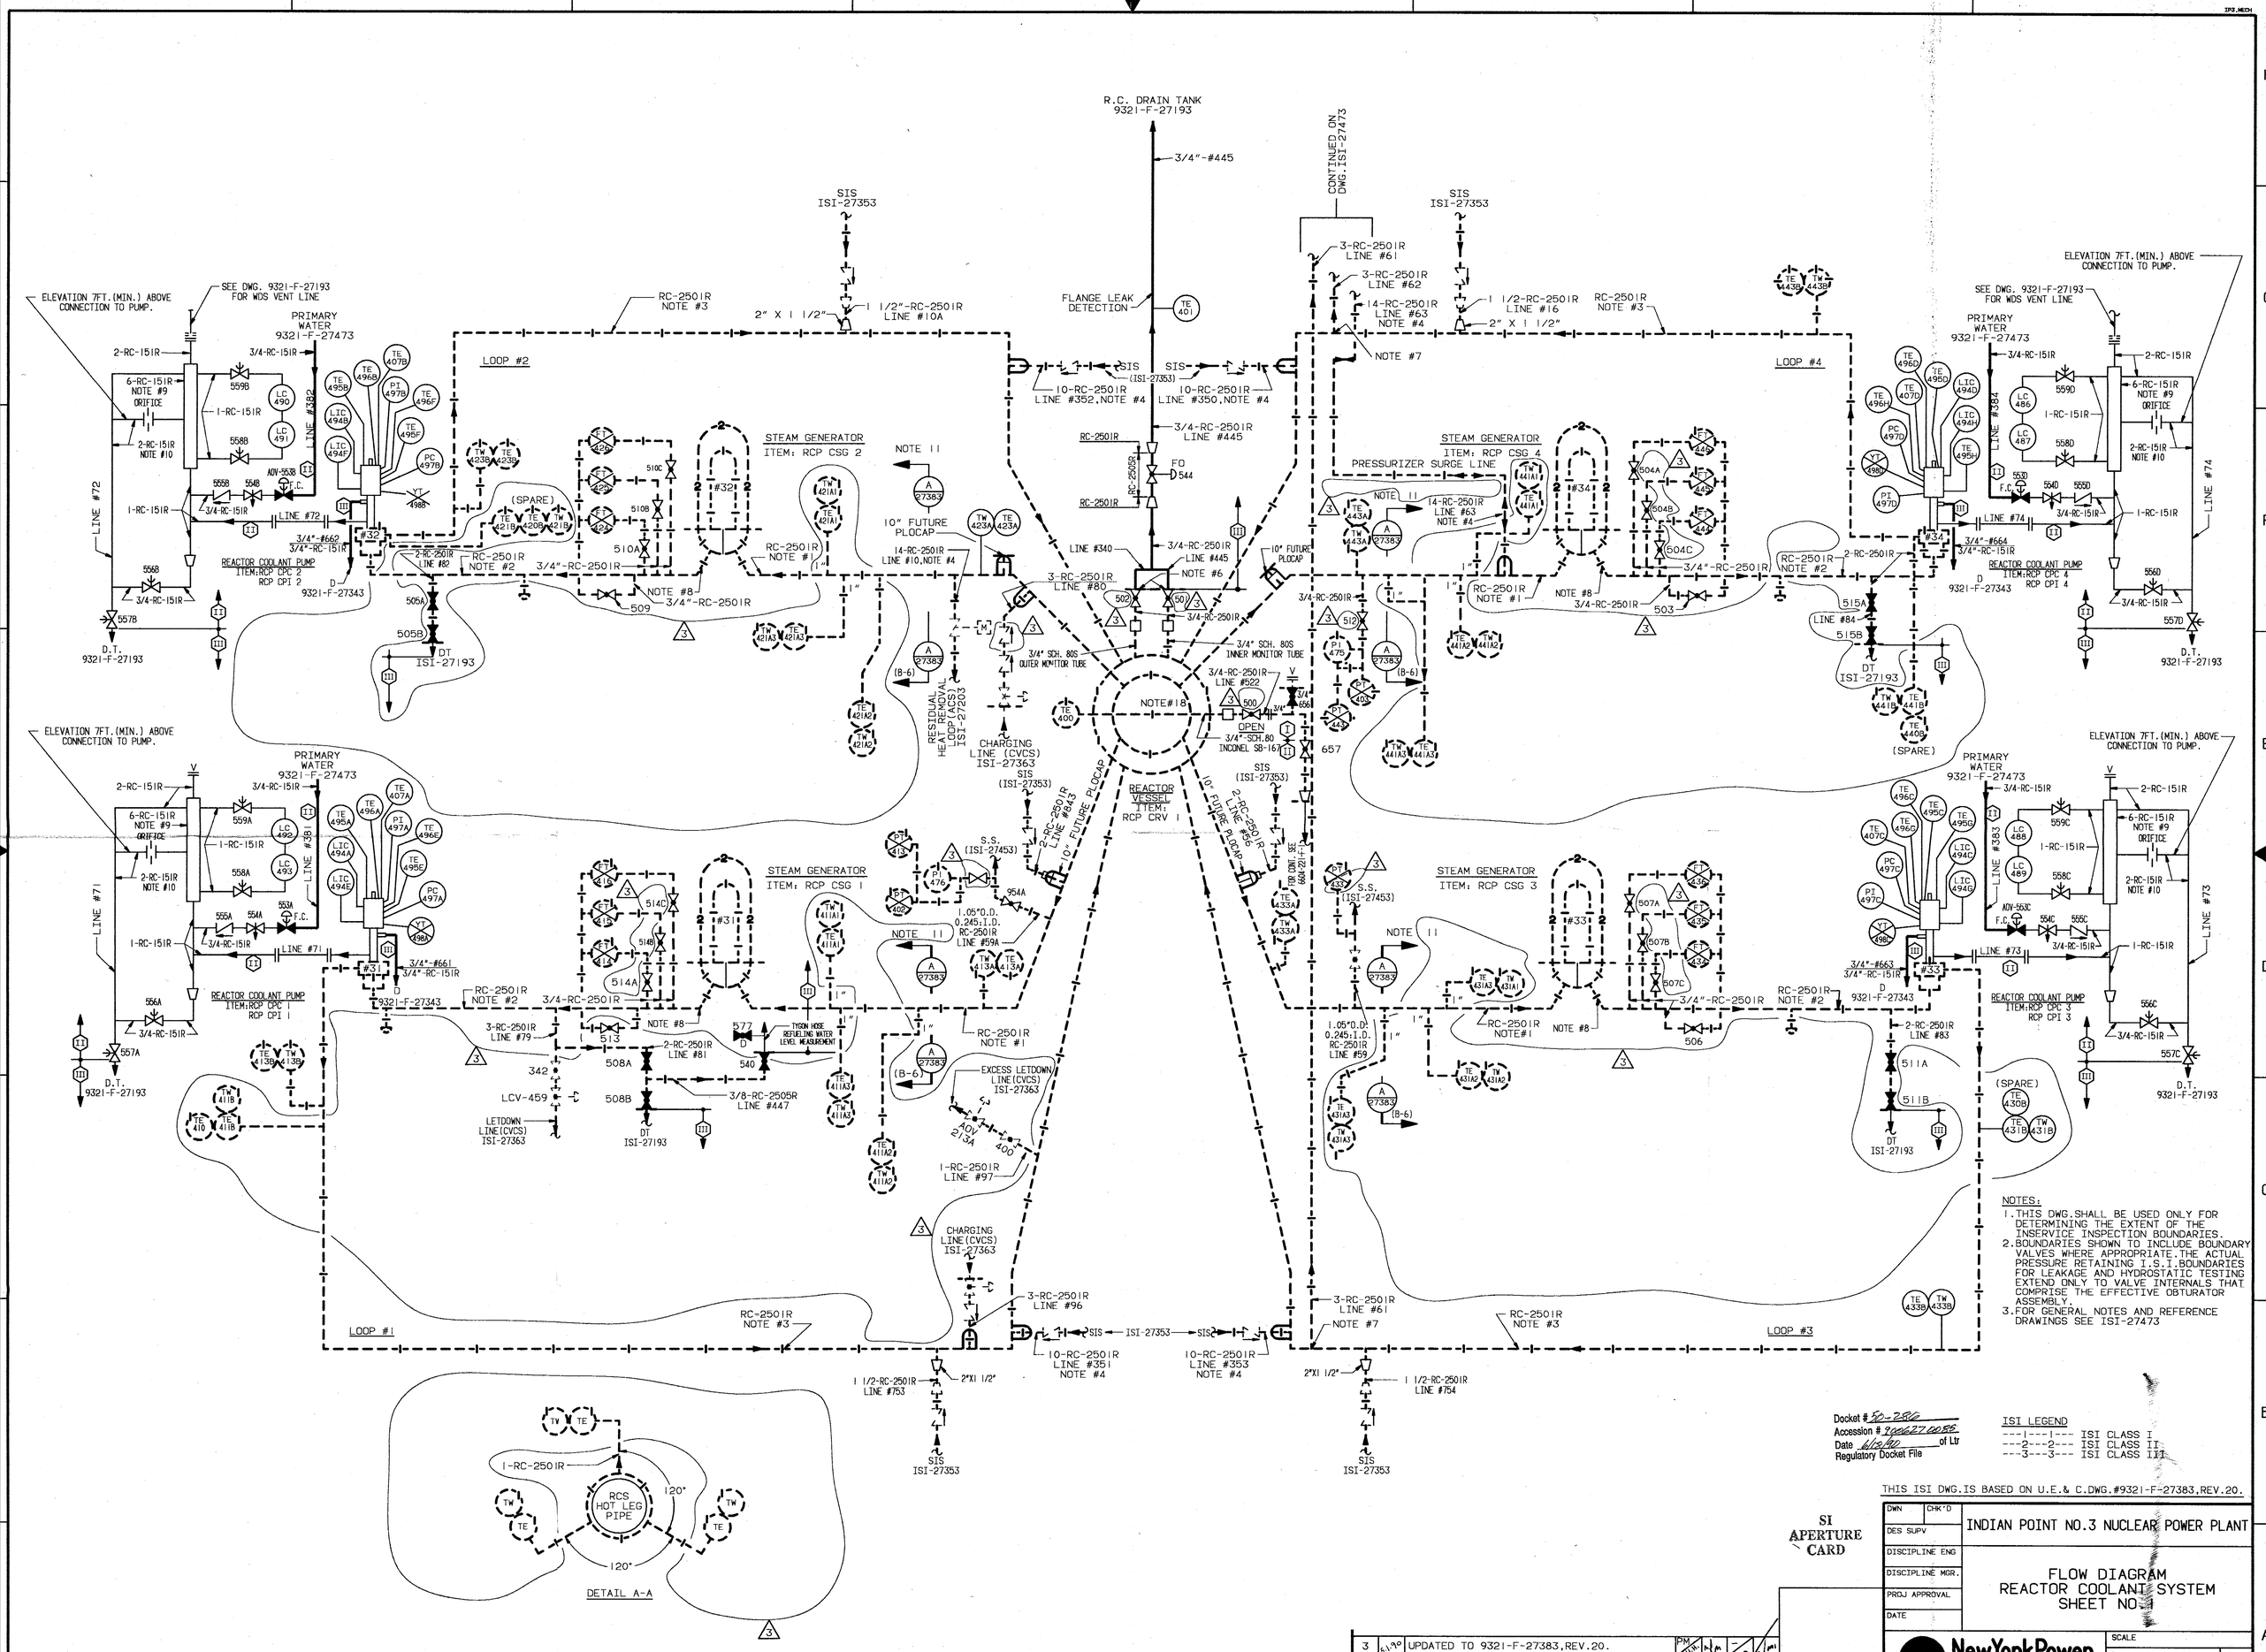

NOTES:

1. THIS DWG. SHALL BE USED ONLY FOR DETERMINING THE EXTENT OF THE INSERVICE INSPECTION BOUNDARIES.
2. BOUNDARIES SHOWN TO INCLUDE BOUNDARY VALVES WHERE APPROPRIATE. THE ACTUAL PRESSURE RETAINING I.S.I. BOUNDARIES FOR LEAKAGE AND HYDROSTATIC TESTING EXTEND ONLY TO VALVE INTERNALS THAT COMPRISE THE EFFECTIVE OBTURATOR ASSEMBLY.
3. FOR GENERAL NOTES AND REFERENCE DRAWINGS SEE ISI-27473

Docket # 50-286
Accession # 9006270085
Date 6/18/90 of Ltr
Regulatory Docket File

ISI LEGEND
---1---1--- ISI CLASS I
---2---2--- ISI CLASS II
---3---3--- ISI CLASS III

THIS ISI DWG. IS BASED ON U.E.& C.DWG.#9321-F-27383,REV.20.

SI APERTURE CARD

REV NO	DATE	DESCRIPTION	DWN CHK	DS	DE DM	PROJ APP.
3	5.1.90	UPDATED TO 9321-F-27383,REV.20.	PM			

REVISIONS

DWN	CHK'D
DES SUPV	INDIAN POINT NO.3 NUCLEAR POWER PLANT
DISCIPLINE ENG	
DISCIPLINE MGR.	FLOW DIAGRAM REACTOR COOLANT SYSTEM SHEET NO. 1
PROJ APPROVAL	
DATE	

NewYorkPower Authority

SCALE

DWG NO ISI-27383 REV 3

SHEET OF