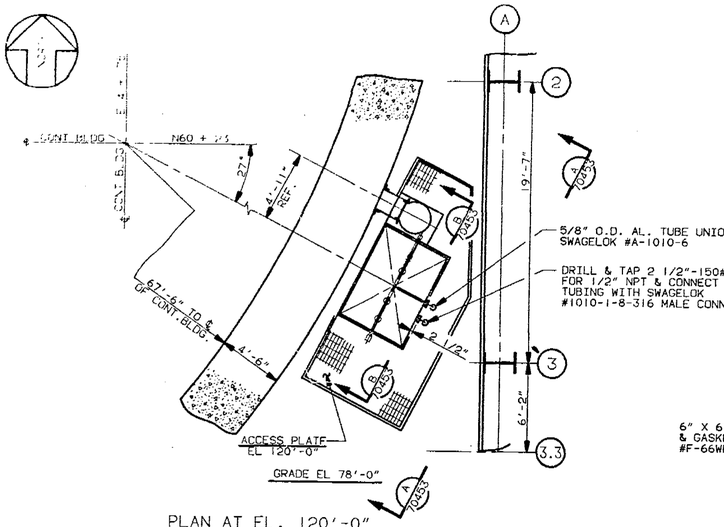

PLAN AT EL. 120'-0"
SCALE: 1/4"=1'-0"

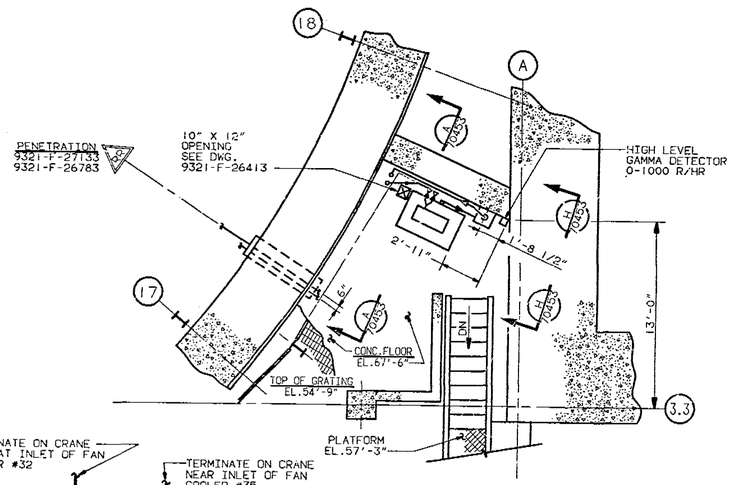

PLAN AT EL. 67'-6"
SCALE: 1/4"=1'-0"

RADIATION MONITOR R-11 & R-12 WITH TMI CONTAINMENT AIR SAMPLE SYSTEM FLOW DIAGRAMS

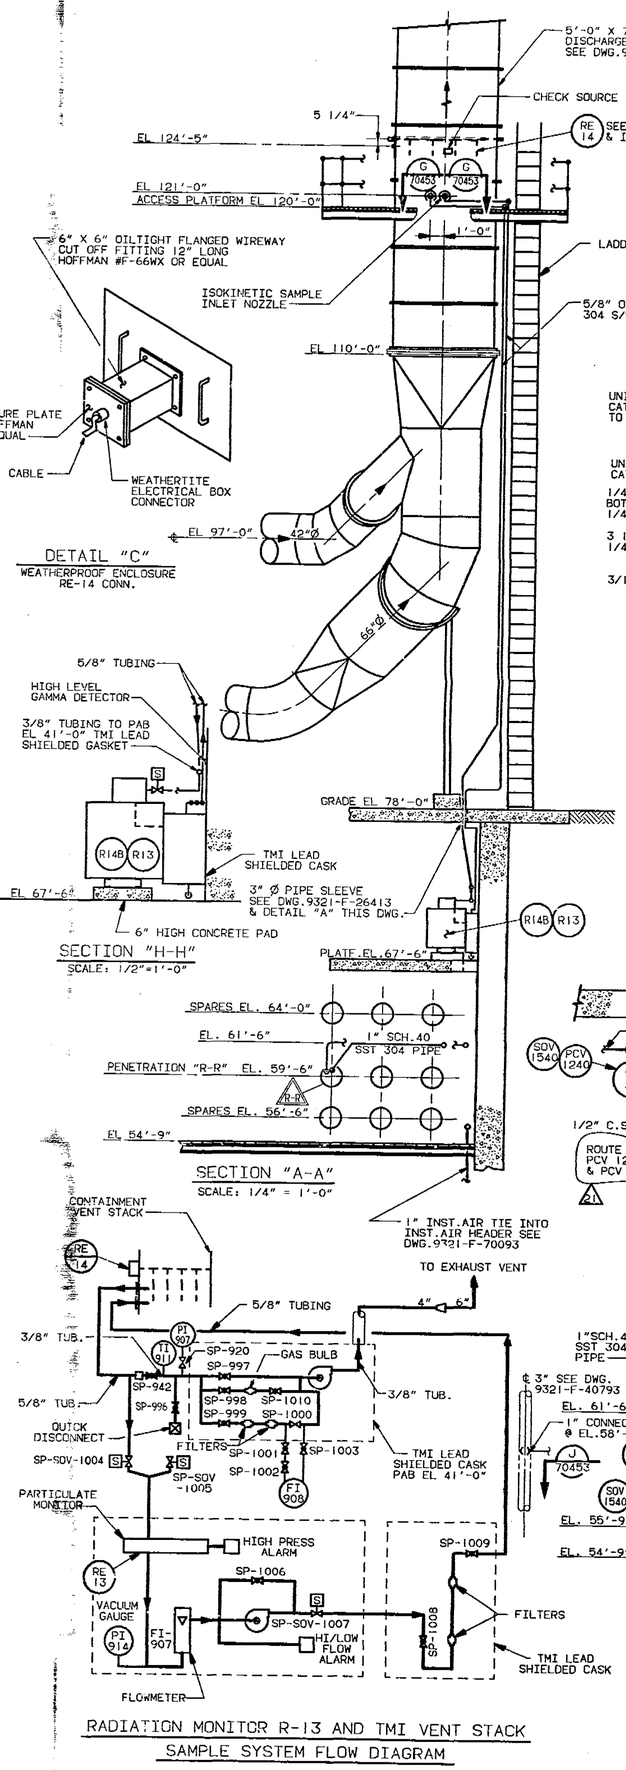

SECTION "H-H"
SCALE: 1/2"=1'-0"

SECTION "A-A"
SCALE: 1/4" = 1'-0"

RADIATION MONITOR R-13 AND TMI VENT STACK SAMPLE SYSTEM FLOW DIAGRAM

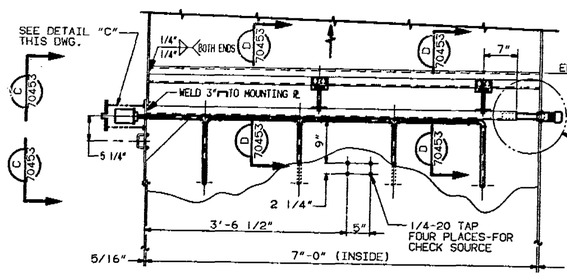

SECTION "B-B"
SCALE: 1" = 1'-0"

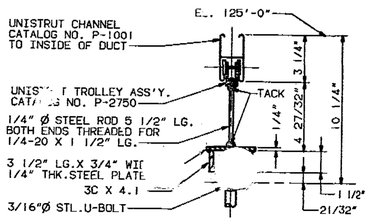

SECTION "D-D"
SCALE: 3" = 1'-0"

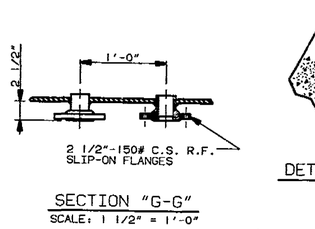

SECTION "G-G"
SCALE: 1 1/2" = 1'-0"

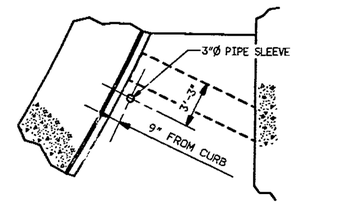

DETAIL "A" (PLAN @ EL. 78'-0")
SCALE: 1/4" = 1'-0"

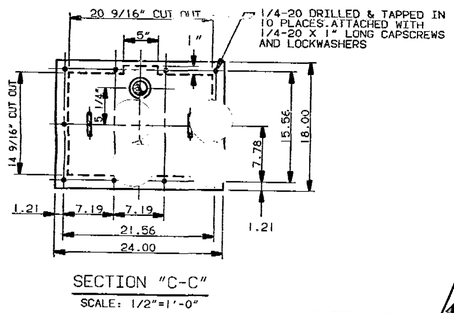

SECTION "C-C"
SCALE: 1/2"=1'-0"

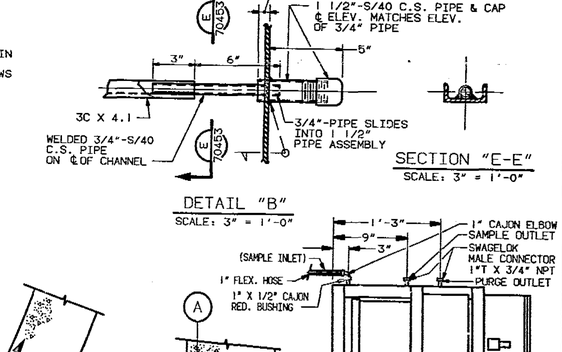

SECTION "E-E"
SCALE: 3" = 1'-0"

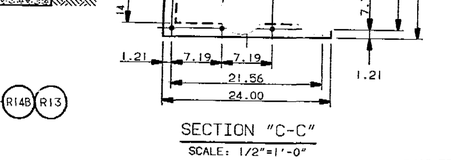

SECTION "J-J"
N.T.S.

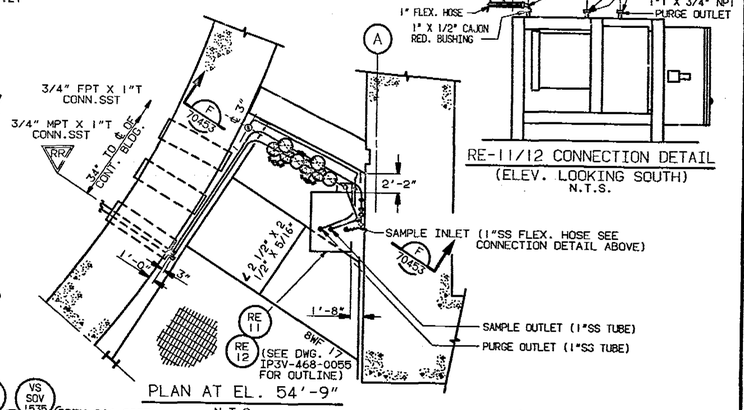

PLAN AT EL. 54'-9"
N.T.S.

RE-11/12 CONNECTION DETAIL
(ELEV. LOOKING SOUTH)
N.T.S.

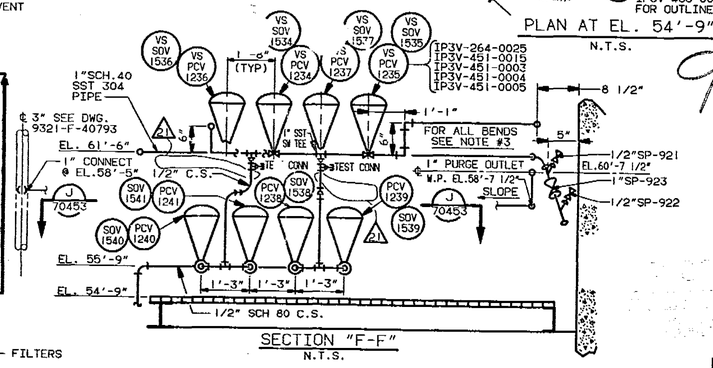

SECTION "F-F"
N.T.S.

98021 10137

NOTES:
1. ALL TUBING IS 5/8" O.D. X .035" WALL, 304 STN. STEEL, EXCEPT AS NOTED.
2. ALL HORIZONTAL RUNS ARE SLOPED 1"/FT. MIN. EXCEPT AS NOTED.
3. ALL BENDS ARE 12" RADIUS MIN.
4. INTERMEDIATE TUBE FITTINGS ARE SWAGELOK #1010-6-316.

REFERENCE DRAWING:
9321-F-60030 TUBING SUPPORT ALLOWABLE SPANS (CHARTS A & 2)

THIS IS A COMPUTER AIDED DESIGN DRAWING. A RECORD OF THE REVISIONS OF THIS DOCUMENT WITH APPROVAL INITIALS/SIGNATURES, IS MAINTAINED IN THE FILES OF THE NEW YORK POWER AUTHORITY'S CONFIGURATION MANAGEMENT & ENGINEERING PROGRAMS SECTION W.P.O.

INFORMATION ONLY

REV NO	DATE	DESCRIPTION					
21	8/18/95	AS BUI	00110558	VP	L M	8/18/95
20	1/27/95	AS B	13-265BVS.	CV	NV	REG
19	10/4/93	AS BU... OCR ...0028575 & 100028276.		CV	REG	BY AE
				ED		
				DWN CHK	DS	DE DM PROJ APP.

REVISIONS

DWN / CHK'D	
DES SUPV	INDIAN POINT NO.3 NUCLEAR POWER PLANT
DISCIPLINE ENG	
DISCIPLINE MGR.	RADIATION MONITORING INSTALLATION DETAILS INSTRUMENTATION
PROJ APPROVAL	
DATE	

NewYorkPower Authority

SCALE: AS NOTED
DWG NO 9321-F-70453
REV 21
SHEET

J.G.

98021 10137 TYPE