Section 4.2 Attachments

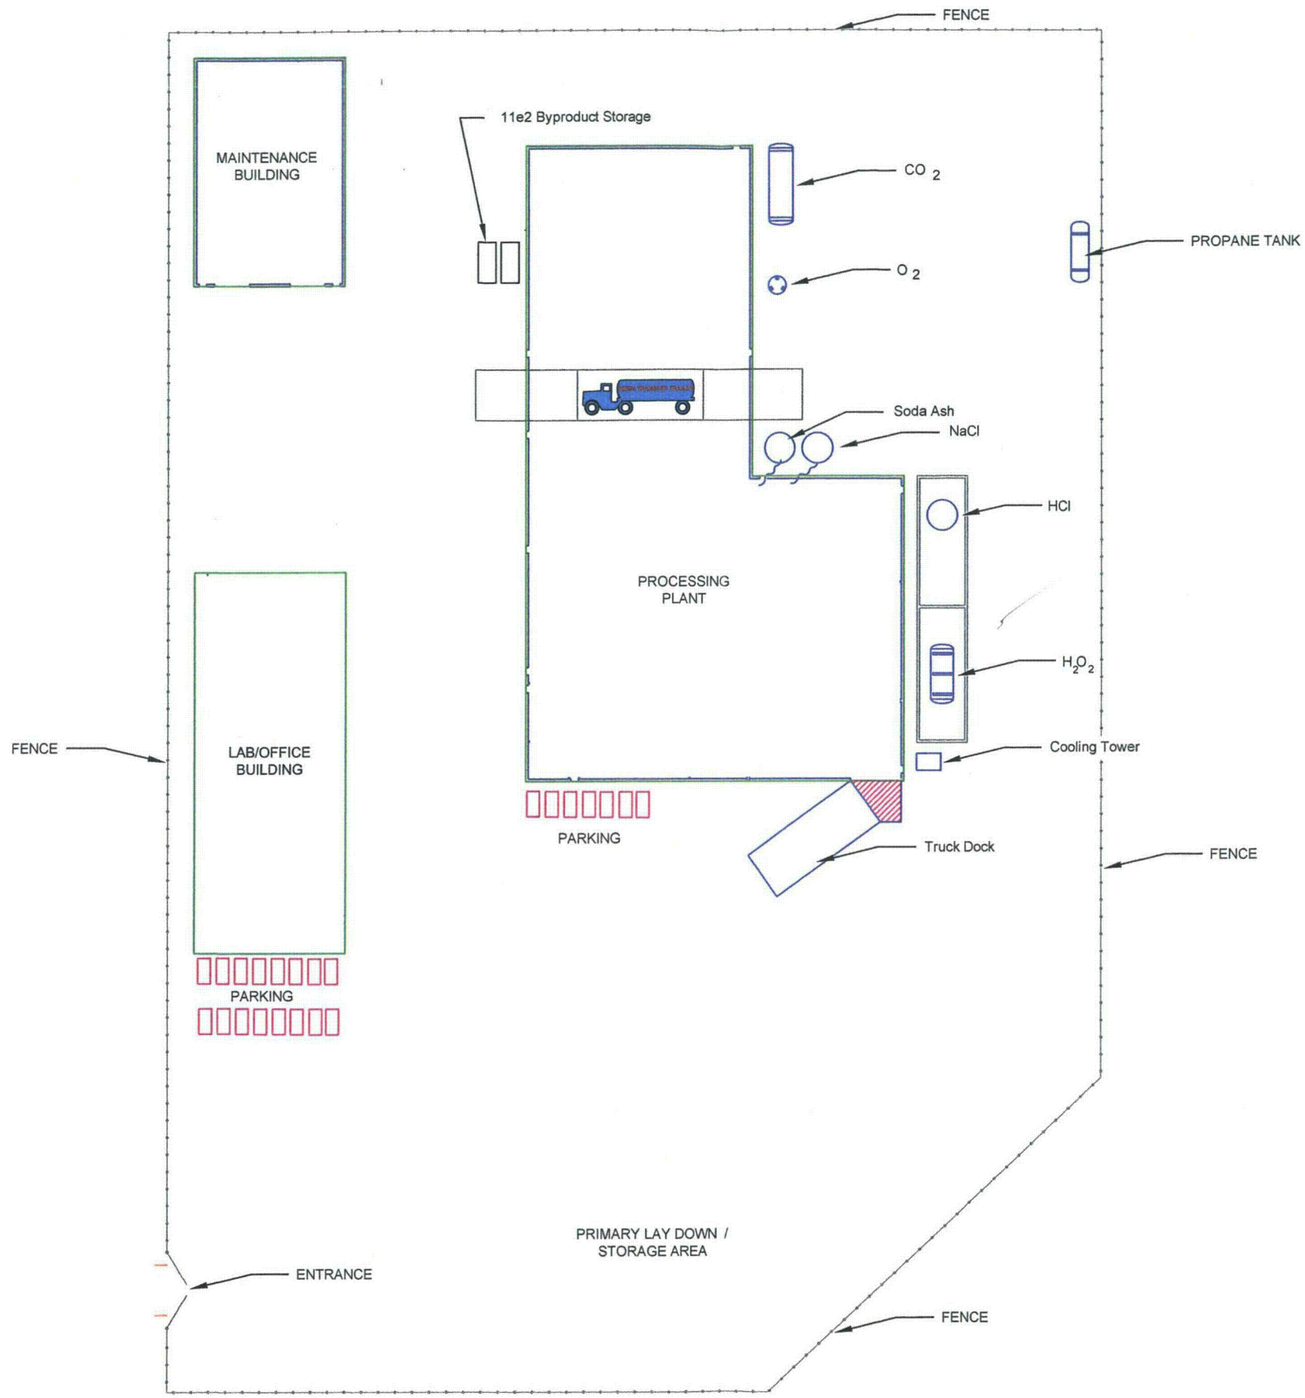

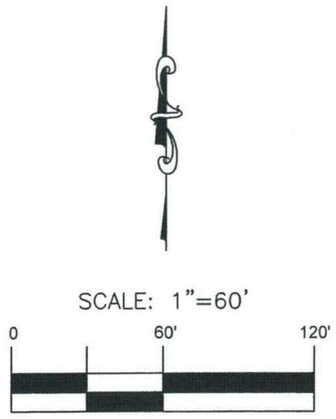

Uranerz ENERGY CORPORATION
1701 EAST "E" STREET P.O. BOX 50850
CASPER, WYOMING, USA 82605-0850
PHONE 307.265.8900 FAX 307.265.8904

NICHOLS RANCH ISR PROJECT

FIGURE 3-1
NICHOLS RANCH UNIT
SITE FACILITY DIAGRAM

By: SMF	Date: 2-12-2010
Datum: NAD27 UTM13	Revision Date:
Scale: 1"=60'	Contour Interval:

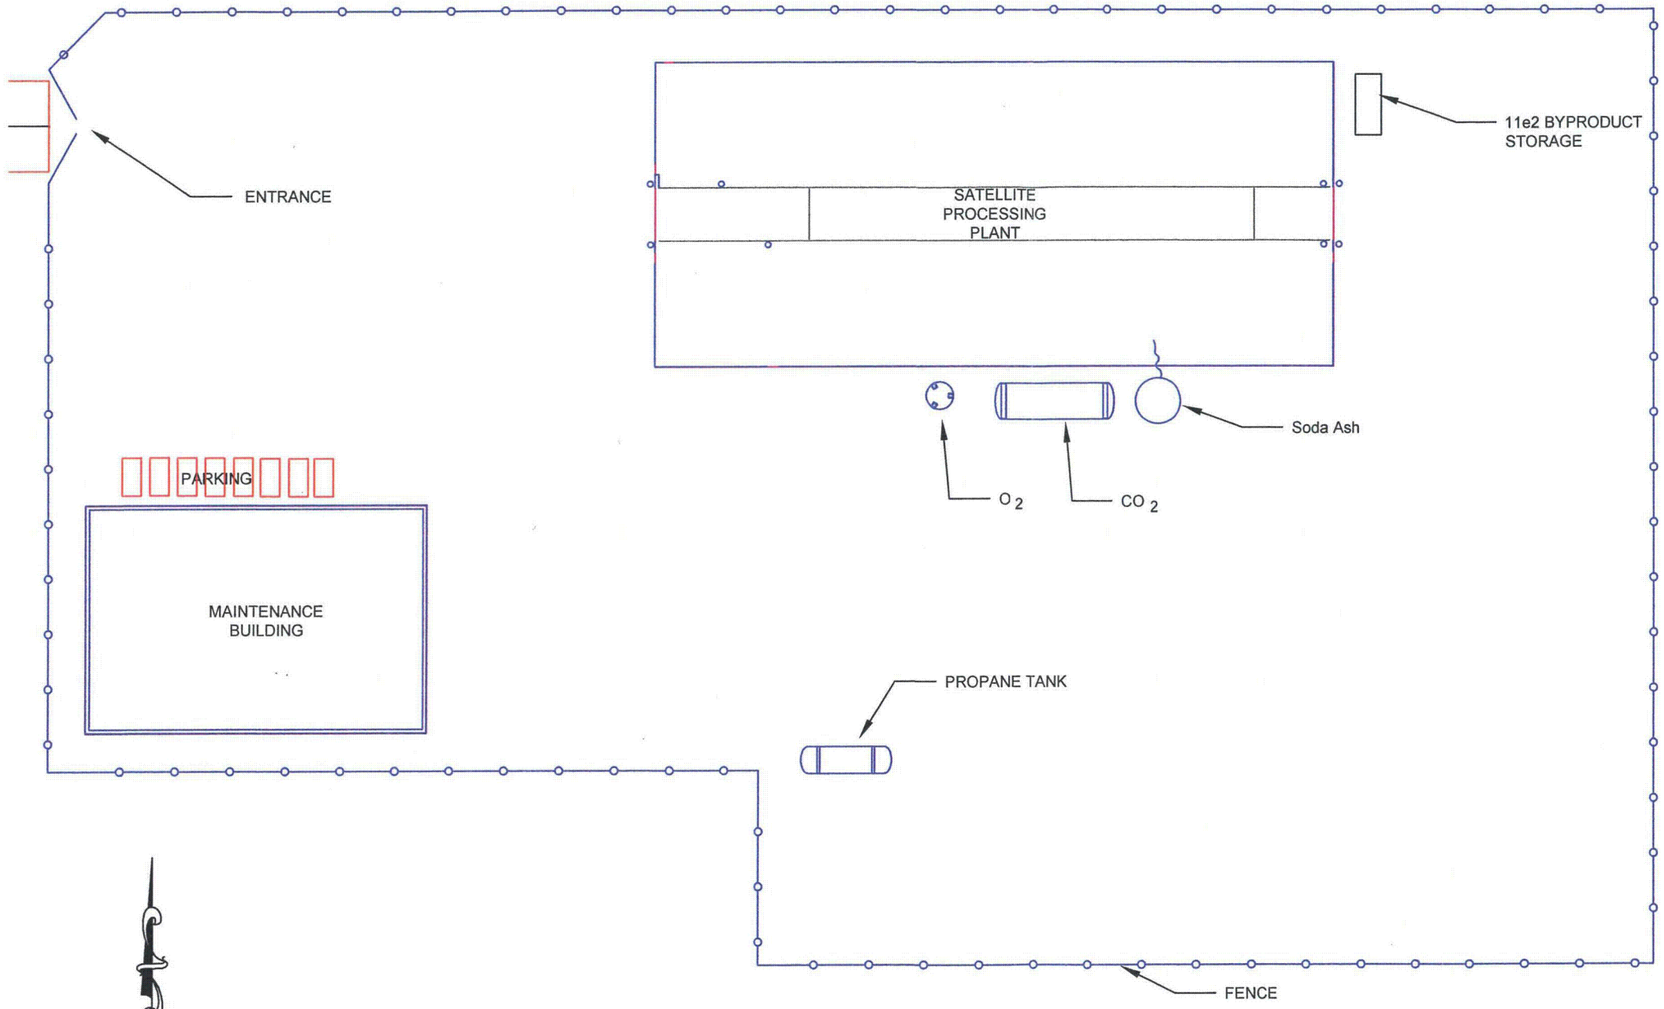

SCALE: 1"=40'

0 40' 80'

Uranerz
ENERGY CORPORATION
1701 EAST "E" STREET P.O. BOX 50850
CASPER, WYOMING, USA 82605-0850
PHONE 307.265.8900 FAX 307.265.8904

NICHOLS RANCH ISR PROJECT

FIGURE 3-2
HANK UNIT
SITE FACILITY DIAGRAM

By: SMF	Date: 2-11-20010
Datum: NAD27 UTM13	Revision Date:
Scale: 1"=40'	Contour Interval: