

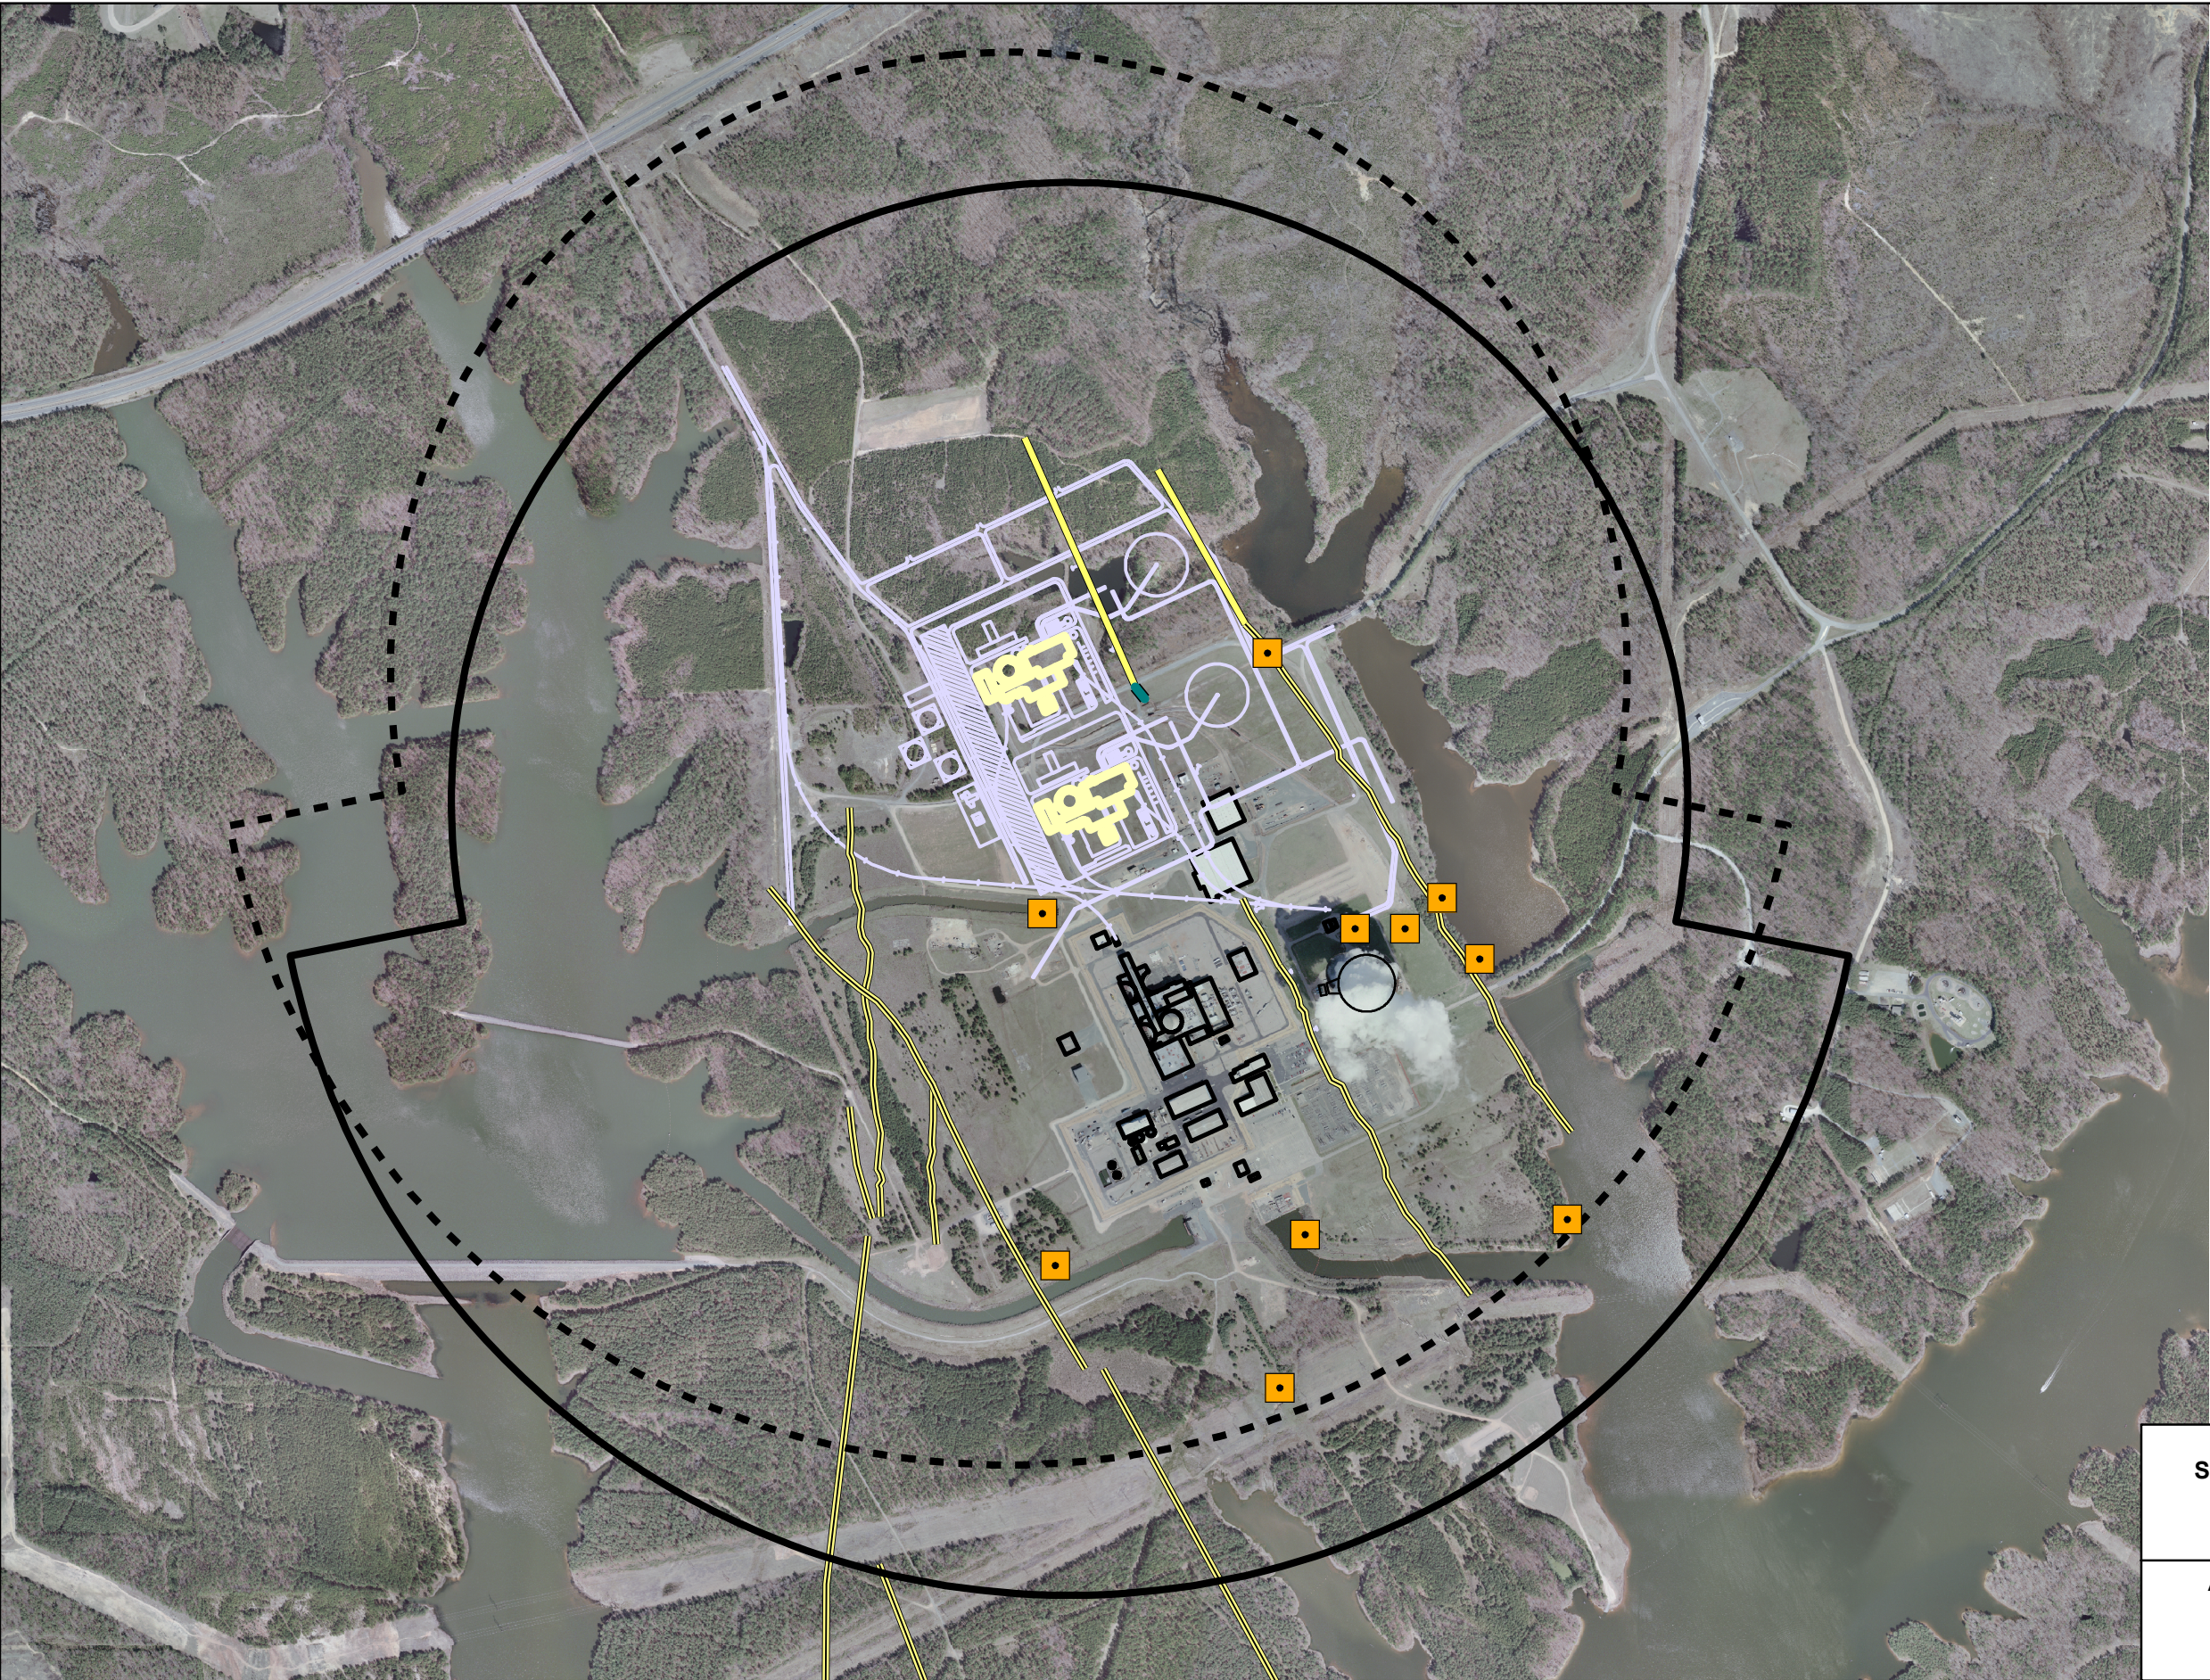


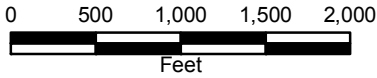

LEGEND

- Outfall
- Dikes
- Interpreted Dike Trace
- Dike Detected On Magnetometer Survey
- Proposed AP1000 Related Structure
- Proposed AP1000 Layout
- Cooling Tower
- HNP - Building
- EAB U/2
- EAB U/3

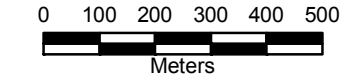

Progress Energy Carolinas
**Shearon Harris Nuclear Power Plant
Units 2 and 3**
Part 3, Environmental Report
New Hill, North Carolina

Aerial Photo of HAR 2 and HAR 3 in
Relationship to HNP
FIGURE 2.0-3