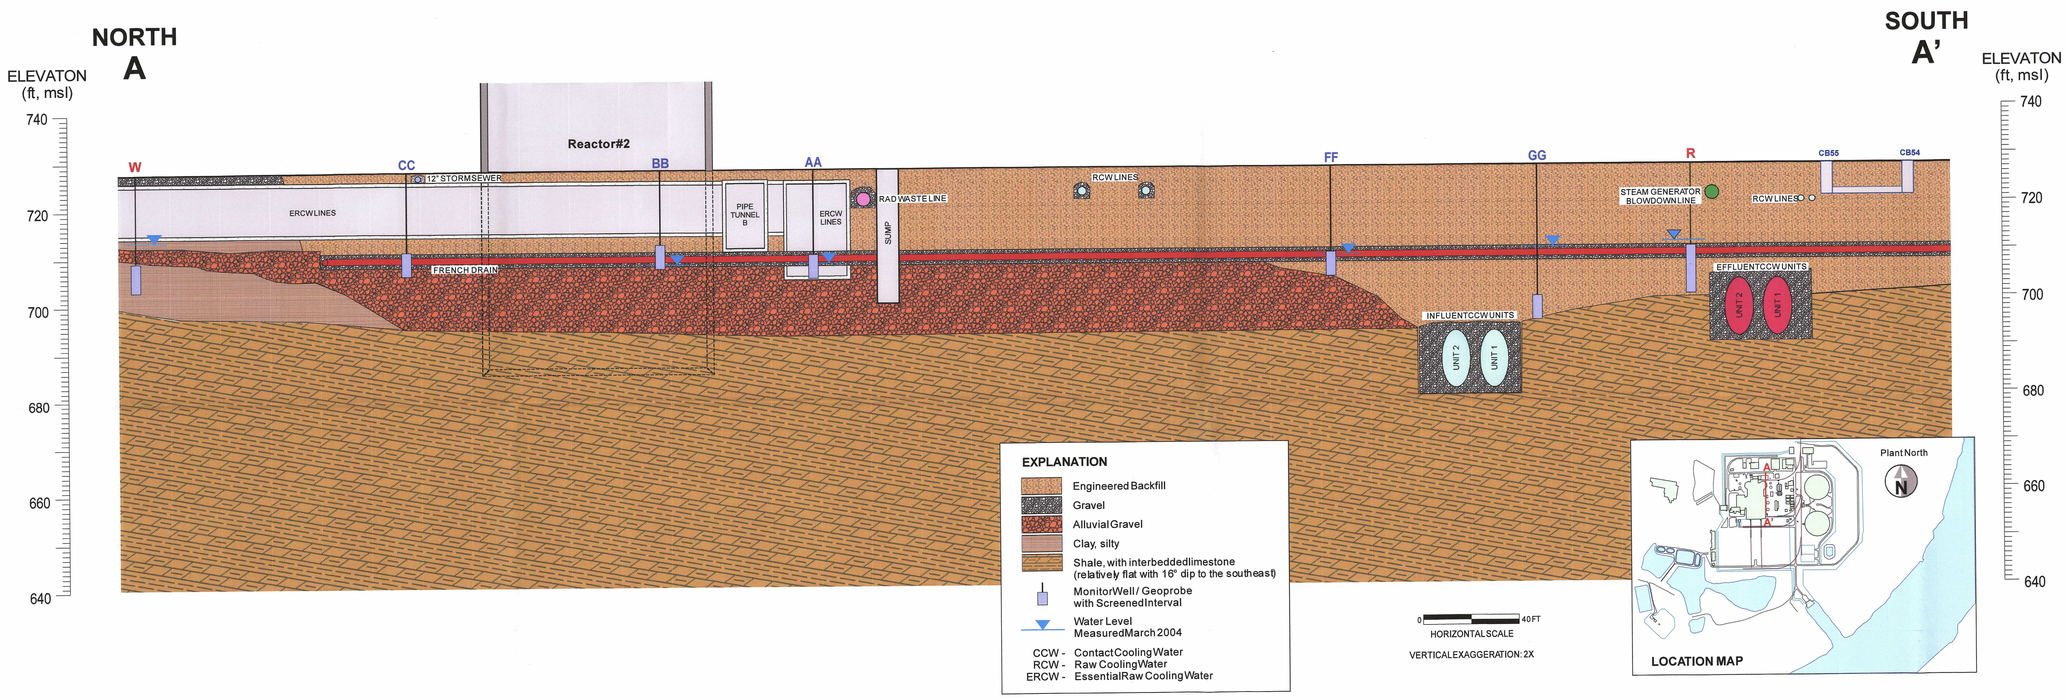

PROJECT MANAGER:	TASK MANAGER:
B. ILGNER	E. PANHORST
REPORT:	DRAWING DATE:
SITE CHAR	MAY 15, 2004Ba
DRAWING NUMBER:	DRAWN BY:
P39954.C2R	B. ALTOM

ARCADIS

ARCADIS G&M
97 Midway Lane
Oak Ridge, TN 37830
Tel: 865.481.3000 Fax: 865.482.5075
www.arcadis-us.com

TENNESSEE VALLEY AUTHORITY

Hydrogeologic Cross-Section A-A'

WATTS BAR NUCLEAR PLANT
SPRING CITY, TENNESSEE

PROJECT NUMBER:	ATTACHMENT:
TN000607.0001	D

D-04