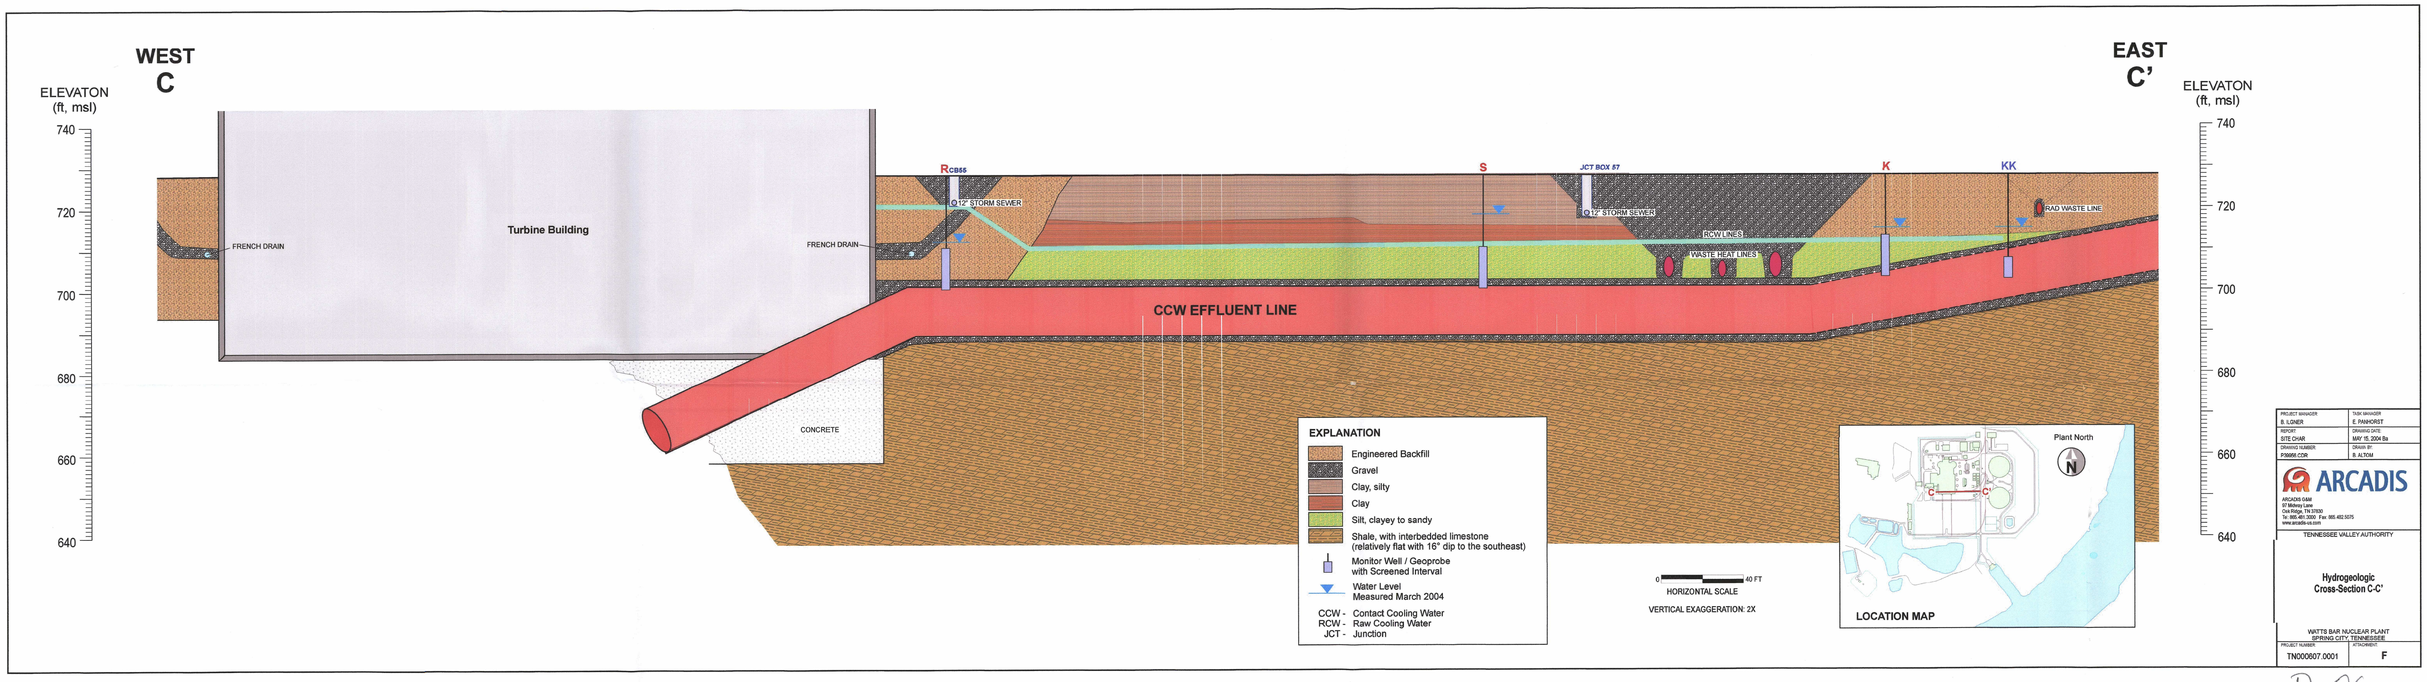

PROJECT MANAGER	TASK MANAGER
B. LONER	E. PANHORST
REPORT	DRAWING DATE
SITE CHAR	MAY 15, 2004 Ba
DRAWING NUMBER	DRAWN BY
P39956.CDR	B. ALTOM

ARCADIS

ARCADIS G&M
57 Millway Lane
Oak Ridge, TN 37830
Tel: 865.481.3300 Fax: 865.482.5075
www.arcadis-us.com

TENNESSEE VALLEY AUTHORITY

Hydrogeologic Cross-Section C-C'

WATTS BAR NUCLEAR PLANT
SPRING CITY, TENNESSEE

PROJECT NUMBER	ATTACHMENT
TN000607.0001	F

D-06