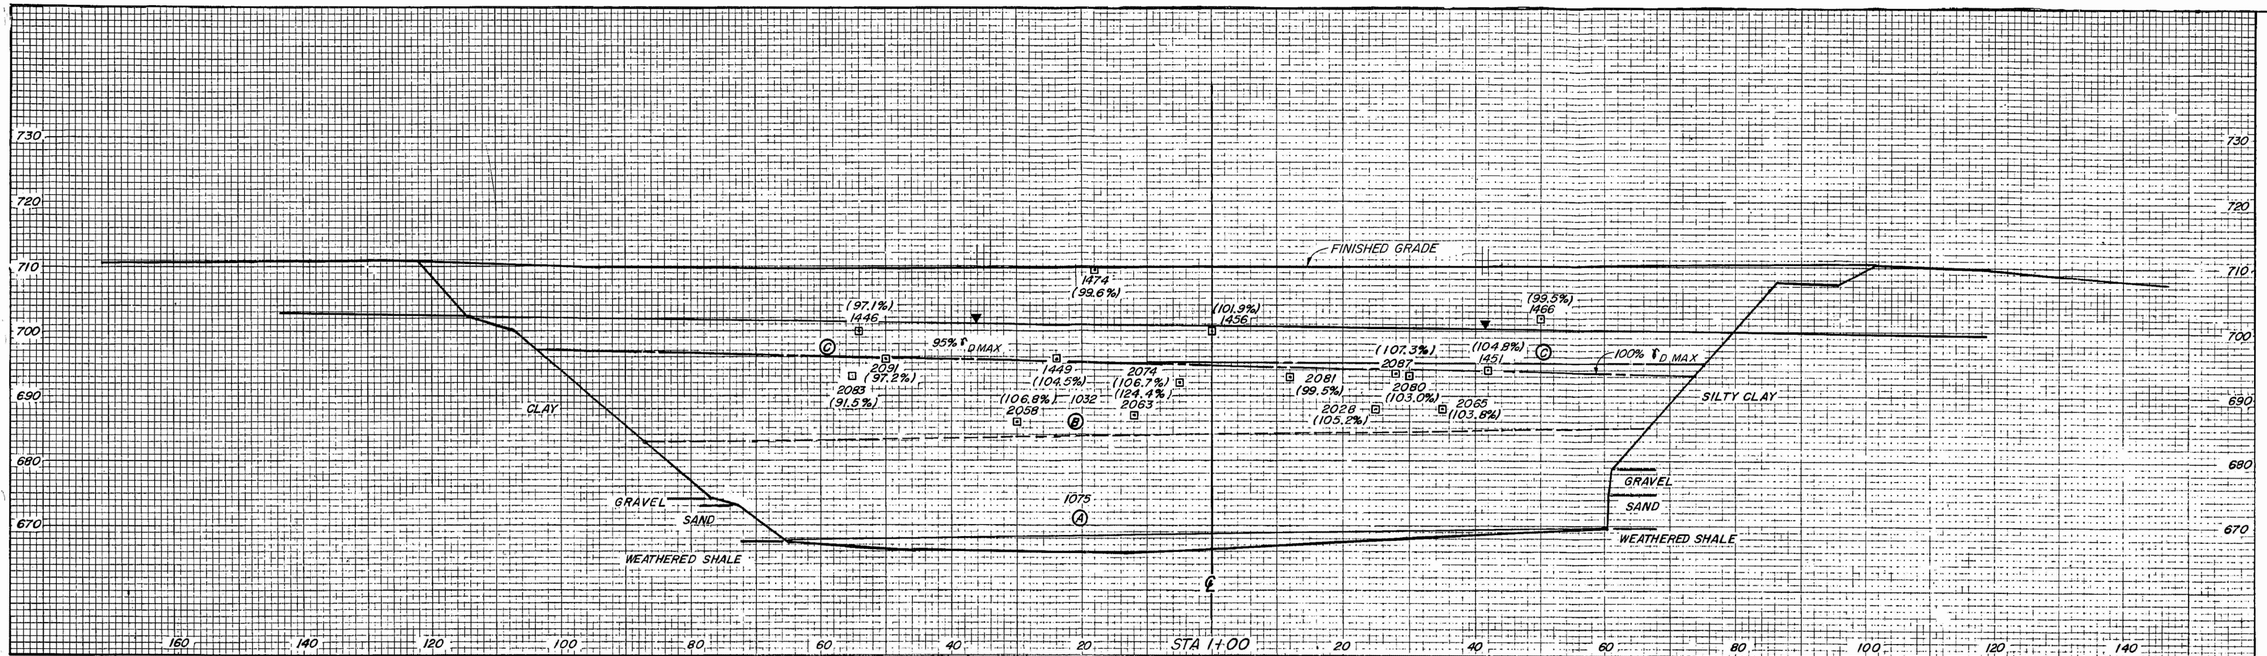

LEGEND

⊡ DENSITY TEST
2065 TEST NUMBER
(103.0%) % MAXIMUM DRY DENSITY ASTM D698 OR % RELATIVE DENSITY ASTM D2049

▼ WATER TABLE
Ⓐ POTENTIAL FAILURE PLANE

MATERIAL INTERFACES
- - - - 1075 AND 1032 CRUSHED STONE
——— 1032 CRUSHED STONE AND 95% γ DMAX FILL
——— 100% AND 95% γ DMAX FILL

ADDED BY AMENDMENT 59

YARD
UNDERGROUND BARRIER
TRENCH B
STA 1+00

WATTS BAR NUCLEAR PLANT
TENNESSEE VALLEY AUTHORITY

SUBMITTED | RECOMMENDED | APPROVED

KNOXVILLE | FSAR 2.5-602 R0