54

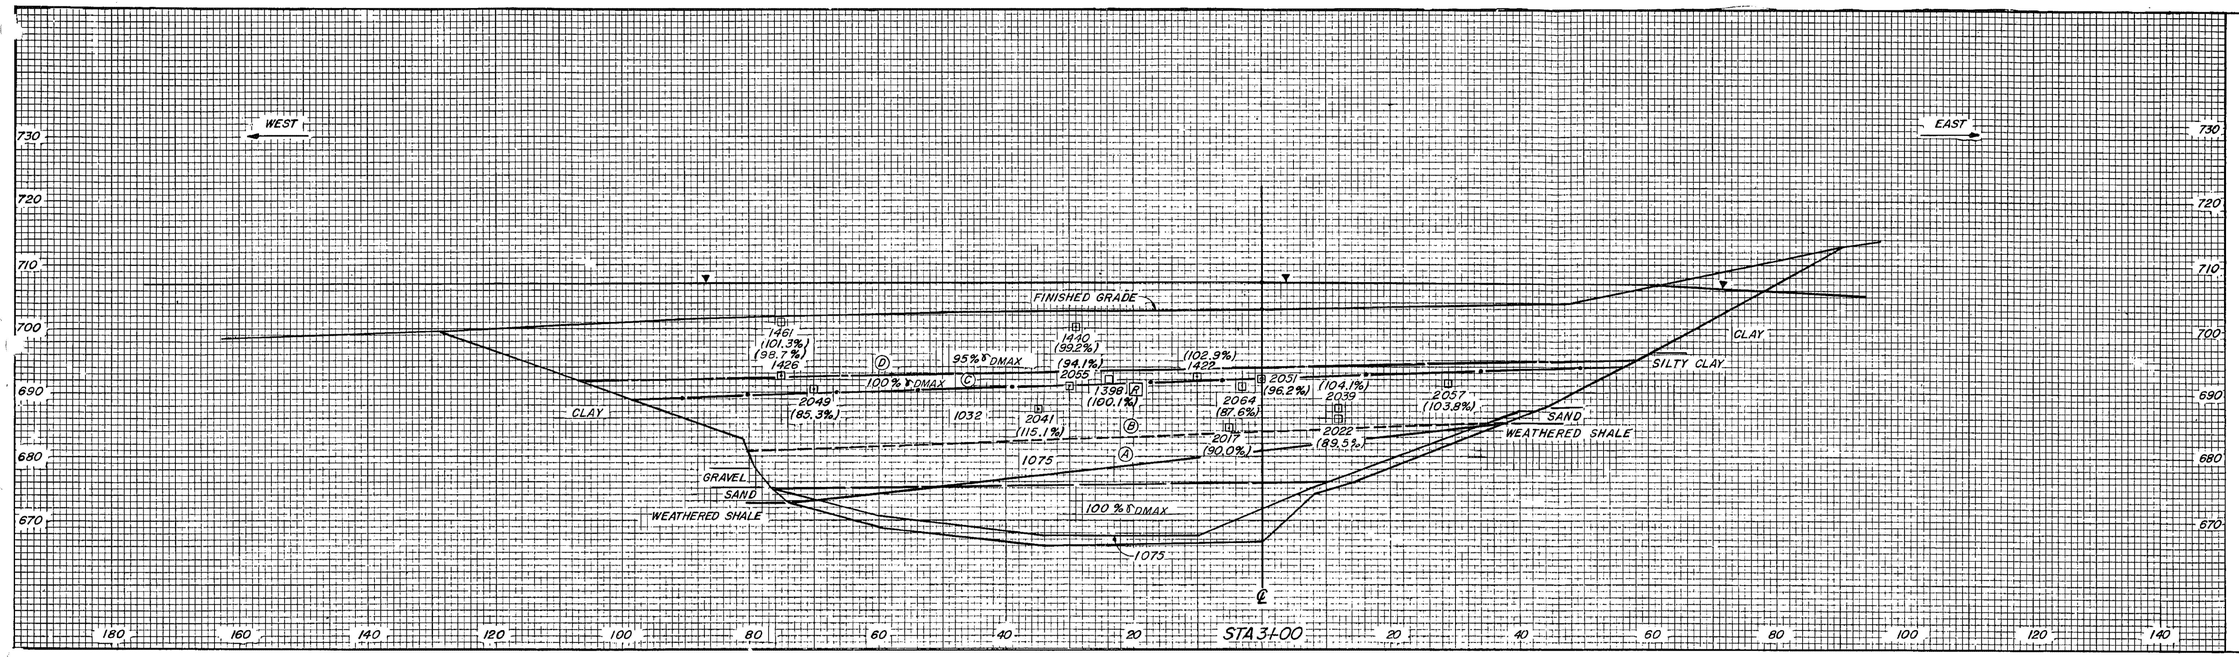

LEGEND

⊡ DENSITY TEST

2057 TEST NUMBER

(103.8%) % MAXIMUM DRY DENSITY ASTM D698 OR % RELATIVE DENSITY ASTM D2049

▼ WATER TABLE

Ⓐ POTENTIAL FAILURE PLANE

MATERIAL INTERFACE

1075 CRUSHED STONE AND 100% γ DMAX FILL

1075 AND 1032 CRUSHED STONE

1032 CRUSHED STONE AND 100% γ DMAX FILL

100% AND 95% γ DMAX

ADDED BY AMENDMENT 59

YARD

UNDERGROUND BARRIER
TRENCH B
STA 31+00

WATTS BAR NUCLEAR PLANT
TENNESSEE VALLEY AUTHORITY

KNOXVILLE | FSAP 2.5-604