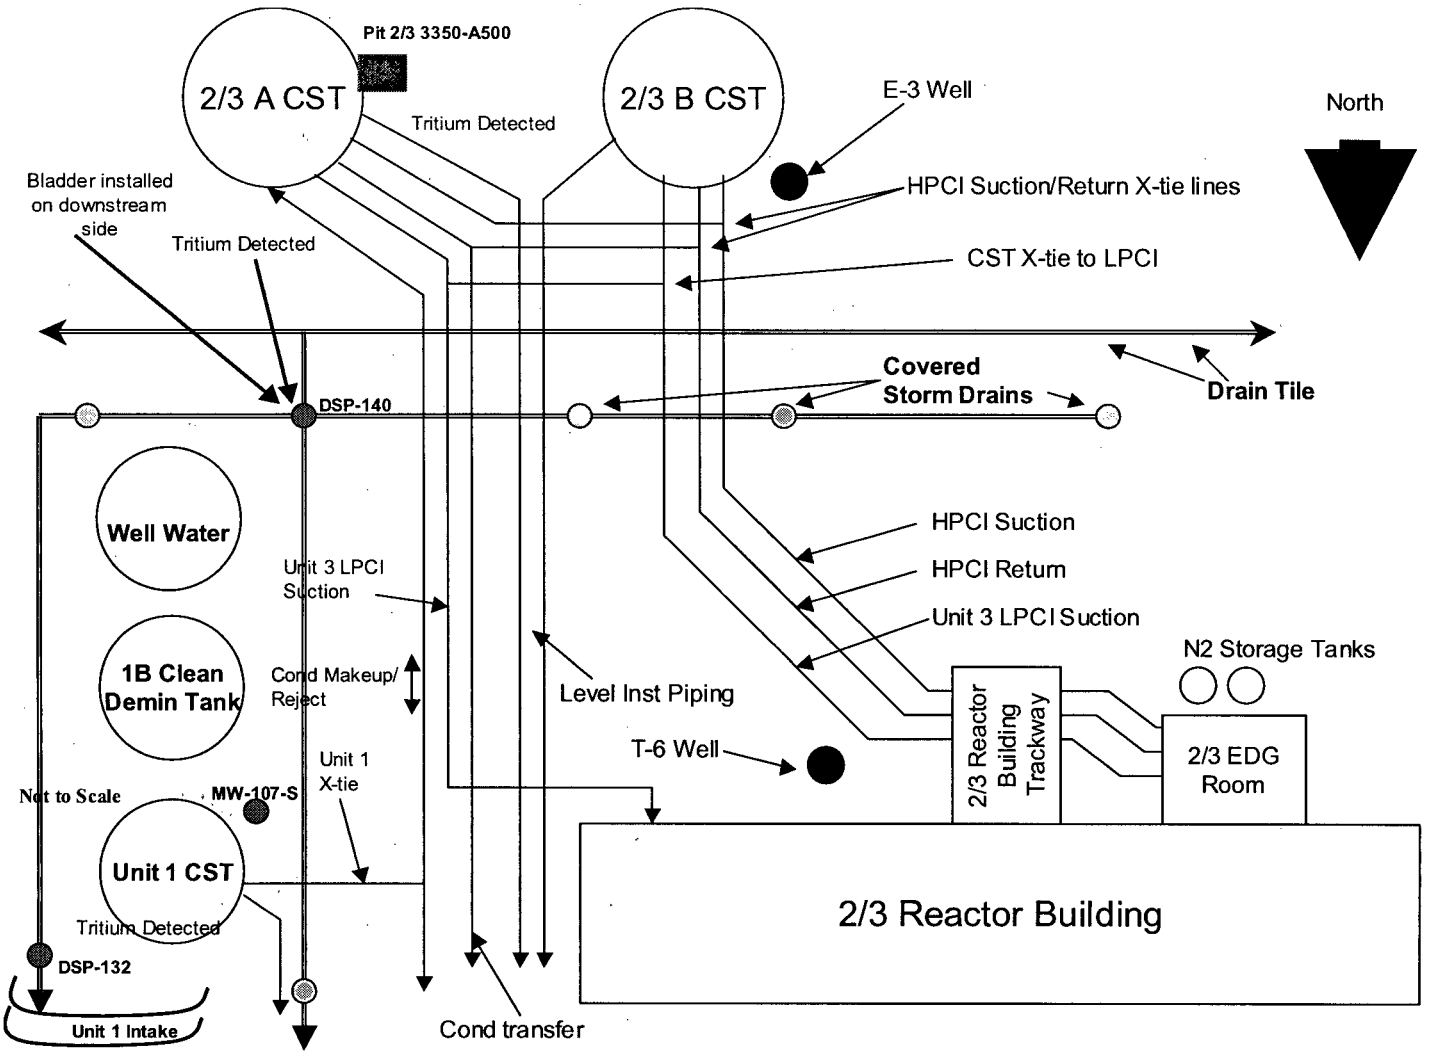
Pit 2/3 3350-A500
2/3 A CST
2/3 B CST
Tritium Detected
E-3 Well
North
Bladder installed on downstream side
Tritium Detected
HPCI Suction/Return X-tie lines
CST X-tie to LPCI
Covered Storm Drains
Drain Tile
DSP-140
Well Water
Unit 3 LPCI Suction
HPCI Suction
HPCI Return
Unit 3 LPCI Suction
N2 Storage Tanks
1B Clean Demin Tank
Cond Makeup/ Reject
Level Inst Piping
T-6 Well
2/3 Reactor Building Trackway
2/3 EDG Room
Not to Scale
MW-107-S
Unit 1 X-tie
Unit 1 CST
Tritium Detected
2/3 Reactor Building
DSP-132
Unit 1 Intake
Cond transfer