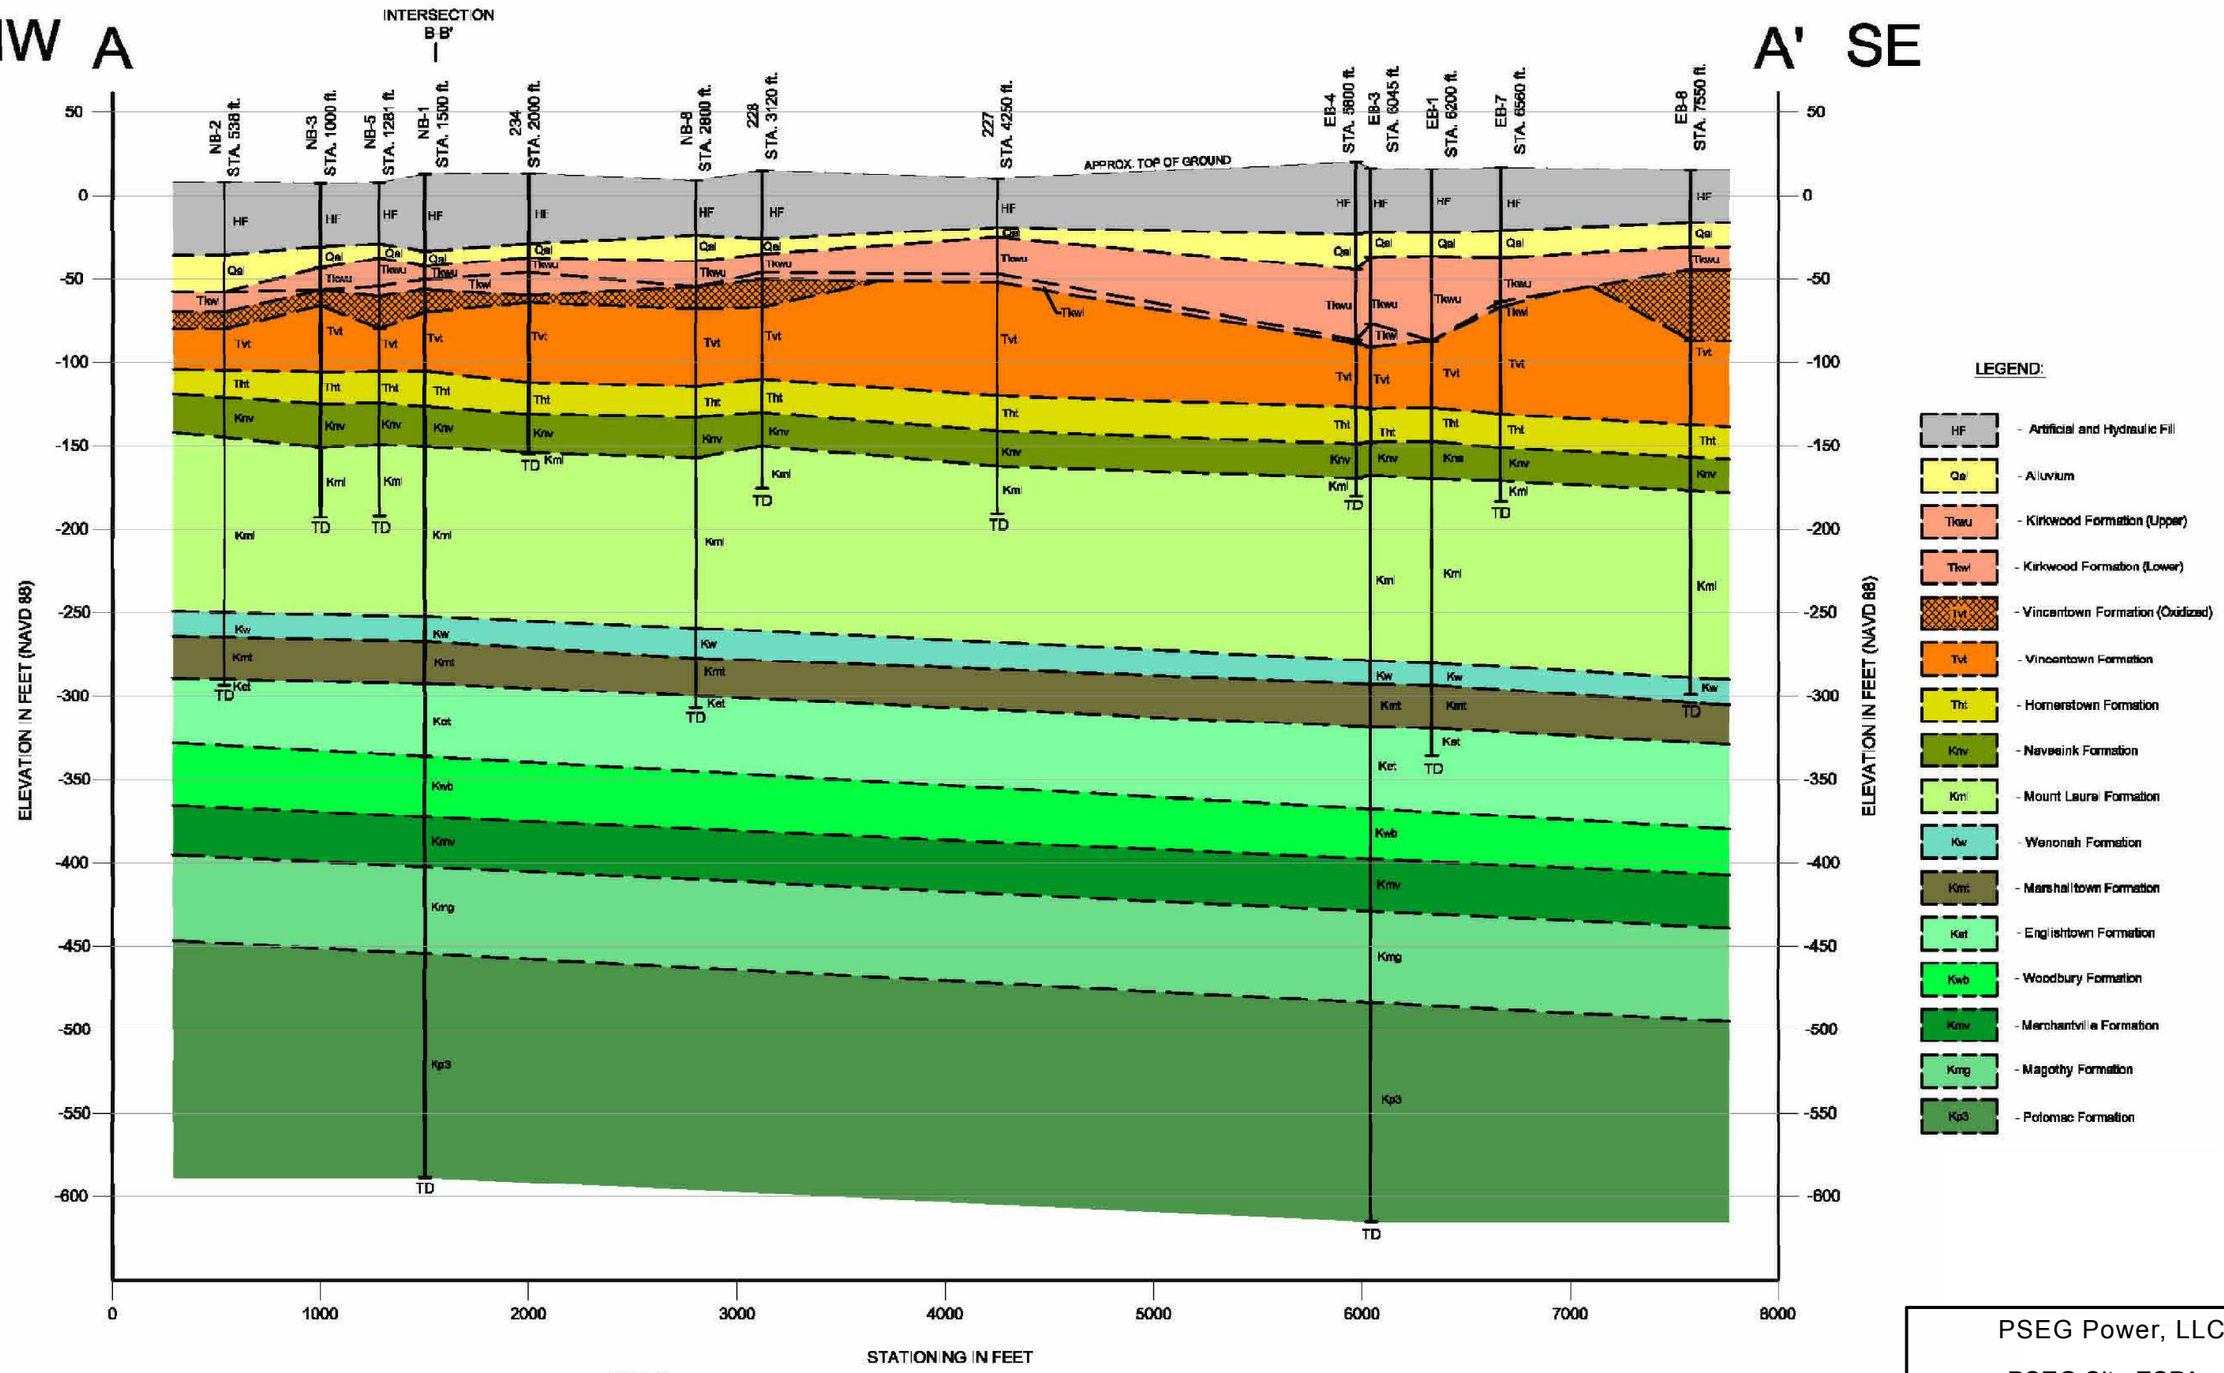

NOTES:

- BORINGS 227, 228, AND 234 (Reference 2.6-2)
- EB AND NB SERIES BORINGS COMPLETED FOR ESPA (Reference 2.6-8)
- TD = TERMINATION DEPTH
- SEE FIGURE 2.6-6 FOR SECTION LOCATION.
- BORINGS PROJECTED ORTHOGONALLY TO SECTION LINE.
- SOME BORINGS SHOWN ON FIG. 2.6-6 NOT INCLUDED DUE TO SHALLOW DEPTH OR PROXIMITY TO OTHER BORINGS.

PSEG Power, LLC

PSEG Site ESPA
Part 2, Site Safety Analysis Report

Cross Section A-A' Orientation

FIGURE 2.4.12-5

Rev 0