N/A

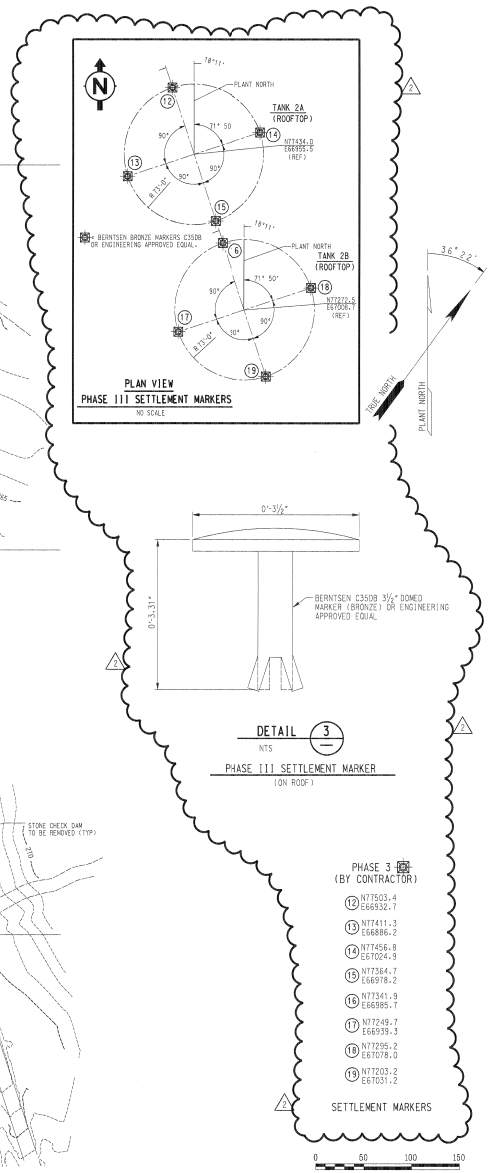

NOTES

1. IF THE EXISTING TOPOGRAPHY OF THE LAYDOWN AREA WAS SIGNIFICANTLY ALTERED DURING ITS DEVELOPMENT OR USE, THE AREA SHALL BE REGRADED AS REQUIRED TO RESTORE ORIGINAL DRAINAGE PATTERNS.
2. THE AREA OCCUPIED BY THE TEMPORARY SOIL STOCKPILE SHALL BE GRADED AS SHOWN UPON REMOVAL/USE OF STOCKPILED SOILS. BLEND FINISH GRADES TO EXISTING GRADES ALONG PERIMETER TO PROVIDE POSITIVE DRAINAGE AND SMOOTH TRANSITION.
3. EXISTING SILT FENCE SHALL BE MAINTAINED UNTIL SUCH TIME THE SITE IS PERMANENTLY STABILIZED. MAINTENANCE AFTER COMPLETION OF THE CONSTRUCTION SUBCONTRACT SHALL BE BY THE FACILITY OWNER.
4. THE WORK SHOWN ON THIS DRAWING SHALL BE ACCOMPLISHED IN ACCORDANCE WITH PROJECT SPECIFICATION C-SPP-Z-00006. 1

LEGEND

EXISTING	NEW	ITEM
		CHAINLINK FENCE
		UNDERGROUND PIPING
		SILT FENCE
		MAJOR CONTOUR
		MINOR CONTOUR
		TREE LINE
		RIP RAP
		CRUSHED STONE
		STONE CHECK DAM

CPP	CORRUGATED PLASTIC PIPE
IE	INVERT ELEVATION
RCP	REINFORCED CONCRETE PIPE
SCD	STONE CHECK DAM

ENGINEERING DOC CONTROL-SRS
00882935

UNCLASSIFIED
DOES NOT CONTAIN UNCLASSIFIED CONTROLLED NUCLEAR INFORMATION
ADC &/or Reviewing Official: PDBS
Date: 06/19/08

C CG Z 00030 LATEST REVISION 2

PROJ.	REV. NO.	DATE	REVISION	PRP'D	LEAD ENG	CHK'D	APRV'D	APRV'D	APRV'D
UWTZ0106	0	04/05/06	ISSUED FOR CONSTRUCTION (PDBCS)	SIGNATURES ON FILE					
UWTZ0106	1	04/11/06	ISSUED FOR CONSTRUCTION (PDBCS)	SIGNATURES ON FILE					
UWTZ0106	2	6/19/08	ADD SETTLEMENT/HEAVE MARKERS - ISSUE FOR CONSTRUCTION (PDBCS)						N/A

THIS DRAWING HAS BEEN FURNISHED BY THE SAVANNAH RIVER SITE. THE INFORMATION AND KNOW HOW THEREON MAY NOT BE USED NOR THE DRAWING REPRODUCED WITHOUT WRITTEN PERMISSION OF THE PRIME CONTRACTOR. ALL REPRODUCTIONS (IN WHOLE OR IN PART, INCLUDING VENDOR'S SHOP DRAWINGS, SHALL BEAR OR REFER TO THIS STAMP.

REFERENCE DRAWINGS

C-CG-Z-00026	OVERALL SITE PLAN
C-CG-Z-00027	EXCAV AND STOCKPILE PLAN
C-CG-Z-00028	EXCAV. CROSS SECTIONS
C-CG-Z-00029	EXCAV. SECTIONS & DETAILS
C-CG-Z-00031	FINISH GRADE CROSS SECTIONS
C-CG-Z-00032	MISC DETAILS EROSION & SED CONTROL

REFERENCE STANDARDS

UNITED STATES DEPARTMENT OF ENERGY
SAVANNAH RIVER SITE

BLDG. NO.	SITE CLEARANCE NO.	DESIGN AREA NO.	DESIGN GROUP
451-002Z	SC-5805	N/A	PDBCS

TITLE

Z-AREA SALTSTONE DISPOSAL SITE VAULT #2

FINISH GRADING PLAN

SCALE	SRP DRAWING NO.	SHEET NO.	LATEST REVISION
1"=50'	N/A	1 OF 1	2

Scale shown on this drawing is only applicable when plotted at 30"x42" (actual drawing size)

X-S: # I - REF FILES YES NO

LEVELS 1111111111222222222233333333344444444455555555566666 123456789012345678901234567890123456789012345678901234567890123

PSC= PLOT DATE

DRAWN BY: CHRISTI C. WHITE LAST CADD REV. BY: P. CALAIS DATE: 06/19/08

TIME