54

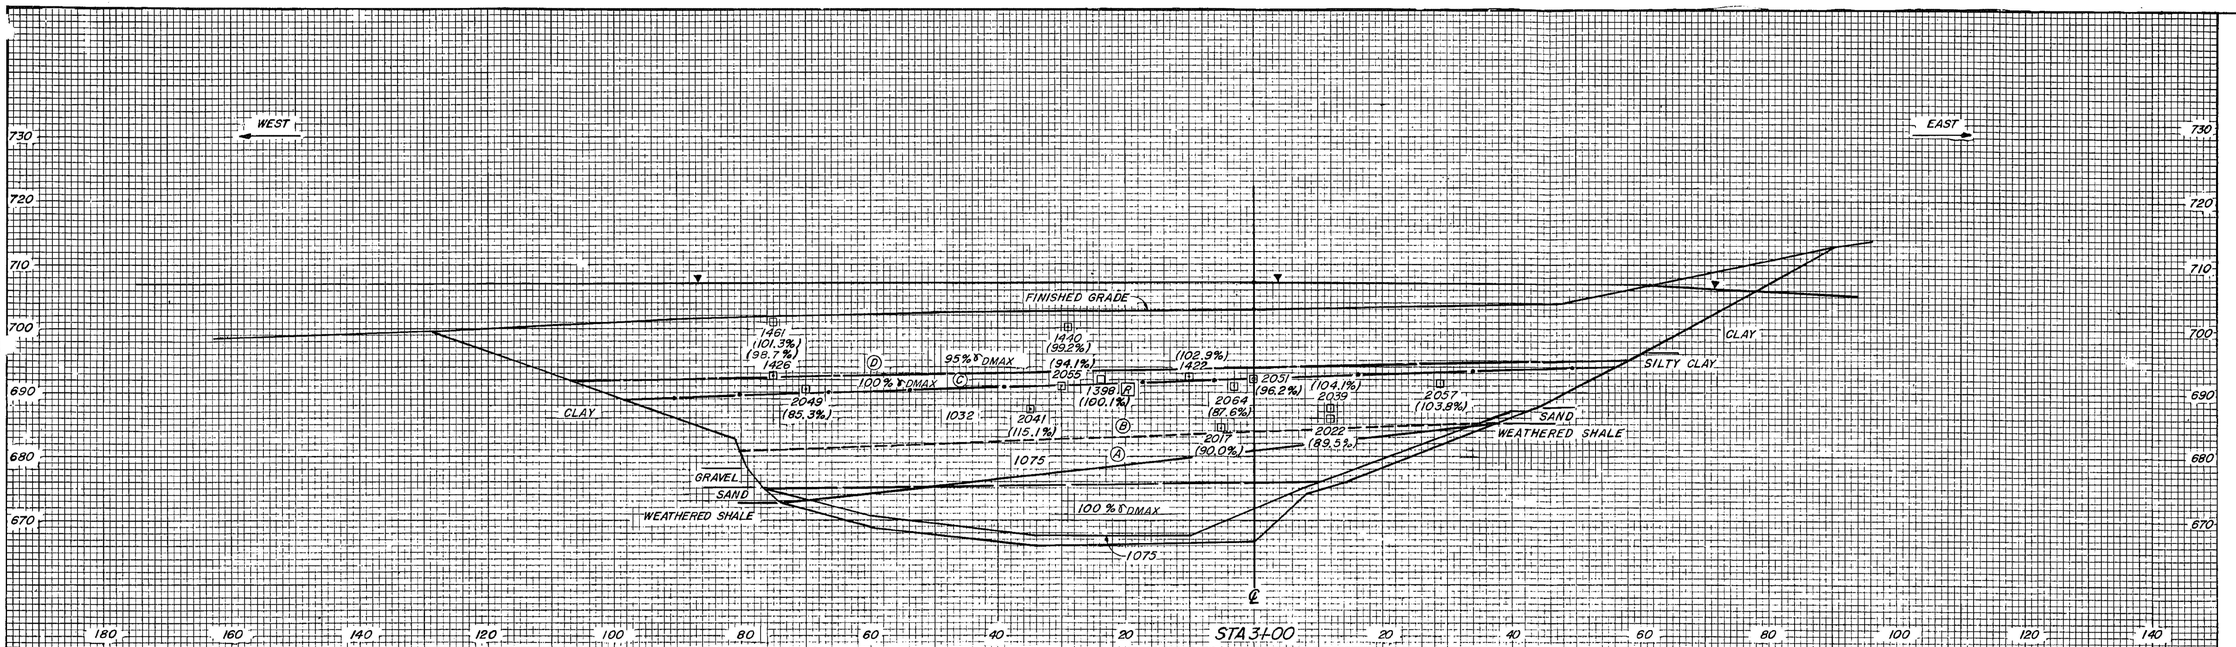


LEGEND

- ⊡ DENSITY TEST
- 2057 (103.8%) TEST NUMBER % MAXIMUM DRY DENSITY ASTM D698 OR % RELATIVE DENSITY ASTM D2049
- ▼ WATER TABLE
- Ⓐ POTENTIAL FAILURE PLANE

MATERIAL INTERFACE

- 1075 CRUSHED STONE AND 100% δDMAX FILL
- 1075 AND 1032 CRUSHED STONE
- 1032 CRUSHED STONE AND 100% δDMAX FILL
- 100% AND 95% δDMAX

ADDED BY AMENDMENT 59

YARD

UNDERGROUND BARRIER
TRENCH B
STA 31+00

WATTS BAR NUCLEAR PLANT
TENNESSEE VALLEY AUTHORITY
DIVISION OF CONSTRUCTION

SUBMITTED | RECOMMENDED | APPROVED

KNOXVILLE

FSAR 2.5-604