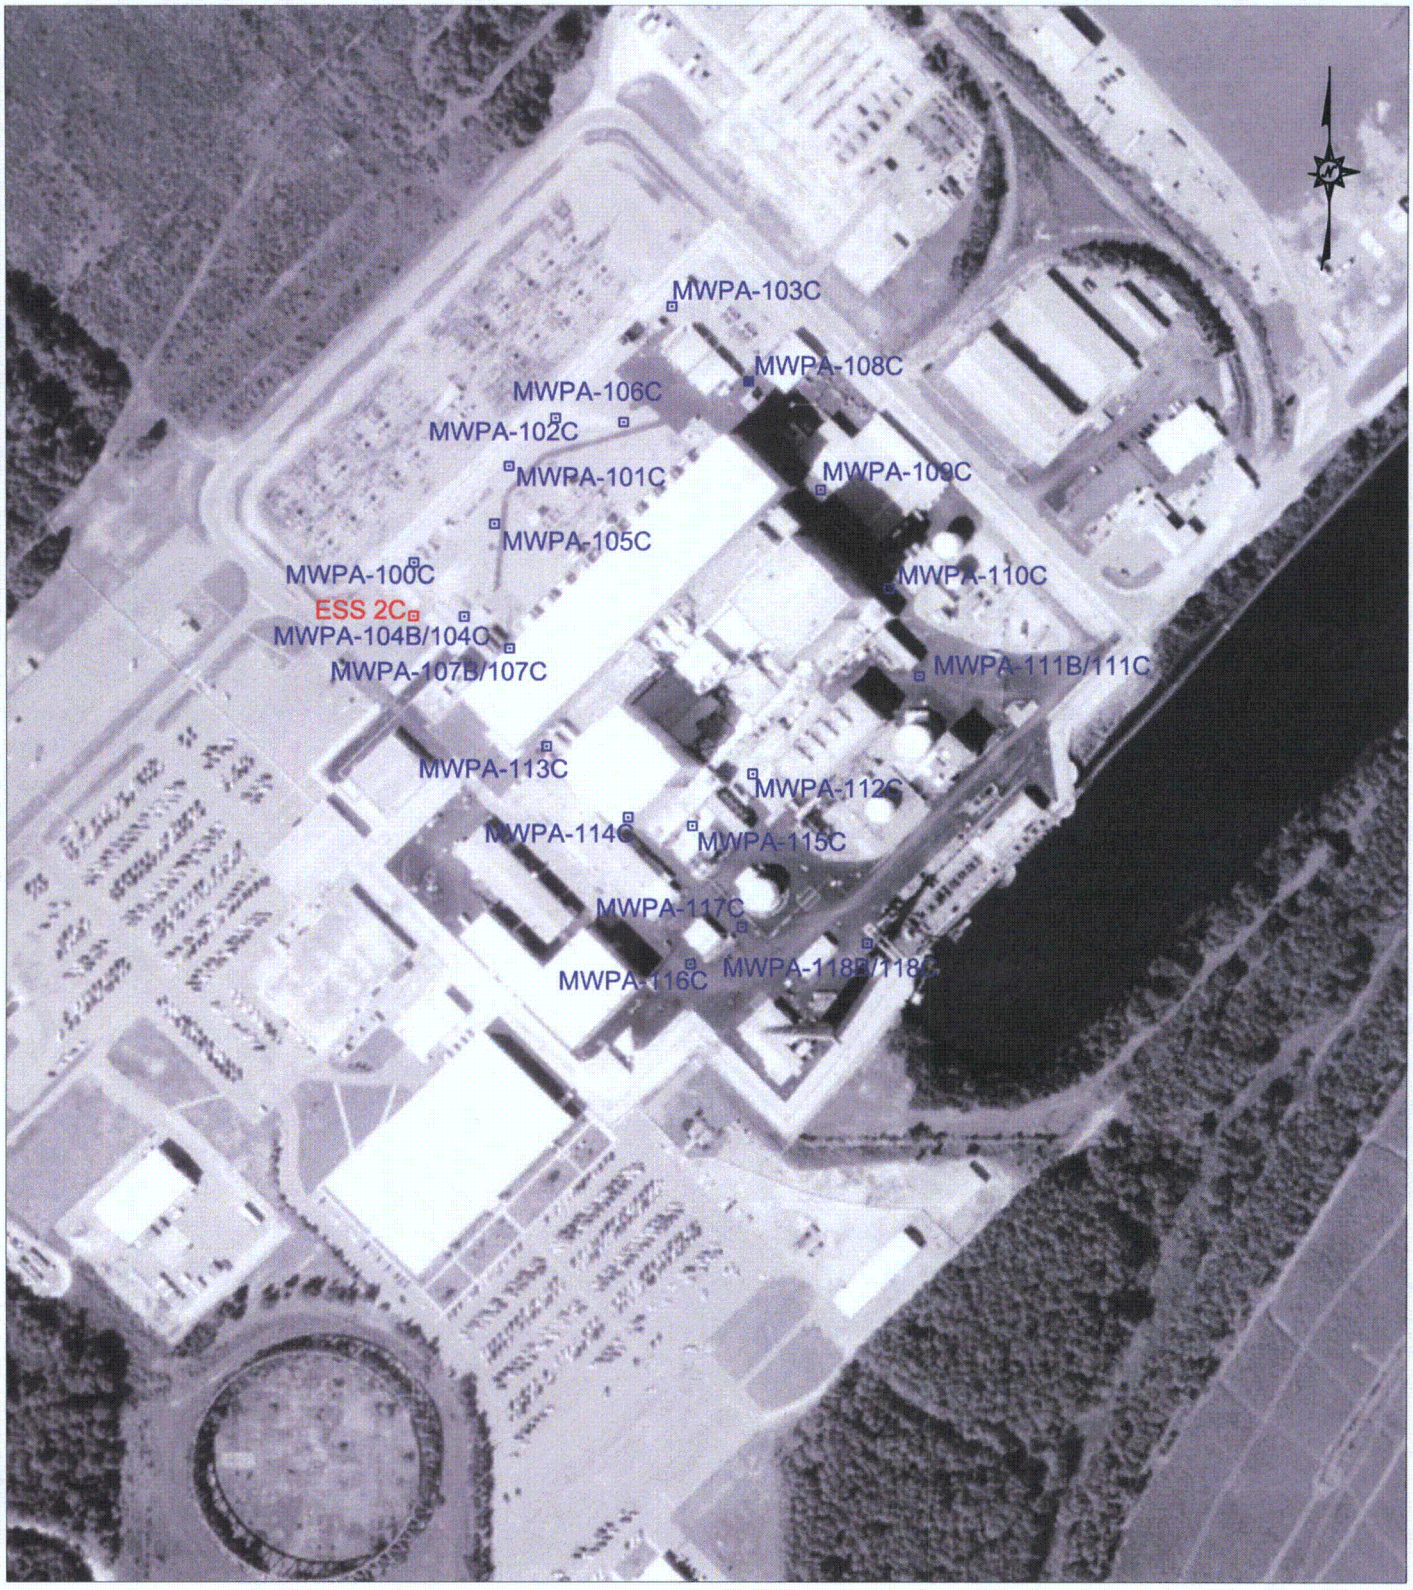

SCALE 1" = 300'

0 150 300 600 1200

Progress Energy
Brunswick Nuclear Plant
Southport, NC

Groundwater Assessment Report

J-23

Figure 4

Protected Area Groundwater Monitoring Well Locations

SSi Silar Services Inc.

PA Wells NCW