Well Map

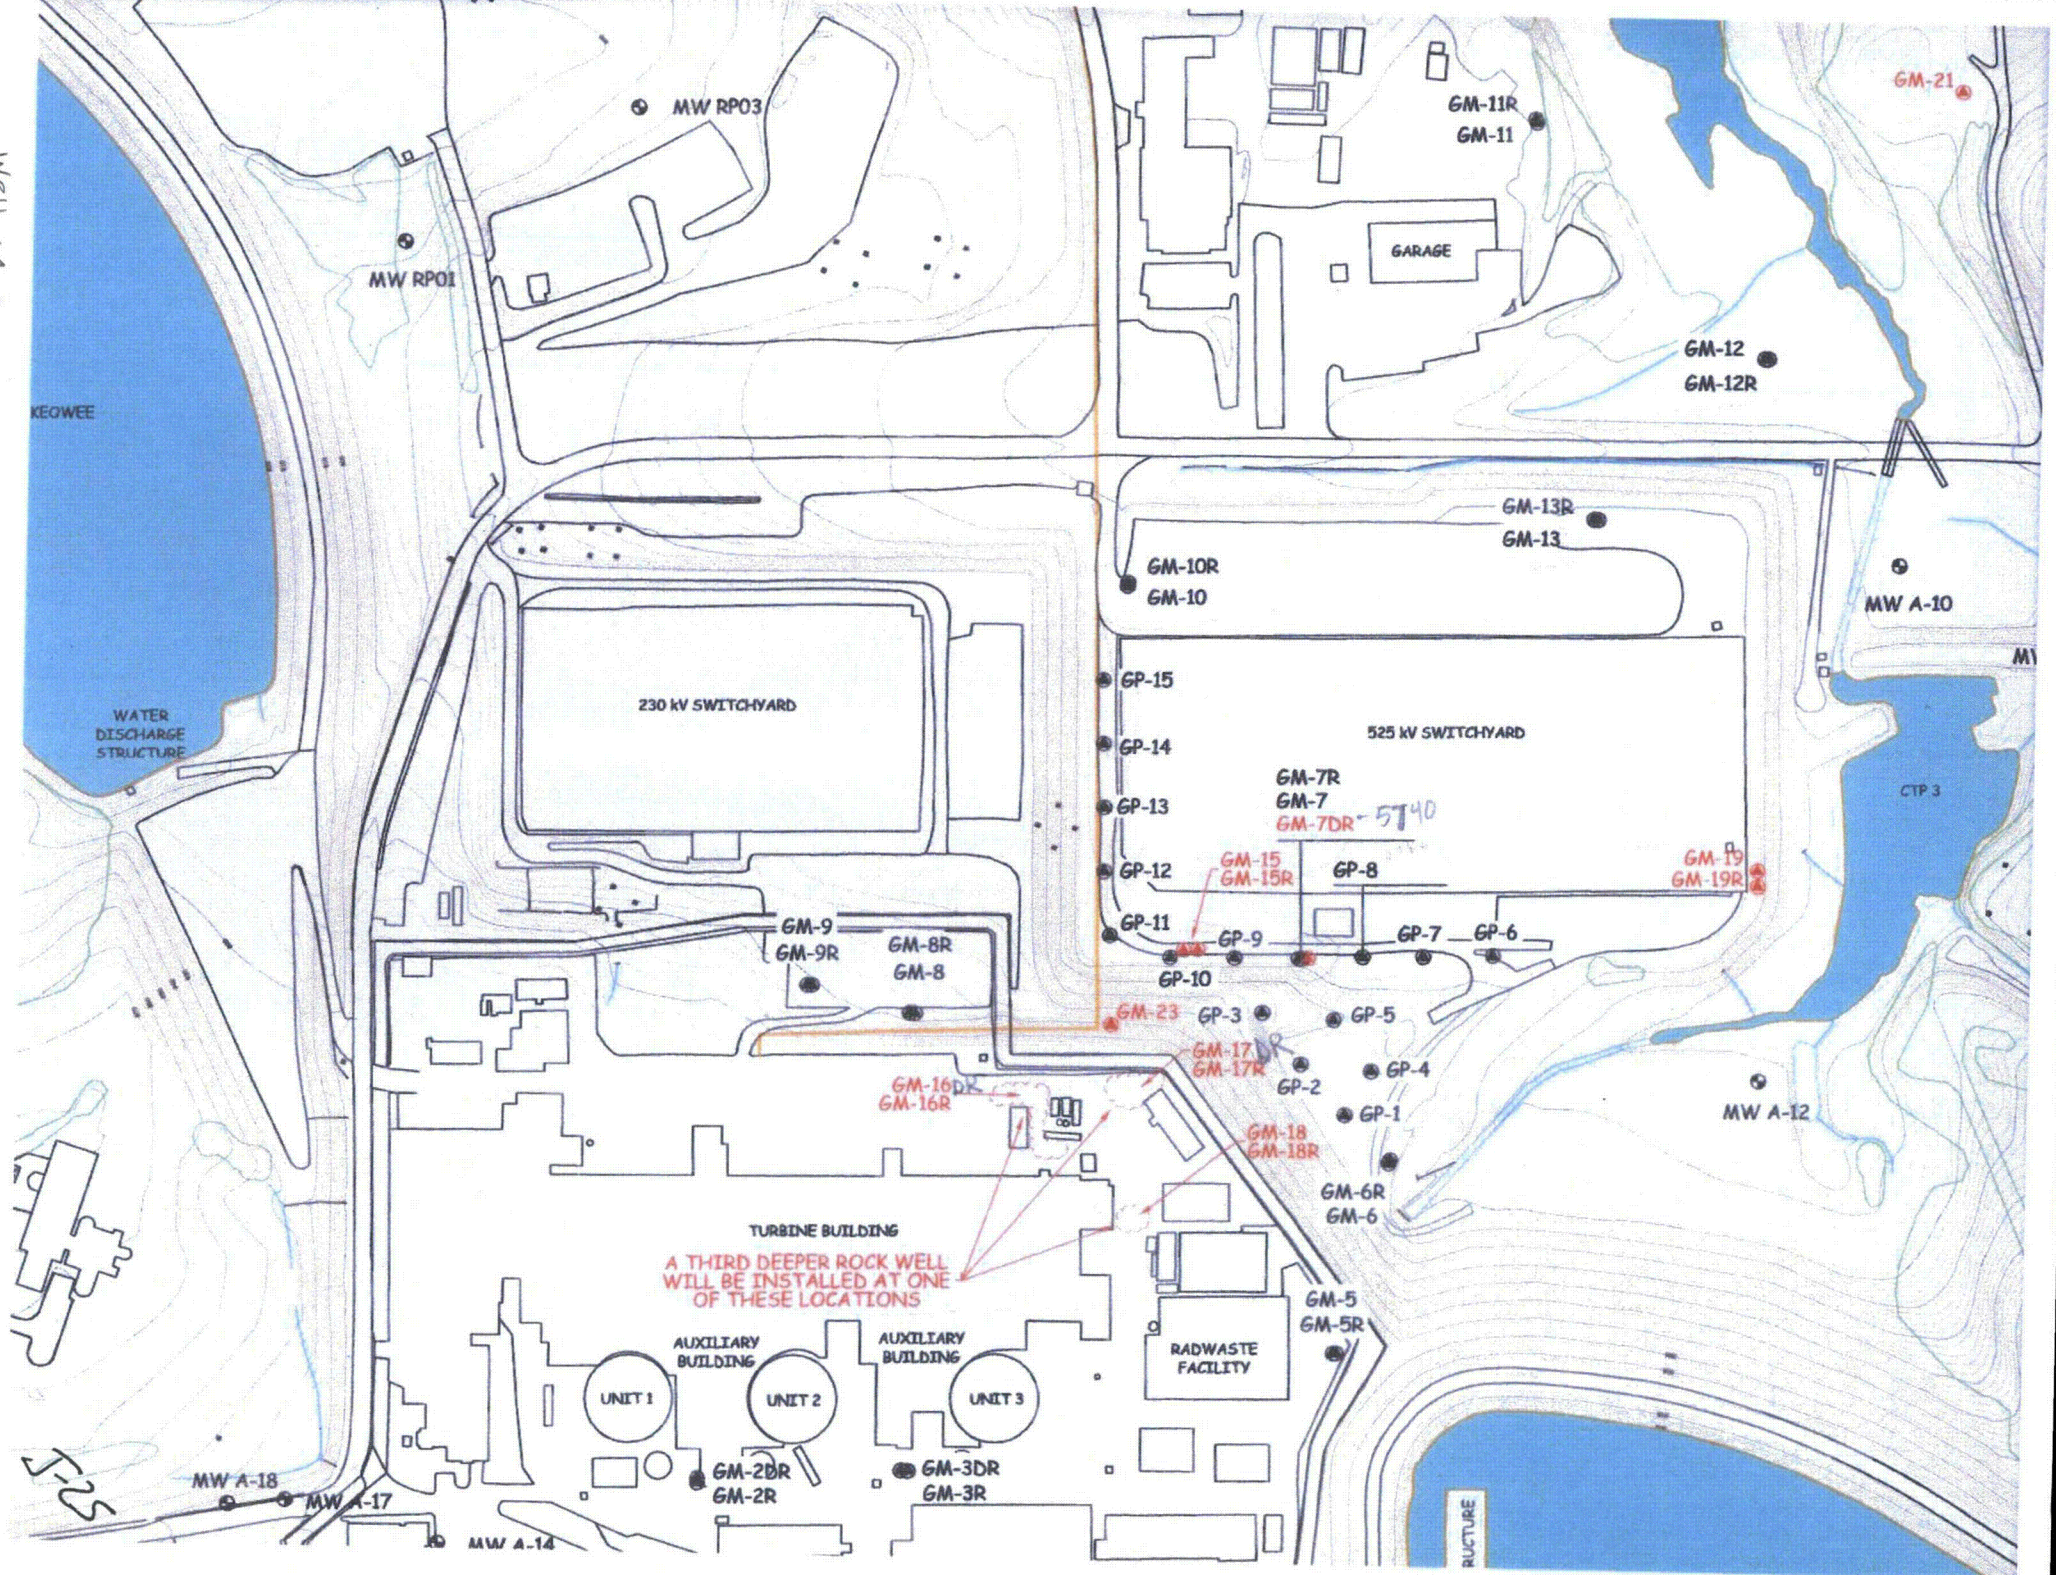
MW RP03
MW RP01
GM-11R
GM-11
GARAGE
GM-21
GM-12
GM-12R
KEOWEE
WATER DISCHARGE STRUCTURE
230 kV SWITCHYARD
GM-13R
GM-13
GM-10R
GM-10
MW A-10
GP-15
GP-14
GP-13
GP-12
GP-11
525 kV SWITCHYARD
GM-7R
GM-7
GM-7DR
GM-15
GM-15R
GP-8
GM-19
GM-19R
GP-9
GP-7
GP-6
GP-10
CTP 3
GM-9
GM-9R
GM-8R
GM-8
GM-23
GP-3
GP-5
GM-17DR
GM-17R
GP-2
GP-4
GM-16DR
GM-16R
GP-1
MW A-12
GM-18
GM-18R
GM-6R
GM-6
TURBINE BUILDING
A THIRD DEEPER ROCK WELL WILL BE INSTALLED AT ONE OF THESE LOCATIONS
GM-5
GM-5R
AUXILIARY BUILDING
AUXILIARY BUILDING
RADWASTE FACILITY
UNIT 1
UNIT 2
UNIT 3
GM-2DR
GM-2R
GM-3DR
GM-3R
MW A-18
MW A-17
MW A-14
RUCTURE

S-25