ISOMETRIC OF MAIN STEAM LINE #1 SHEET 1 OF 2	B 206655
INDIAN POINT # 2	

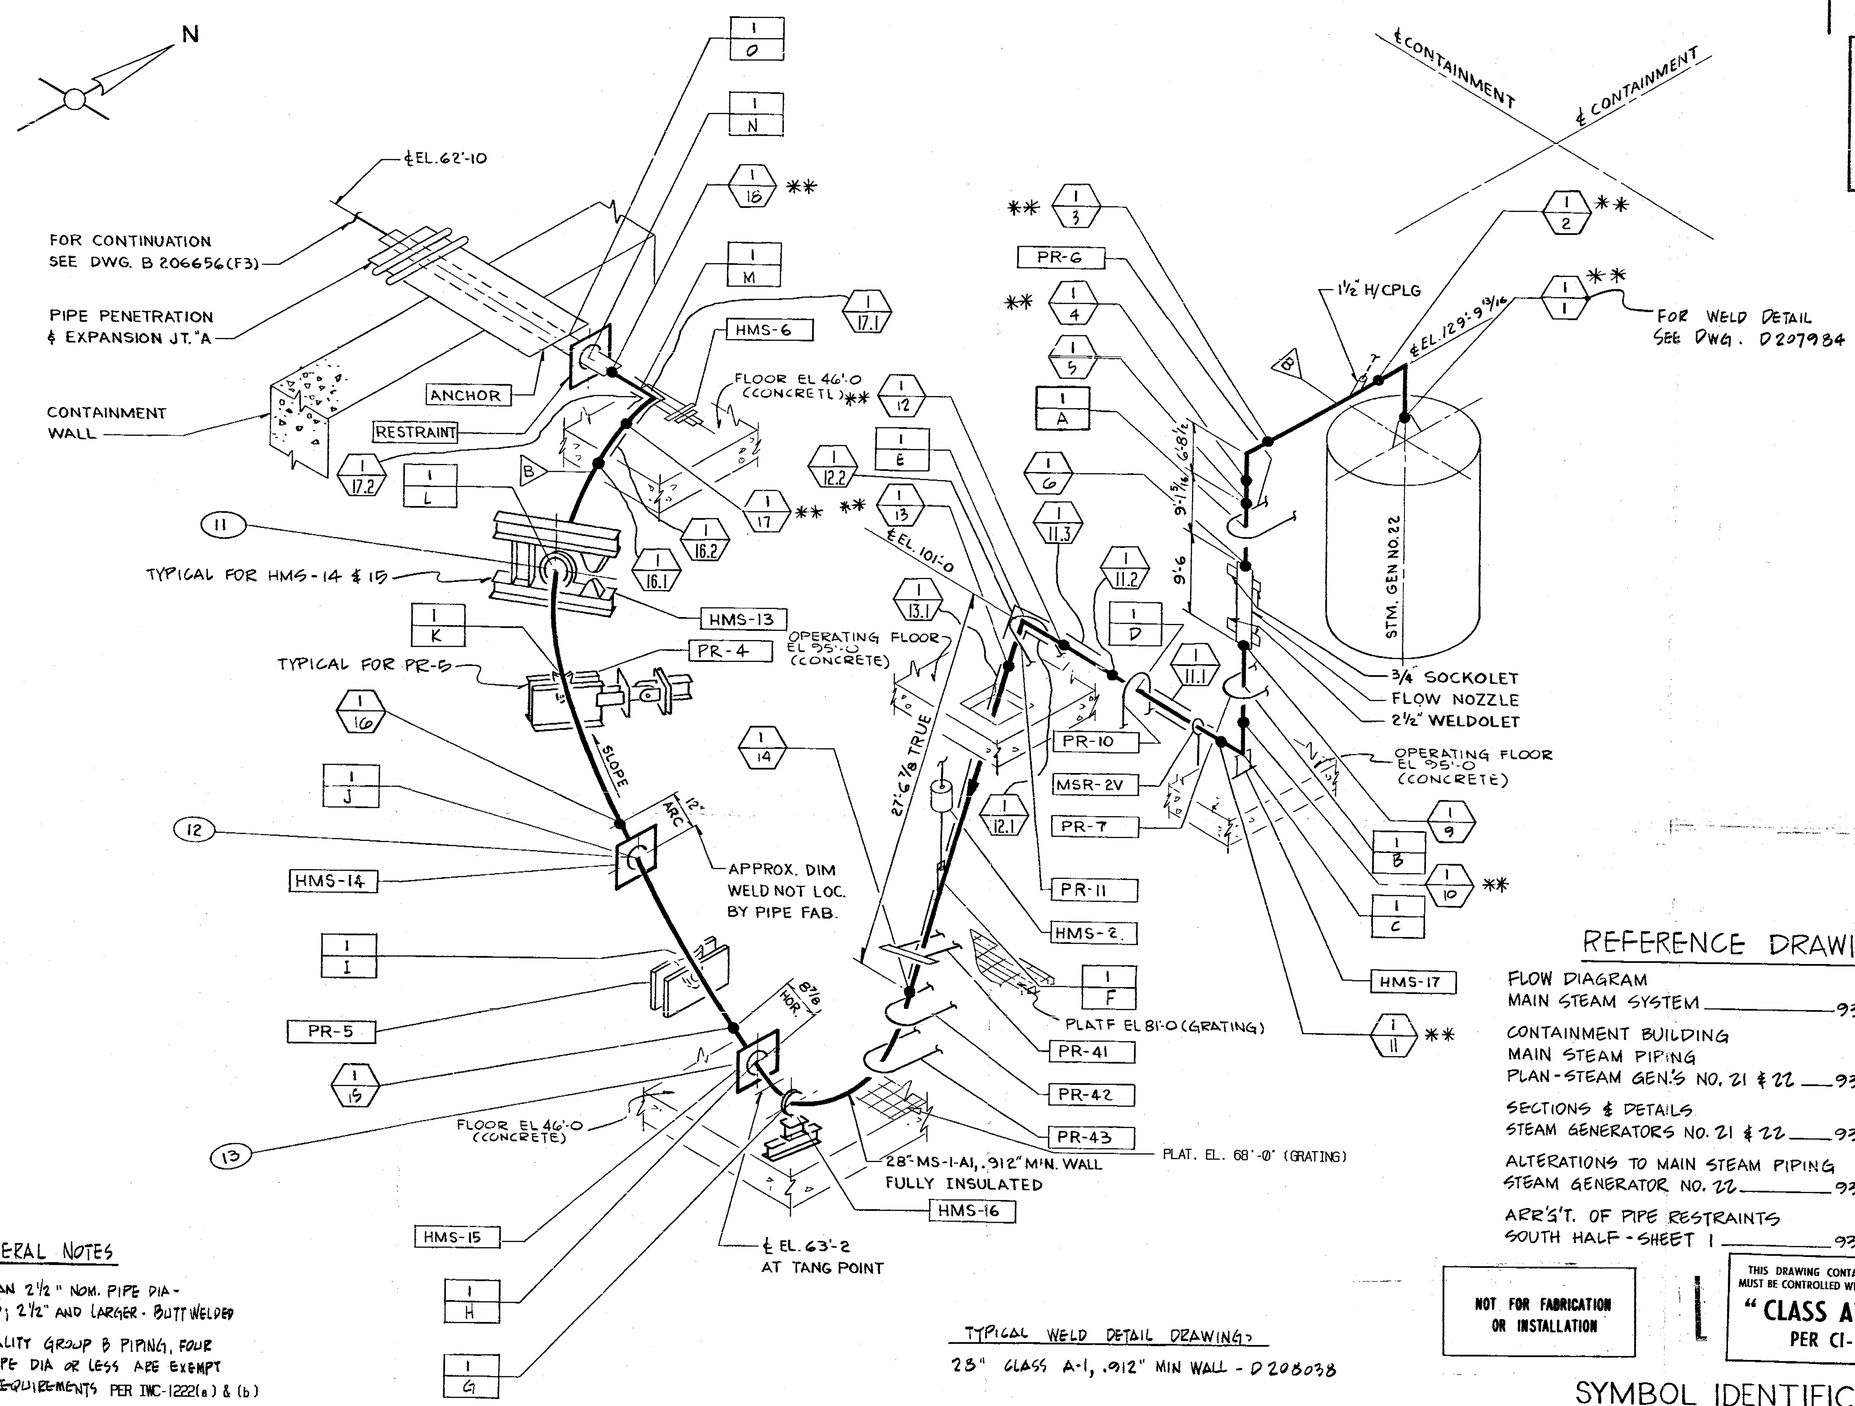

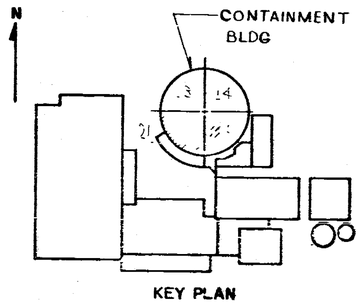

GENERAL NOTES

1. WELDS LESS THAN 2½" NOM. PIPE DIA - SOCKET WELDED; 2½" AND LARGER - BUTT WELDED
2. WELDS IN QUALITY GROUP B PIPING, FOUR INCH NOM. PIPE DIA OR LESS ARE EXEMPT FROM NDT REQUIREMENTS PER IWC-1222(a) & (b)
3. (**) INDICATES REMOVABLE INSULATION

TYPICAL WELD DETAIL DRAWING:
28" CLASS A-1, .912" MIN WALL - D 208038

REFERENCE DRAWINGS

FLOW DIAGRAM
MAIN STEAM SYSTEM ____ 9321-F-2017

CONTAINMENT BUILDING
MAIN STEAM PIPING
PLAN - STEAM GEN'S NO. 21 & 22 ____ 9321-F-2539

SECTIONS & DETAILS
STEAM GENERATORS NO. 21 & 22 ____ 9321-F-2541

ALTERATIONS TO MAIN STEAM PIPING
STEAM GENERATOR NO. 22 ____ 9321-F-2543

ARR'S'T. OF PIPE RESTRAINTS
SOUTH HALF - SHEET 1 ____ 9321-F-2760

Docket # 50-247
Accession # 9403240147
Date 2/23/94 of Ltr
Regulatory Docket File

NOT FOR FABRICATION OR INSTALLATION

THIS DRAWING CONTAINS ITEMS WHICH MUST BE CONTROLLED WITHIN CON EDISON AS "CLASS A" ITEMS PER CI-240-1

ANSTEC APERTURE CARD

SYMBOL IDENTIFICATION

- SUPPORT NUMBER
- WELD NUMBER
- QUALITY GROUP CLASSIFICATION
- INTEGRAL SUPPORT WELD NUMBER
- ** STRUCTURAL DISCONTINUITY IWC-2500 FOOTNOTE 1

REVISIONS

0 — THIS ISSUE IS NON-CLASS "A" PER CI 240-1. RELEASE FOR RECORD. P.N. 7076 11-3-78

1 — THIS REVISION IS NON-CLASS "A" PER CI-240-1. ADDED REF. DRAWINGS, ADDED LATEST REV. № TO REF. DWG. RELEASE FOR RECORD. P.N. 7076 J.R./AS EBASCO SERVICES, INC. 1-10-80

2 — THIS REVISION IS NON-CLASS "A" PER CI-240-1. UPDATED DWG. PER INFORMATION RECEIVED FROM FIELD. RELEASE FOR RECORD. P.N. 413.03 WC/RC 5-4-84

3 — THIS REVISION CLASS PER CI-240-1 CHANGED DISC. DATE FROM MC TO ML REL. FOR RECORD. P.N. 69911-EI

4 — THIS REVISION IS CLASS "A" PER 240-1, UPDATED DWG. PER INSERVICE INSPECTION. FIELD REVISION INFORMATION RELEASE FOR RECORD P.N. 69911-EI J.S.

NOT FOR FABRICATION OR INSTALLATION

B206655-4

CONSOLIDATED EDISON CO. OF NEW YORK, INC.

STATION LOCATION: INDIAN POINT NO. 2
INSERVICE INSPECTION
ISOMETRIC OF MAIN STEAM
LINE NO 1 INSIDE CONTAINMENT
SHEET 1 OF 2

SCALE NONE	DRAWN BY J. ALAMILLA	RECORDED
P.N. 7076	CHECKED BY M. STEINAUER	ENG
DIAG / ELECT	MECH / STRUCT	DIST

APPROVALS

GENERAL ENGINEERING	CHIEF DESIGN ENGINEER	
MECHANICAL ENGINEERING	MECH. PLANT ENGINEER	
CIVIL ENGINEERING	PLANT STRUCT ENGINEER	
	T & D STRUCT ENGINEER	
ELECTRICAL ENGINEERING	STATION ELECT ENGINEER	
	T & D ENGINEER	
GAS & STEAM OPERATIONS	STRUCT ENGINEER	
PRODUCTION	CONVENTIONAL POWER	
	NUCLEAR POWER	