INSPECT. IDENT. DWG. INSERV. INSPECT. LOOP STM. GEN. #23 — INDIAN POINT #2 — A206926

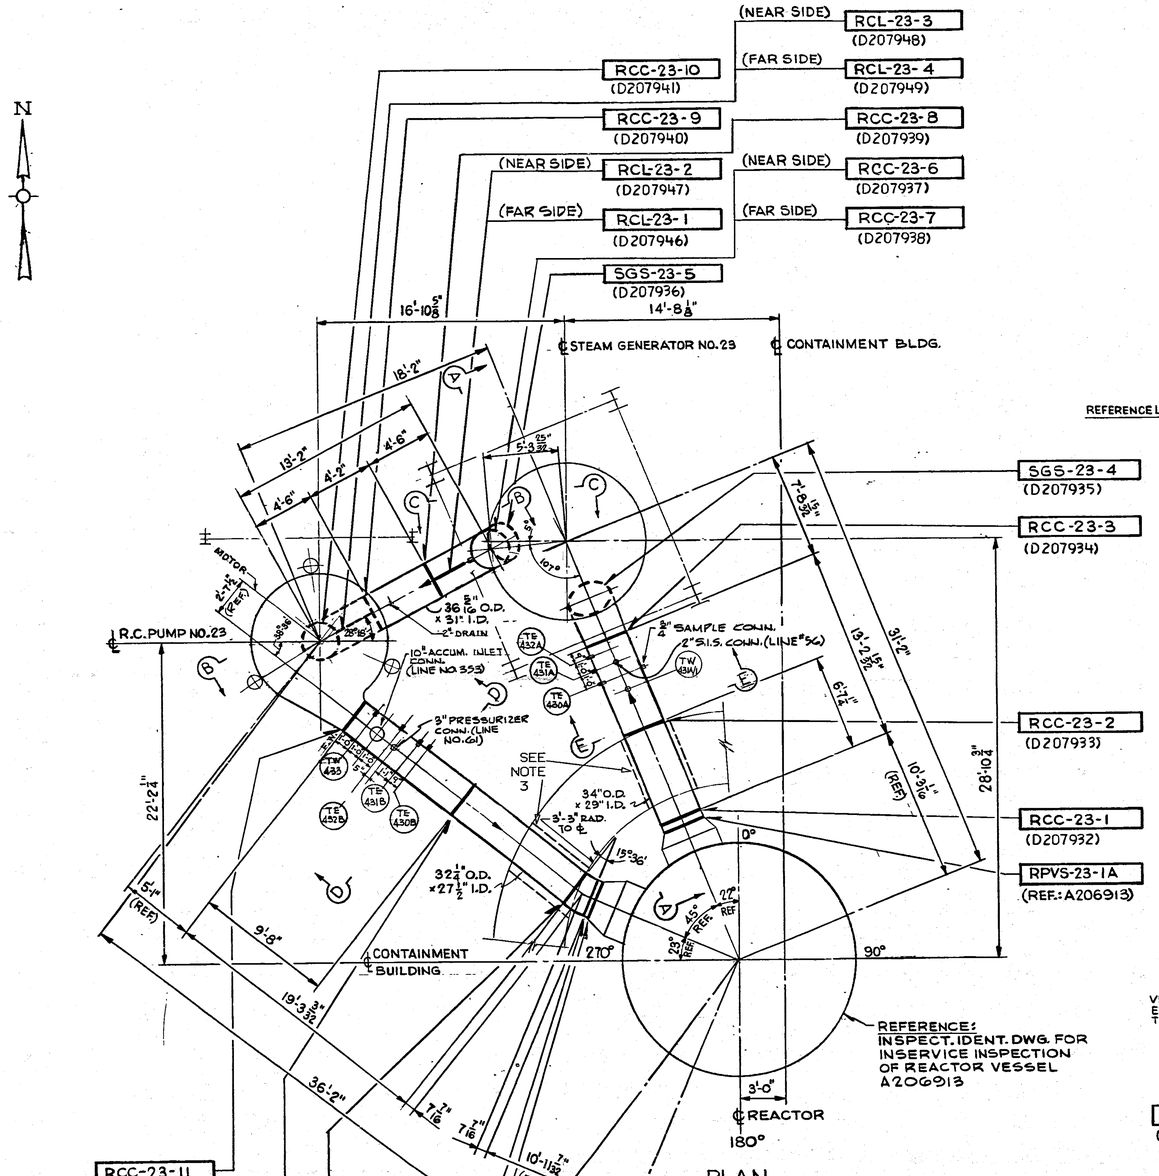

PLAN
SCALE: 1/4"=1'-0

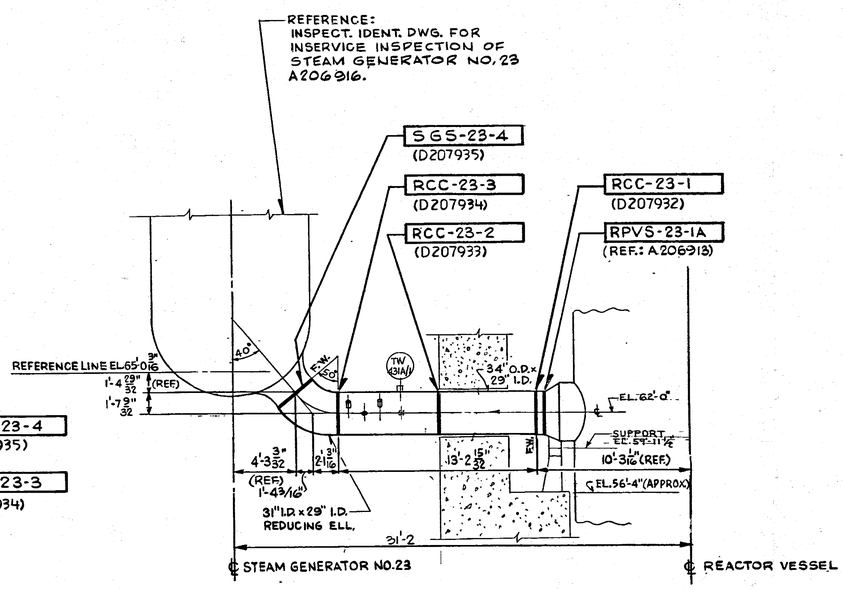

SECTION "A-A"
SCALE: 1/4"=1'-0

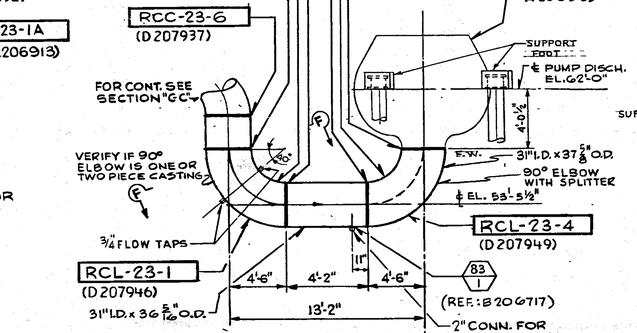

SECTION "B-B"
SCALE: 1/4"=1'-0

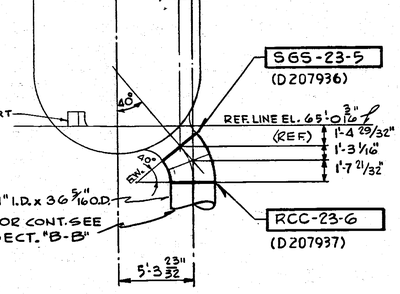

SECTION "C-C"
SCALE: 1/4"=1'-0

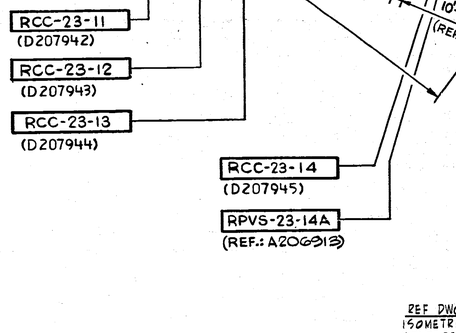

SECTION "D-D"
SCALE: 3/4"=1'-0

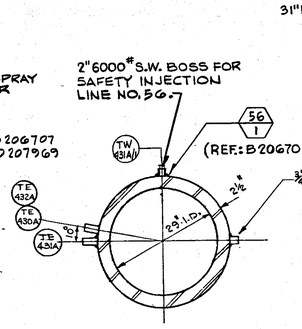

SECTION E-E
SCALE: 3/4"=1'-0"

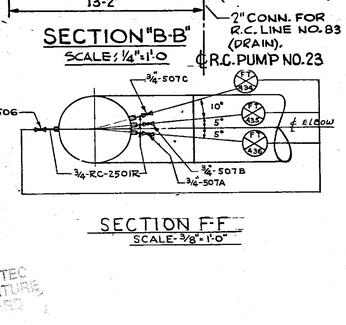

SECTION F-F
SCALE: 3/8"=1'-0"

ANSTEC APERTURE CARD

REFERENCE DRAWINGS
NATIONAL VALVE & MFG. CO. ____ DWG. NO. F-33, F-34, F-35 & F-36
F.P. NO. 20040

FOR GENERAL NOTES SEE DWG. A206924

SYMBOL IDENTIFICATION
[ ] — WELD DESIGNATION
( ) — WELD DETAIL DRAWING NUMBER

Docket # 50-247
Accession # 7903130117
Date 2/28/79 of Ltr
Regulatory Docket File

NOT FOR FABRICATION OR INSTALLATION

THIS DRAWING CONTAINS ITEMS WHICH MUST BE CONTROLLED WITHIN CON EDISON AS:
"CLASS A" ITEMS PER CI-240-1

NOT FOR FABRICATION OR INSTALLATION

REVISIONS

DR	BY	APP'D	
11-3-78	RM	JJ	0

THIS ISSUE IS NON-CLASS "A" PER CI 240-1. RELEASE FOR RECORD. P.N. 7076 M 11-3-78.

DR	BY	APP'D	
2/6/80	RM	JJ	1

THIS REVISION IS NON-CLASS "A" PER CI-240-1. ADDED REF. DRAWINGS. RELEASE FOR RECORD. P.N. 7076 J.R./H.M. EBASCO SERVICES, INC. 1-10-80

DR	BY	APP'D	
11/17/81	RM	JJ	2

THIS REVISION IS NON-CLASS "A" PER CI-240-1. ADDED TW-431A/1. RELEASE FOR RECORD. PN 21368 TREADWELL CORP. 11-17-81 M

DR	BY	APP'D	
11/1/84	RM	JJ	3

THIS REVISION IS CLASS "A" PER 240-1, UPDATED DWG. PER INSERVICE INSPECTION. FIELD REVISION INFORMATION RELEASE FOR RECORD P.N. 69911-EI J.S.

A206926-3

CONSOLIDATED EDISON CO.
OF NEW YORK, INC.

STATION LOCATION: INDIAN POINT NO.2
INSPECTION IDENTIFICATION DWG.
FOR INSERVICE INSPECTION
PRIMARY COOLANT SYS. LOOP TO STM. GEN. NO. 23, QUAL. GR. "A"

WESTINGHOUSE ELECTRIC CORPORATION

CONTAINMENT BUILDING
PRIMARY COOLANT SYSTEM
LOOP TO STEAM GENERATOR NO. 23 - PLAN & SECTIONS
FOR
CONSOLIDATED EDISON COMPANY
INDIAN POINT GENERATING STATION
UNIT NO. 12

SCALE	DRWN. BY	SUPERVS.
AS NOTED	P. DENE	
J.O. 7076-00-1	CHK'D BY A.S. IMONE	ENG.

DWG.	ELECT.	MECH. 28	STRUCT.	DIST

APPROVALS

GENERAL ENGINEERING	CHIEF DESIGN ENGINEER	
MECHANICAL ENGINEERING	MECH. PLANT ENGINEER	
CIVIL ENGINEERING	PLANT STRUCT. ENGINEER	
	T&D STRUCT. ENGINEER	
ELECTRICAL ENGINEERING	STATION ELECT. ENGINEER	
	T & D. ENGINEER	
GAS & STEAM OPERATIONS	STRUCT. ENGINEER	
PRODUCTION	CONVENTIONAL POWER	
	NUCLEAR POWER	MJ

U. E. & C. DWG. NO. 9321-F-2535-
CON. ED. CO. DWG. NO. A200636