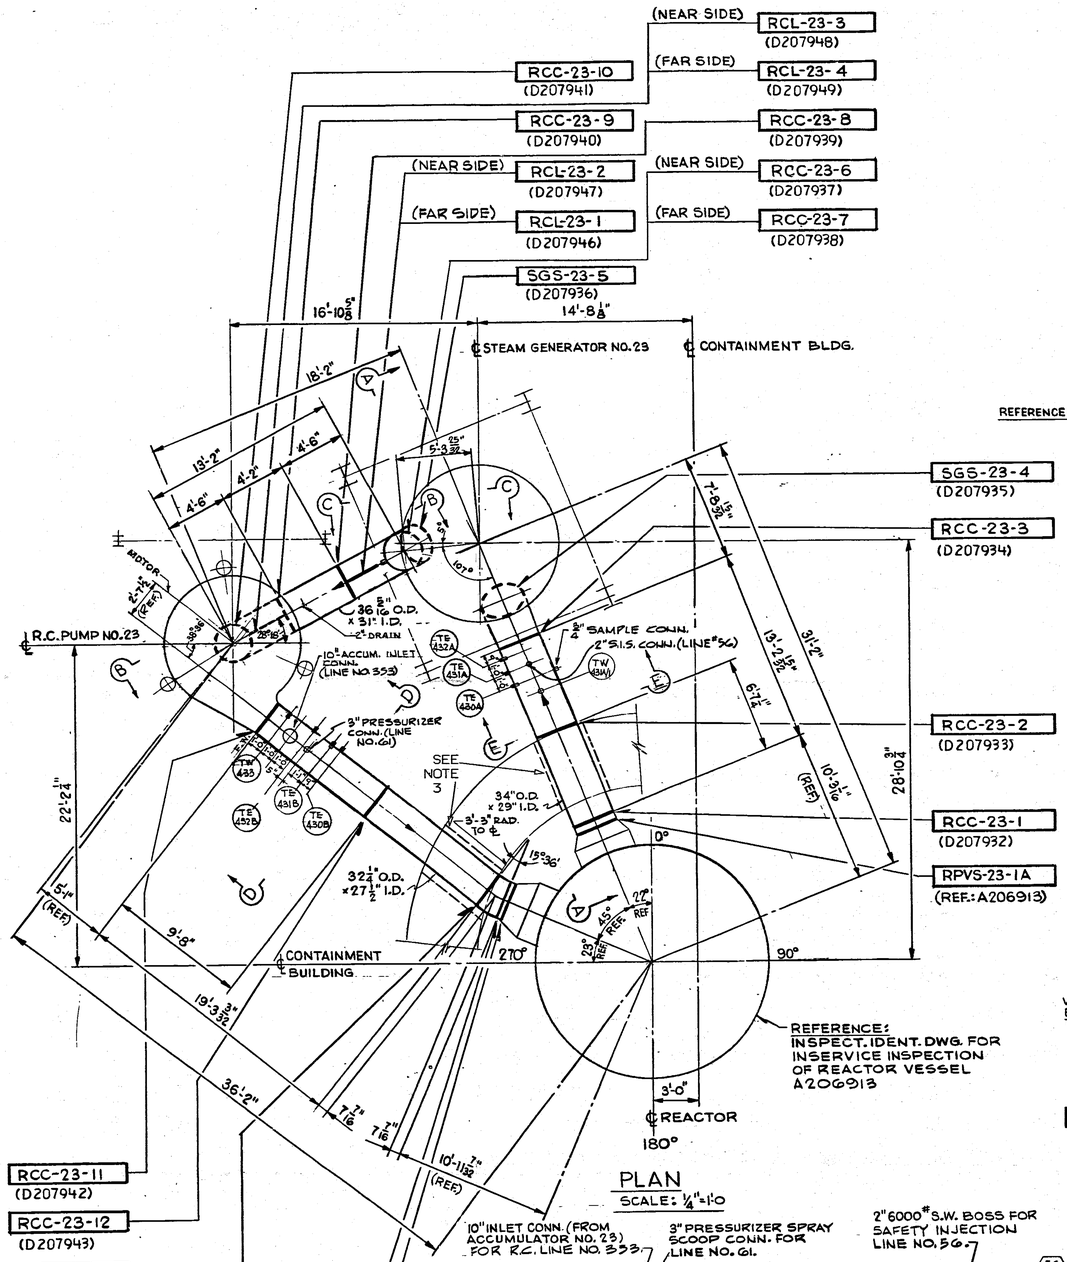

PLAN
SCALE: 1/4" = 1'-0

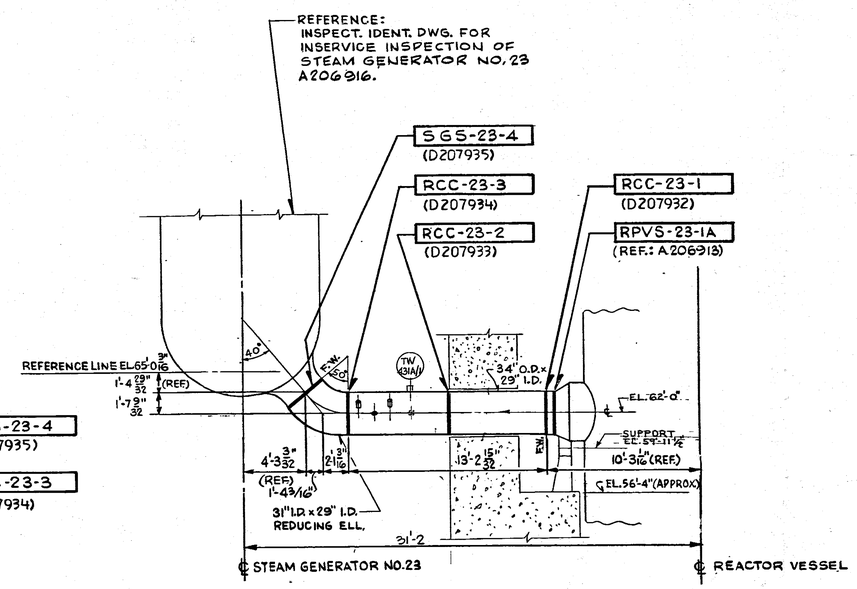

SECTION "A-A"
SCALE: 1/4" = 1'-0

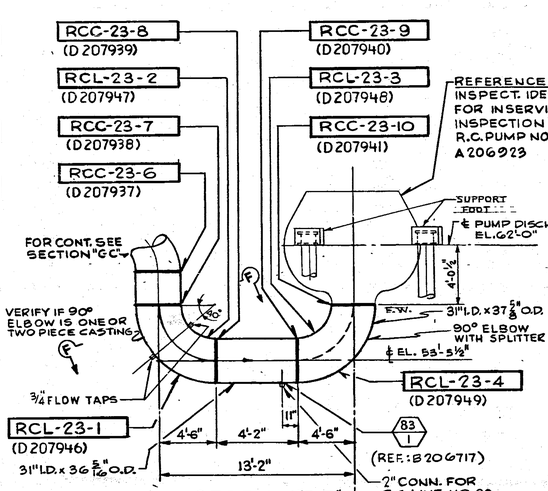

SECTION "B-B"
SCALE: 1/4" = 1'-0

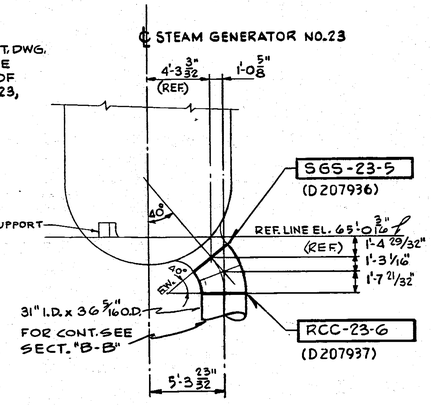

SECTION "C-C"
SCALE: 1/4" = 1'-0

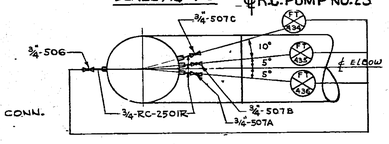

SECTION F-F
SCALE: 3/8" = 1'-0"

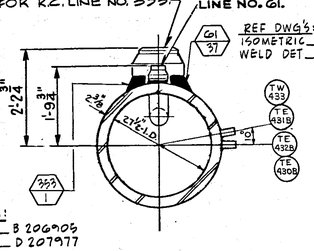

SECTION "D-D"
SCALE: 3/4" = 1'-0

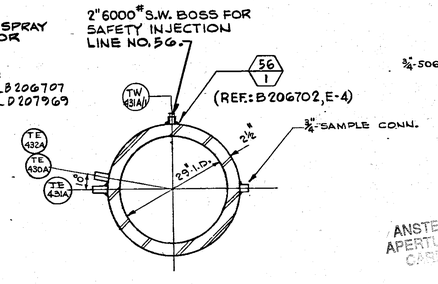

SECTION E-E
SCALE: 3/4" = 1'-0"

SYMBOL IDENTIFICATION

[ ] — WELD DESIGNATION

( ) — WELD DETAIL DRAWING NUMBER

REFERENCE DRAWINGS

NATIONAL VALVE & MFG. CO. ____ DWG. NO. F-33, F-34, F-35 & F-36
F.P. NO. 20040

FOR GENERAL NOTES SEE DWG. A206924

ANSTEC APERTURE CARD

NOT FOR FABRICATION OR INSTALLATION

THIS DRAWING CONTAINS ITEMS WHICH MUST BE CONTROLLED WITHIN CON EDISON AS: "CLASS A" ITEMS PER CI-240-1

NOT FOR FABRICATION OR INSTALLATION

A206926-3

CONSOLIDATED EDISON CO. OF NEW YORK, INC.

STATION LOCATION: INDIAN POINT NO. 2
INSPECTION IDENTIFICATION DWG. FOR INSERVICE INSPECTION PRIMARY COOLANT SYS. LOOP TO STM. GEN. NO. 23, QUAL. GR. "A"

SCALE: AS NOTED | DRAWN BY: R. DENE | SUPERVISED BY: | J.O. 7076-00-1 | CHECKED BY: A. SIMONE | ENG.

DWG | ELECT. | MECHAN. 24 | STRUCT. | DIST

APPROVALS: GENERAL ENGINEERING — CHIEF DESIGN ENGINEER; MECHANICAL ENGINEERING — MECH. PLANT ENGINEER; CIVIL ENGINEERING — PLANT STRUCT. ENGINEER; T&D STRUCT. ENGINEER; ELECTRICAL ENGINEERING — STATION ELECT. ENGINEER; T&D ENGINEER; GAS & STEAM OPERATIONS — STRUCT. ENGINEER; PRODUCTION — CONVENTIONAL POWER; NUCLEAR POWER — MJ

WESTINGHOUSE ELECTRIC CORPORATION

CONTAINMENT BUILDING
PRIMARY COOLANT SYSTEM
LOOP TO STEAM GENERATOR NO. 23 - PLAN & SECTIONS
FOR
CONSOLIDATED EDISON COMPANY
INDIAN POINT GENERATING STATION
UNIT NO. 12

U.E. & C. DWG. NO. 9321-F-2535- | CON. ED. CO. DWG. NO. A200636

Docket # 50-247
Accession # 7909110117
Date 2/29/79 of Ltr
Regulatory Docket File

REVISIONS

11-3-78		0
THIS ISSUE IS NON-CLASS "A" PER CI 240-1. RELEASE FOR RECORD. P.N. 7076 11-3-78.		
		1
THIS REVISION IS NON-CLASS "A" PER CI-240-1. ADDED REF. DRAWINGS. RELEASE FOR RECORD. P.N. 7076 J.R./H.N. EBASCO SERVICES, INC. 1-10-80		
		2
THIS REVISION IS NON-CLASS "A" PER CI-240-1. ADDED TW-431A/1. RELEASE FOR RECORD. PN 21368 TREADWELL CORP. 11-17-81		
		3
THIS REVISION IS CLASS "A" PER 240-1, UPDATED DWG. PER INSERVICE INSPECTION. FIELD REVISION INFORMATION RELEASE FOR RECORD P.N. 69911-EI J.S.		

INSPECT. IDENT. DWG. NO. A206926