ISOMETRIC OF REACTOR COOLANT LINE No 342	INDIAN POINT #2	B206731

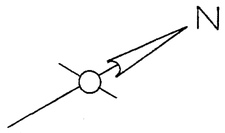

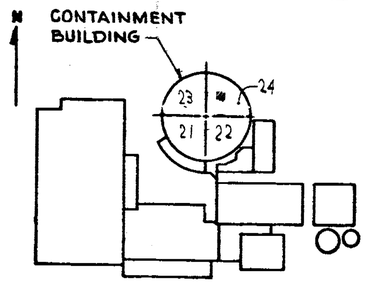

KEY PLAN

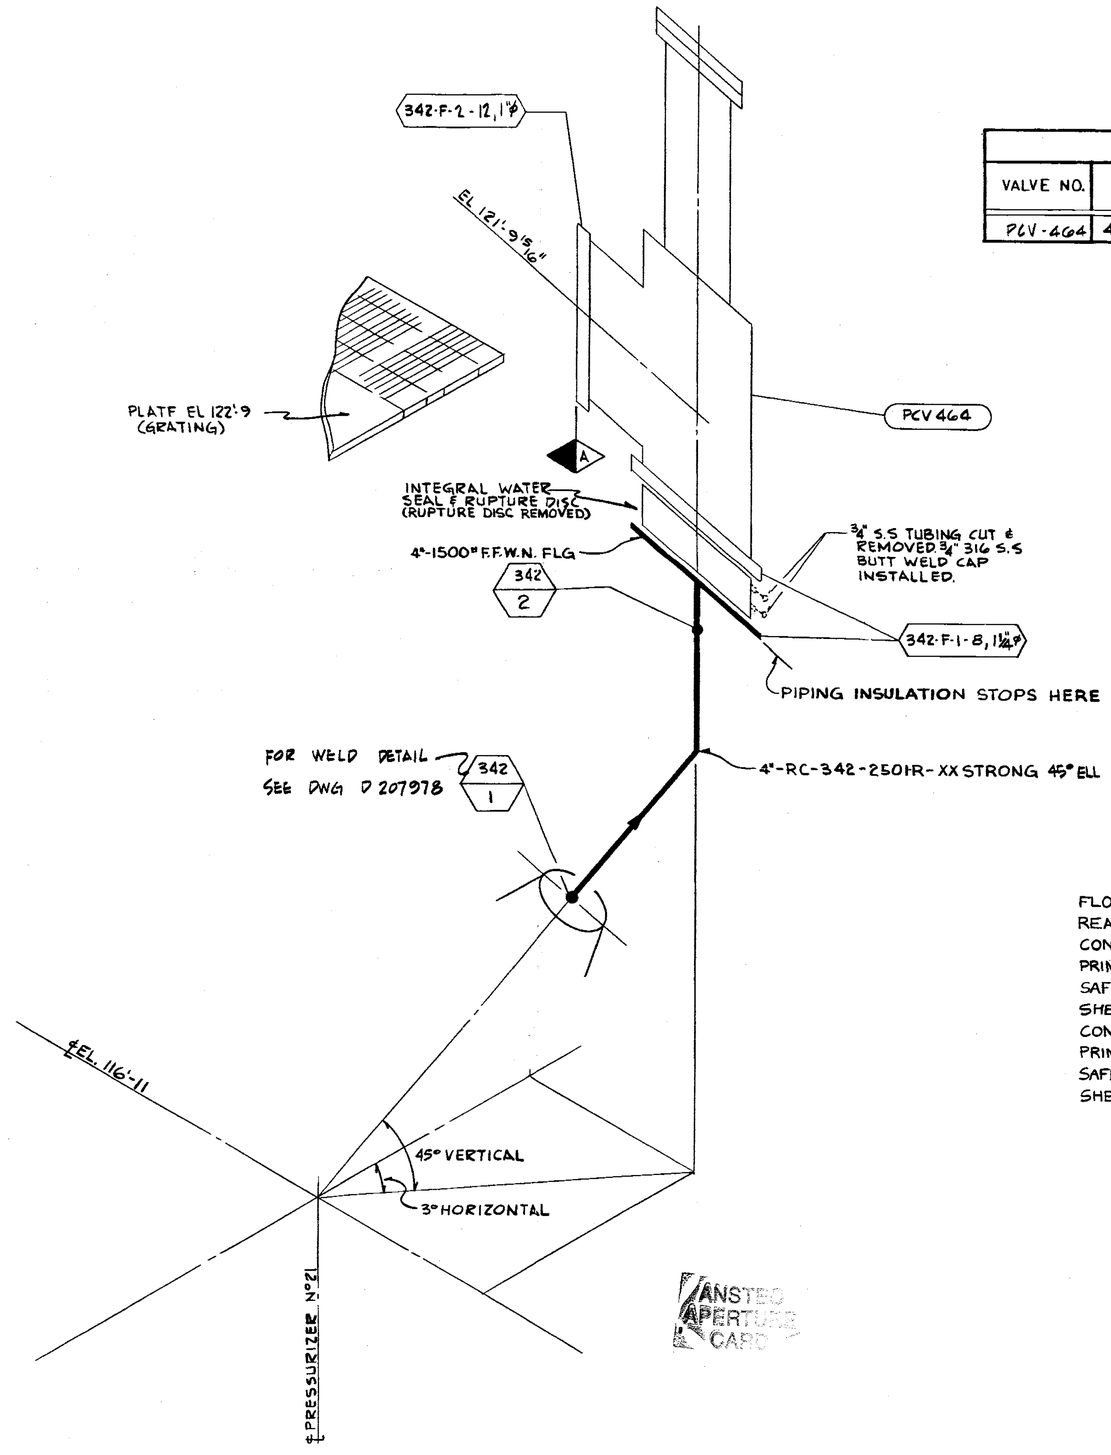

FOR GENERAL NOTES SEE DWG B206733

VALVE BONNET BOLTING						
VALVE NO.	VALVE TYPE	NO. OF BOLTS	BOLT DIA.	BOLT TYPE	VALVE MANUFACTURER	MANUFACTURER DWG. NO.
PCV-464	4-RV58MSB	8		STUD BOLT	CROSBY	H-51250

NOT FOR FABRICATION OR INSTALLATION

THIS DRAWING CONTAINS ITEMS WHICH MUST BE CONTROLLED WITHIN CON EDISON AS:
"CLASS A" ITEMS PER CI-240-1

REFERENCE DRAWINGS

FLOW DIAGRAM
REACTOR COOLANT SYSTEM ——— 9321-F-2738
CONTAINMENT BUILDING
PRIMARY COOLANT PRESSURIZER
SAFETY RELIEF VALVE PIPING
SHEET NO. 1 ——— 9321-F-2545
CONTAINMENT BUILDING
PRIMARY COOLANT PRESSURIZER
SAFETY RELIEF VALVE PIPING
SHEET NO. 2 ——— 9321-F-2546

SYMBOL IDENTIFICATION

FLANGE NUMBER, NUMBER OF BOLTS AND BOLT DIAMETER
VALVE NUMBER
WELD NUMBER
QUALITY GROUP CLASSIFICATION

ANSTEC APERTURE CARD

Docket # 50-247
Accession # 9403110117
Date 2/28/94 of Ltr
Regulatory Docket File

REVISIONS

0 — THIS ISSUE IS NON-CLASS "A" PER CI 240-1. RELEASE FOR RECORD. P.N. 7076. 11-3-78

1 — THIS REVISION IS NON-CLASS "A" PER CI-240-1. ADDED LATEST REV. No TO REF. DWG'S. RELEASE FOR RECORD. PN 7076 70G/AS EBASCO SERVICES, INC. 1-10-80

2 — THIS REVISION IS NON-CLASS "A" PER CI-240-1. ADDED LATEST REV. No TO REF. DWG'S. RELEASE FOR RECORD. P.N. 21638 TREADWELL CORP 11-12-82

3 — THIS REV. IS NON CLASS PER CI-240-1 CHANGED DISCIPLINE CODE FROM MJ TO ML. RELEASE FOR RECORD P.N. 69911-EI AG/

4 — THIS REVISION IS CLASS "A" PER 240-1, UPDATED DWG. PER INSERVICE INSPECTION. FIELD REVISION INFORMATION RELEASE FOR RECORD P.N. 69911-EI J.S.

NOT FOR FABRICATION OR INSTALLATION

B206731-4

CONSOLIDATED EDISON CO.
OF NEW YORK, INC.

STATION LOCATION INDIAN POINT No 2
INSERVICE INSPECTION
ISOMETRIC OF REACTOR COOLANT LINE No 342
(PRESSURIZER SAFETY)

SCALE NONE	DRAWN BY W. ANDRUSHKO	RECORDED 11/21/78
P.N. 7076	CHECKED BY R. BROOKS	ENG.
DIAG. / ELECT	MECH / STRUCT	DIST

APPROVALS

GENERAL ENGINEERING	CHIEF DESIGN ENGINEER
MECHANICAL ENGINEERING	MECH PLANT ENGINEER
CIVIL ENGINEERING	PLANT STRUCT ENGINEER
	T & D STRUCT. ENGINEER
ELECTRICAL ENGINEERING	STATION ELECT ENGINEER
	T & D ENGINEER
GAS & STEAM OPERATIONS	STRUCT ENGINEER
PRODUCTION	CONVENTIONAL POWER
	NUCLEAR POWER

ML

FORM 929D21