ISOMETRIC OF CVCS SEAL INJECTION LINE #43 SH 3 OF 2 INSIDE CONTAINMENT	B206691
INDIAN POINT No 2	

M. Mack 2/22/94	5
THIS REVISION IS CLASS "A" PER CI-240-1. UPDATED DWG. PER IN-SERVICE INSPECTION FIELD REVISION INFORMATION RELEASED FOR RECORD. P.N. 69982-AD-3 MM/BV 12/16/93	
ATOMETRICS, INC.	
12/17/93	FCM

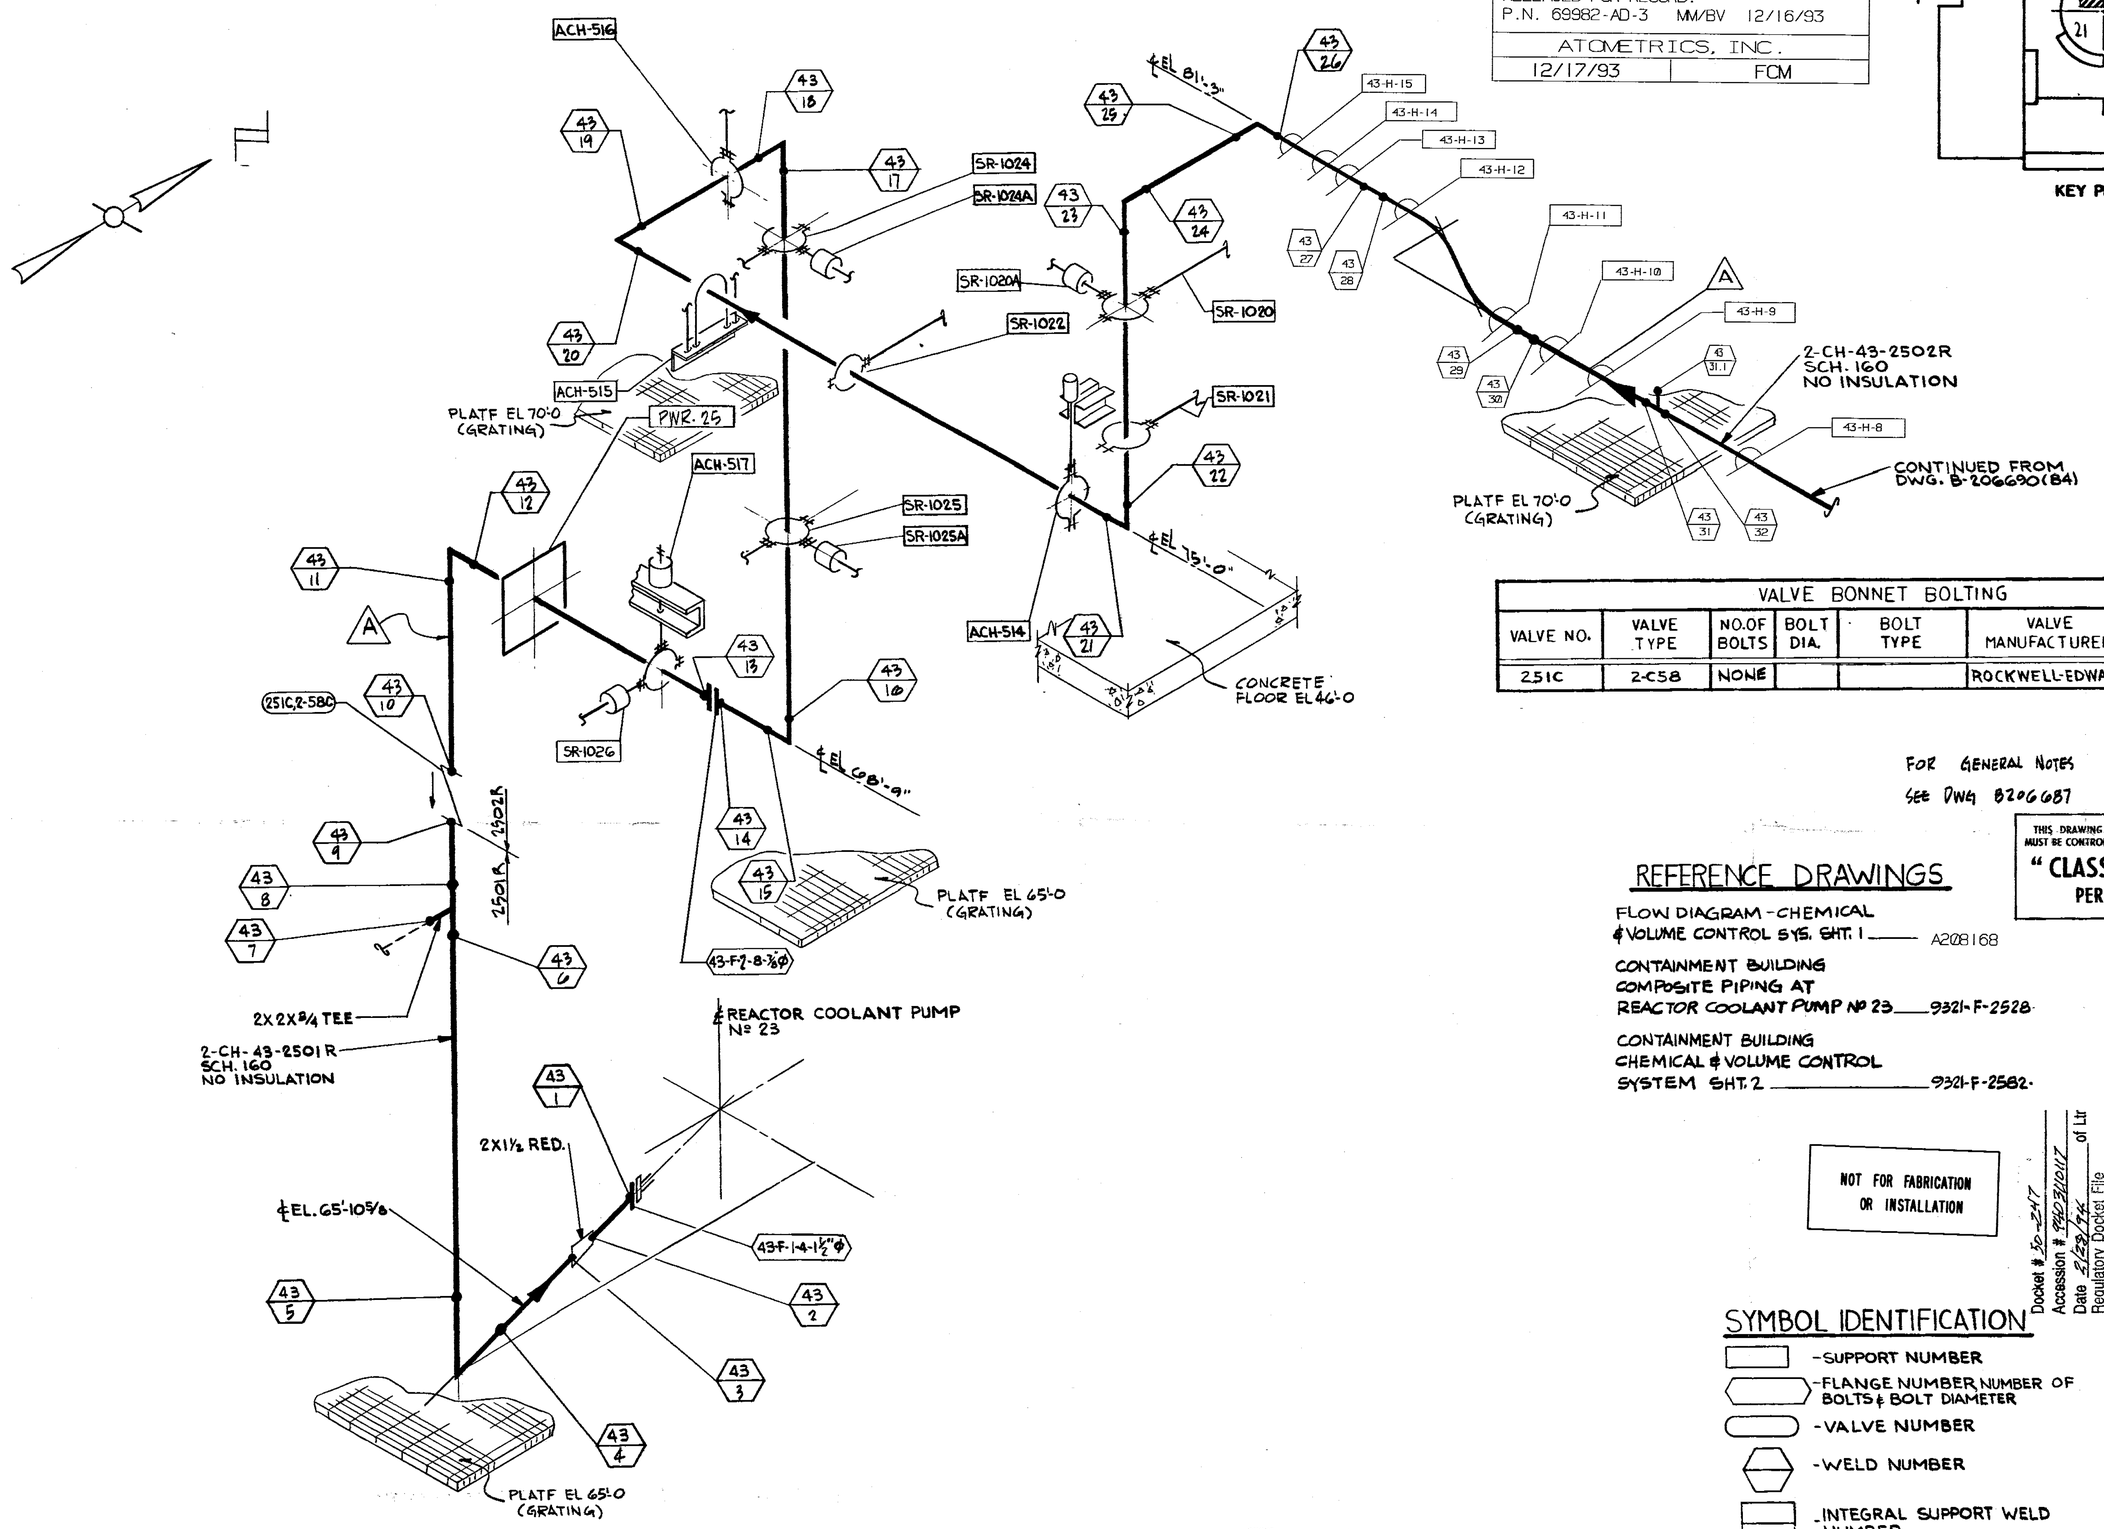

N
CONTAINMENT BUILDING
23 24 21 22
KEY PLAN

VALVE BONNET BOLTING						
VALVE NO.	VALVE TYPE	NO. OF BOLTS	BOLT DIA.	BOLT TYPE	VALVE MANUFACTURER	MANUFACTURER DWG. NO.
251C	2-C58	NONE			ROCKWELL-EDWARDS	C-70819

FOR GENERAL NOTES SEE DWG B206687

THIS DRAWING CONTAINS ITEMS WHICH MUST BE CONTROLLED WITHIN CON EDISON AS:
"CLASS A" ITEMS PER CI-240-1

REFERENCE DRAWINGS

FLOW DIAGRAM - CHEMICAL & VOLUME CONTROL SYS. SHT. 1 ——— A208168

CONTAINMENT BUILDING COMPOSITE PIPING AT REACTOR COOLANT PUMP Nº 23 ——— 9321-F-2528

CONTAINMENT BUILDING CHEMICAL & VOLUME CONTROL SYSTEM SHT. 2 ——— 9321-F-2582

NOT FOR FABRICATION OR INSTALLATION

Docket # 50-247
Accession # 9403310117
Date 3/29/94 of Ltr
Regulatory Docket File

SYMBOL IDENTIFICATION

- -SUPPORT NUMBER
- -FLANGE NUMBER NUMBER OF BOLTS & BOLT DIAMETER
- -VALVE NUMBER
- -WELD NUMBER
- -INTEGRAL SUPPORT WELD NUMBER
- -QUALITY GROUP CLASSIFICATION

REVISIONS

0 — 11-3-78 — THIS ISSUE IS NON-CLASS "A" PER CI 240-1. RELEASE FOR RECORD. P.N. 7076 11-3-78

1 — 1-10-80 — THIS REVISION IS NON-CLASS "A" PER CI-240-1. UPDATED DWG. TO SHOW WORK ON DWG. 9321-F-2528, THRU REV. 16. ADDED LATEST REV. No. TO REF. DWG'S. RELEASE FOR RECORD. P.N. 7076 AM/AS EBASCO SERVICES, INC. 1-10-80

2 — 11/26/82 — THIS REVISION IS NON-CLASS "A" PER CI-240-1 ADDED LATEST REV. No TO REF. DWG'S. RELEASE FOR RECORD. P.N. 21368 TREADWELL CORP. 11-12-82.

3 — 2-25-91 — THIS REVISION IS NON CLASS PER CI-240-1, UPDATED DWG. PER OIR-91-05-685, PKG. #6537 RELEASE FOR RECORD. P.N. 69911 K.E./E.D.

4 — 5/1/92 — THIS REV. IS NON CLASS PER CI-240-1. CHANGED DISC. CODE FROM MJ TO ML. REL. FOR RECORD P/N 69911-E1

NOT FOR FABRICATION OR INSTALLATION

B206691- 5

CONSOLIDATED EDISON CO. OF NEW YORK, INC.

STATION LOCATION: INDIAN POINT Nº 2
INSERVICE INSPECTION
ISOMETRIC OF CVCS-SEAL INJECTION
LINE # 43- INSIDE CONTAINMENT
SHT 2 OF 2

SCALE	DRAWN BY	RECOMMENDED
NONE	P. DENE	11/21/78
P.N. 7076	CHECKED BY M STEINAUER	ENG
DIAG / ELECT	MECH	STRUCT / DIST

APPROVALS

GENERAL ENGINEERING	CHIEF DESIGN ENGINEER	11/30/78
MECHANICAL ENGINEERING	MECH ENGINEER	11/30/78
CIVIL ENGINEERING	PLANT STRUCT ENGINEER	
	T & D STRUCT ENGINEER	
ELECTRICAL ENGINEERING	STATION ELECT ENGINEER	
	T & D ENGINEER	
GAS & STEAM OPERATIONS	STRUCT ENGINEER	
PRODUCTION	CONVENTIONAL POWER	
	NUCLEAR POWER	

ML

ANSTE APERTU CAR