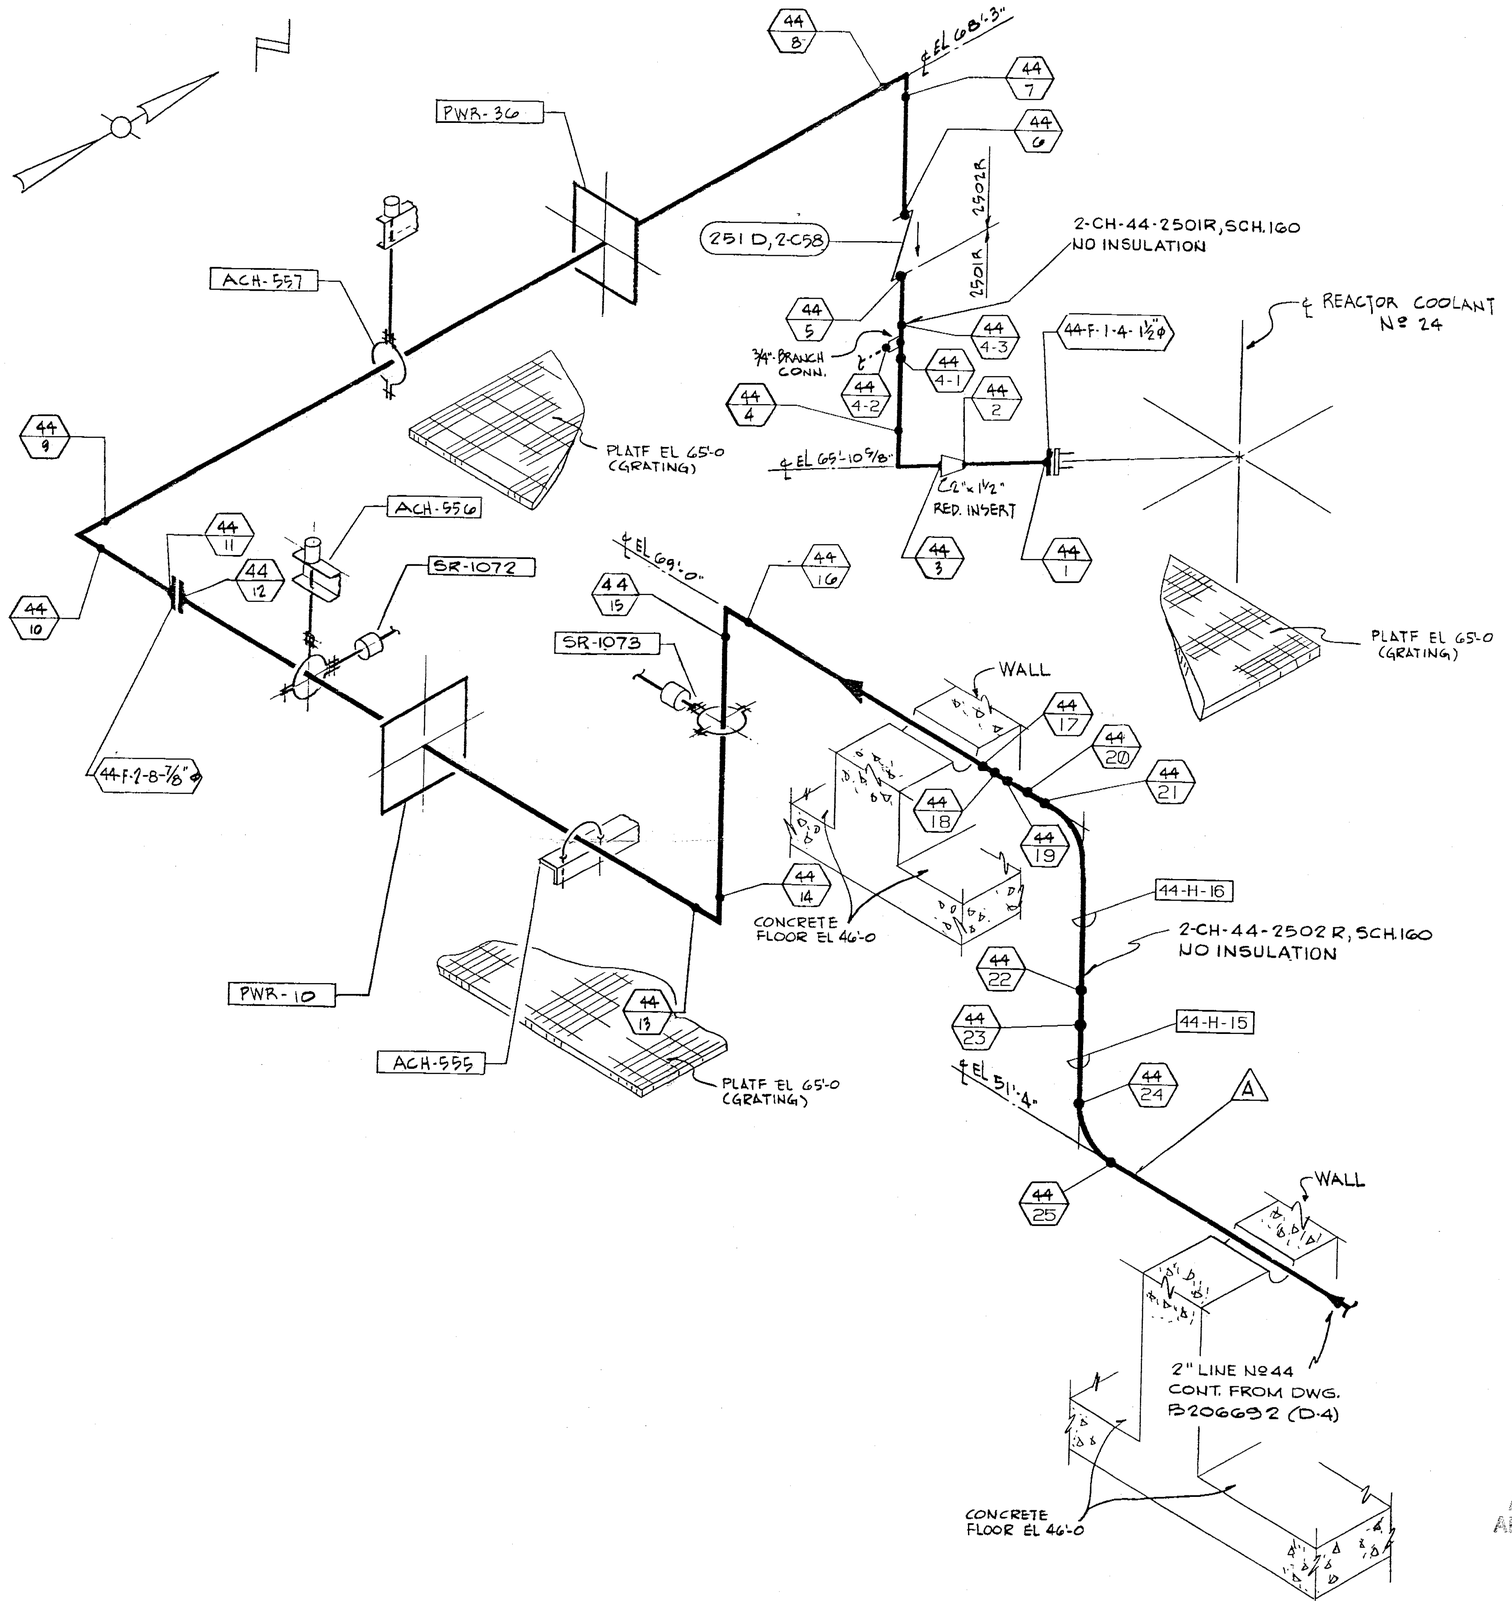

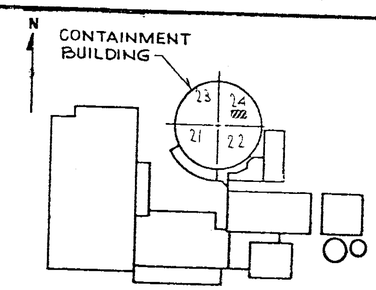

KEY PLAN

VALVE BONNET BOLTING						
VALVE NO.	VALVE TYPE	NO. OF BOLTS	BOLT DIA.	BOLT TYPE	VALVE MANUFACTURER	MANUFACTURER DWG. NO.
251D	2-C58	NONE			ROCKWELL-EDWARDS	C-70819

FOR GENERAL NOTES SEE DWG B206687

NOT FOR FABRICATION OR INSTALLATION

THIS DRAWING CONTAINS ITEMS WHICH MUST BE CONTROLLED WITHIN CON EDISON AS:
"CLASS A" ITEMS PER CI-240-1

REFERENCE DRAWINGS

FLOW DIAGRAM-CHEMICAL AND VOLUME CONTROL SYSTEM-SHEET 1 ——— A208168

CONTAINMENT BUILDING-COMPOSITE PIPING AT REACTOR COOLANT PUMP NO. 24 ——— 9321-F-2529

CONTAINMENT BUILDING-CHEMICAL AND VOLUME CONTROL SYSTEM-SHEET NO. 2 ——— 9321-F-2582

SYMBOL IDENTIFICATION

- SUPPORT NUMBER
- FLANGE NUMBER, NUMBER OF BOLTS, AND BOLT DIAMETER
- VALVE NUMBER
- WELD NUMBER
- QUALITY GROUP CLASSIFICATION
- INTEGRAL SUPPORT WELD NUMBER

Docket # 50-247
Accession # 9403110117
Date 2/28/94 of Ltr
Regulatory Docket File

ANSTEC APERTURE CARD

REVISIONS

0 — THIS ISSUE IS NON-CLASS "A" PER CI 240-1. RELEASE FOR RECORD. P.N. 7076 11-3-78

1 — THIS REVISION IS NON-CLASS "A" PER CI-240-1. ADDED LATEST REV. Nº TO REF. DWG'S. RELEASE FOR RECORD. P.N. 7076 AM/AS EBASCO SERVICES, INC. 1-10-80

2 — THIS REVISION IS NON-CLASS "A" PER CI-240-1 ADDED LATEST REV. Nº TO REF. DWG'S. RELEASE FOR RECORD. P.N. 21368 TREADWELL CORP. 11-12-82

3 — THIS REVISION IS NON-CLASS PER CI-240-1. UPDATED DWG. PER OIR-91-05-685, PKG. #6537. RELEASE FOR RECORD P.N 69911-E K.E./E.D.

4 — THIS REV IS NON CLASS PER CI-240-1 CHANGED DISC. CODE FROM MJ TO ML REL. FOR RECORD PN 69911-E

NOT FOR FABRICATION OR INSTALLATION

B206693-5

CONSOLIDATED EDISON CO. OF NEW YORK, INC.

STATION LOCATION: INDIAN POINT Nº 2
INSERVICE INSPECTION
ISOMETRIC OF CVCS SEAL INJECTION
LINE Nº 44 INSIDE CONTAINMENT
SHT 2 OF 2

SCALE	DRAWN BY	RECORDED
NONE	P. DENE	1/21/78
P.N. 7076	CHECKED BY M. STEINAUER	ENG.
DIAG / ELECT	MECH / STRUCT	DIST

APPROVALS

GENERAL ENGINEERING	CHIEF DESIGN ENGINEER John J. Lowrey 11/3/78
MECHANICAL ENGINEERING	MECH PLANT ENGINEER [signature] 11/7/78
CIVIL ENGINEERING	PLANT STRUCT ENGINEER
	T & D STRUCT ENGINEER
ELECTRICAL ENGINEERING	STATION ELECT ENGINEER
	T & D ENGINEER
GAS & STEAM OPERATIONS	STRUCT ENGINEER
PRODUCTION	CONVENTIONAL POWER
	NUCLEAR POWER

ML

ISOMETRIC OF CVCS SEAL INJECTION LINE #44 INSIDE CONTAINMENT-SHT 2 OF 2
INDIAN POINT Nº 2
B206693