ISOMETRIC OF SAFETY INJECTION LINE Nº 56	INDIAN POINT Nº 2
SHEET 4 OF 5	B-206701

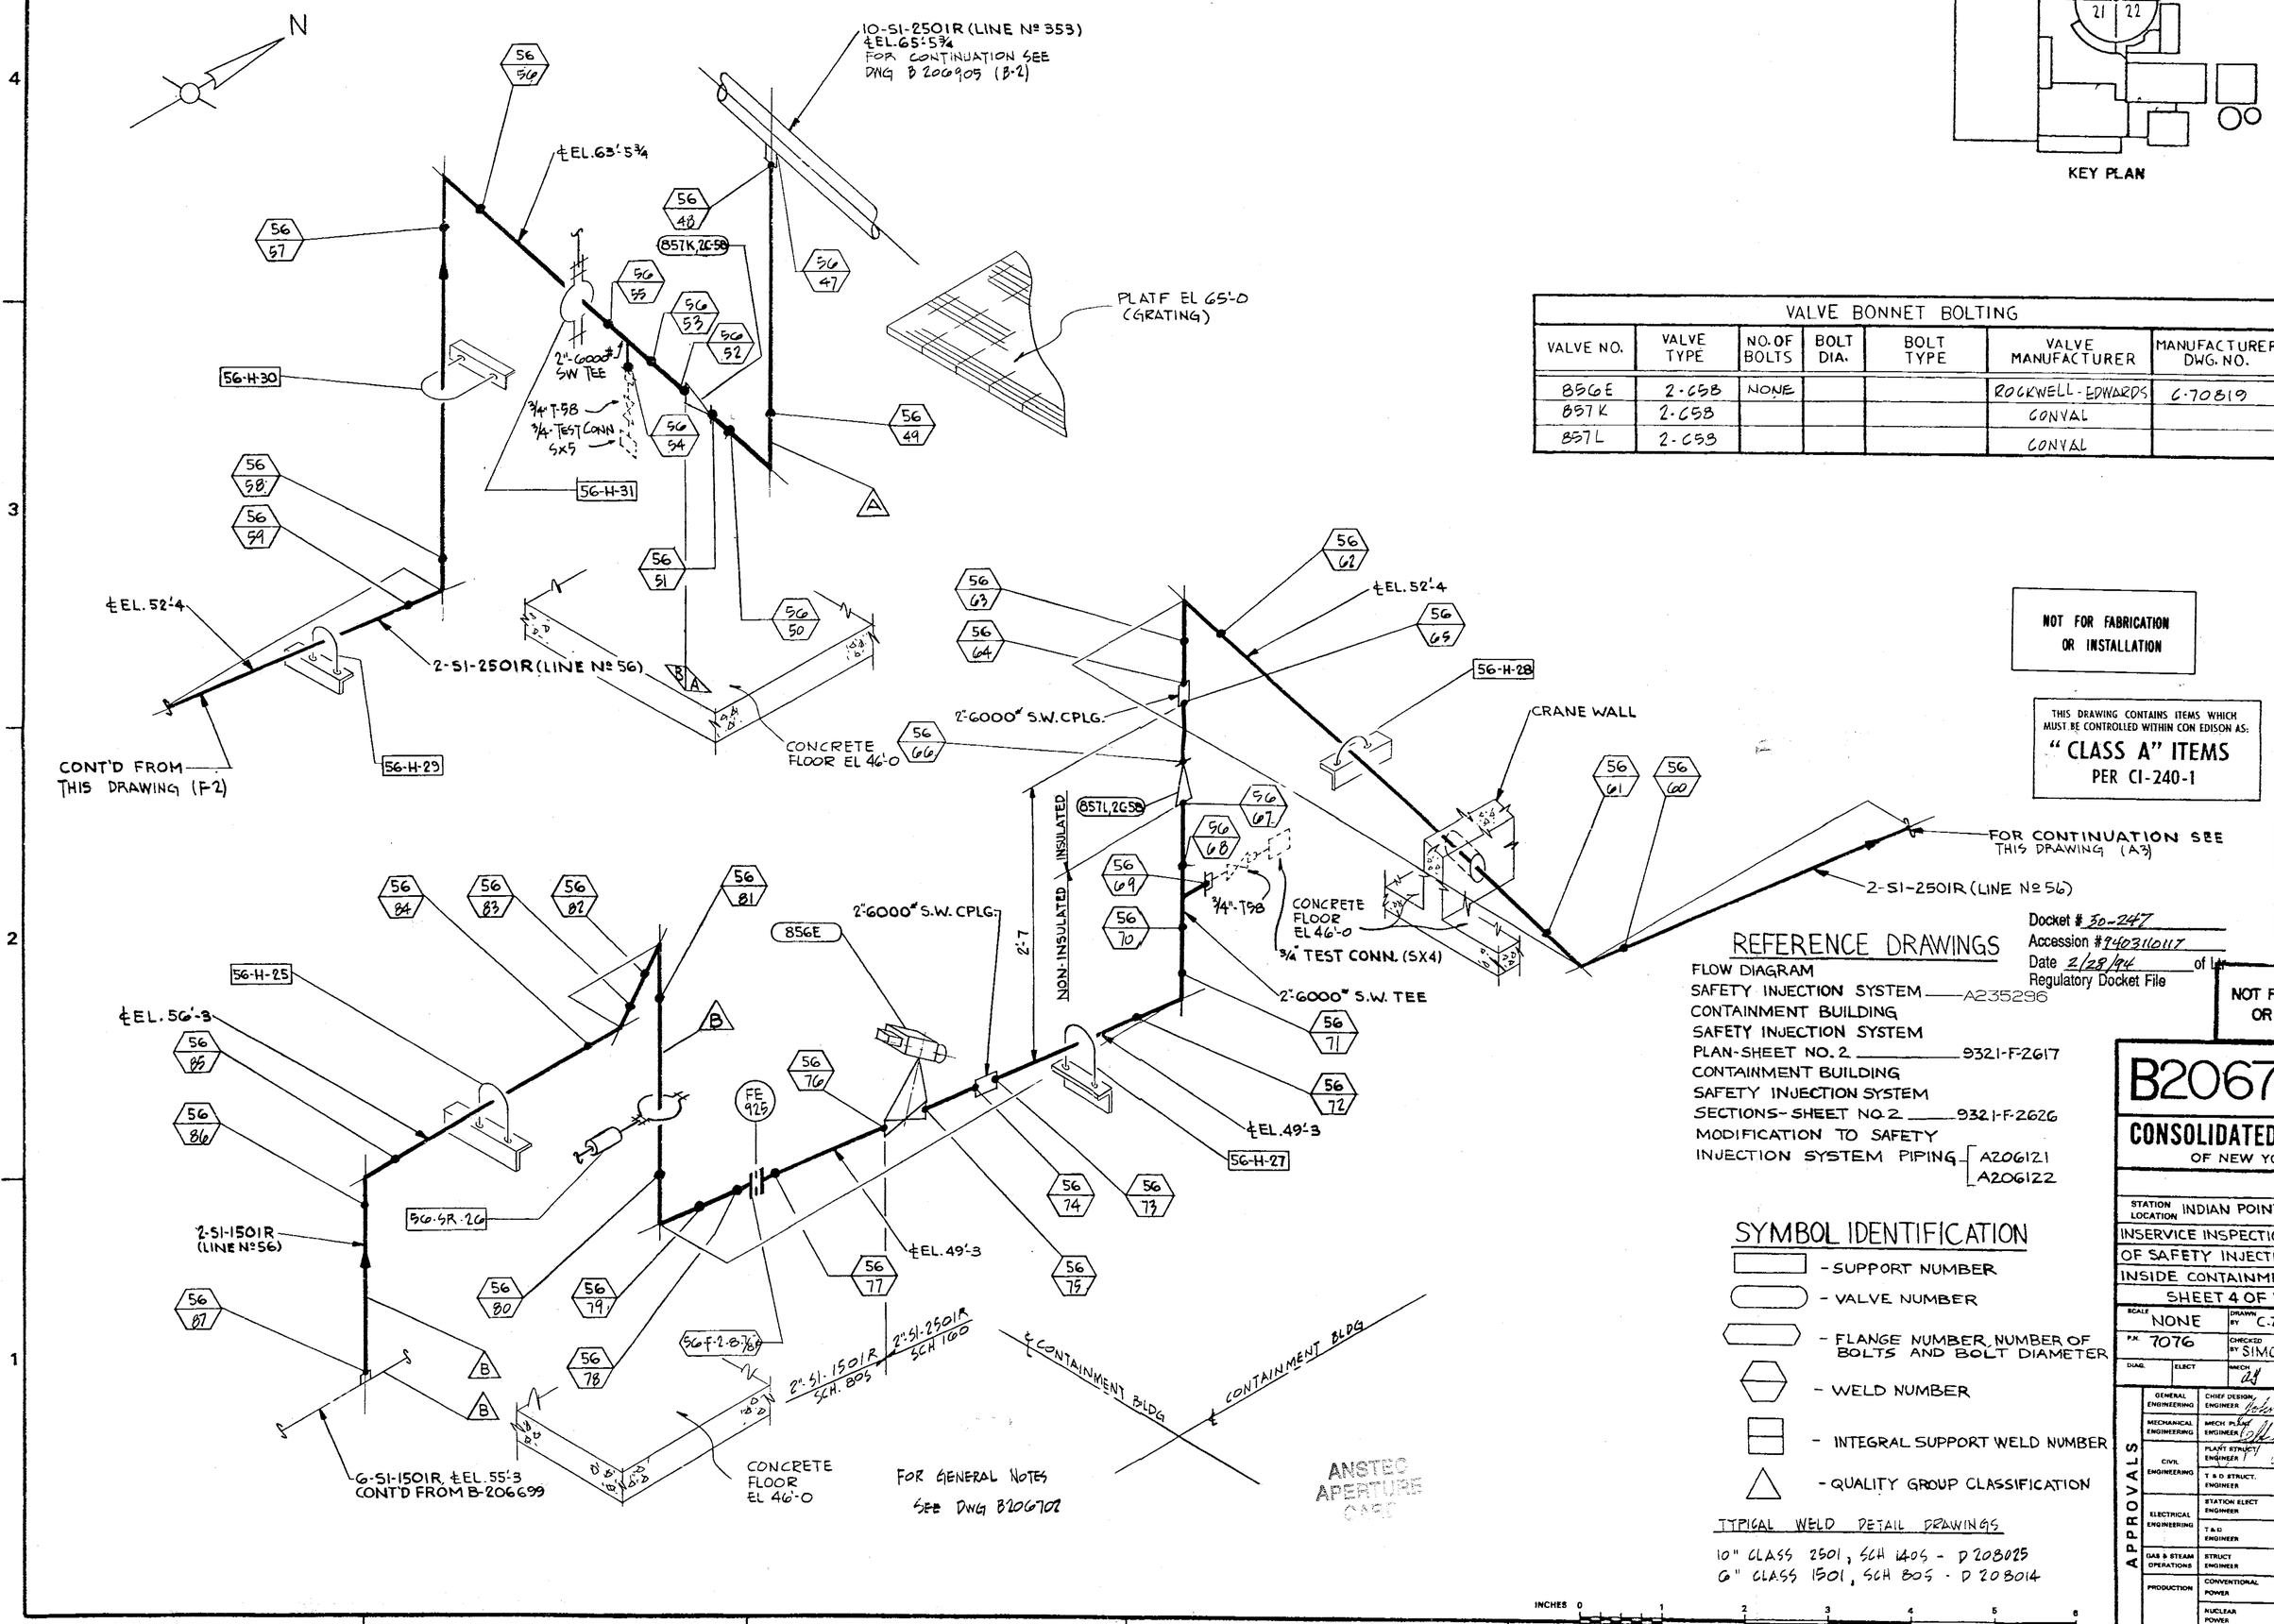

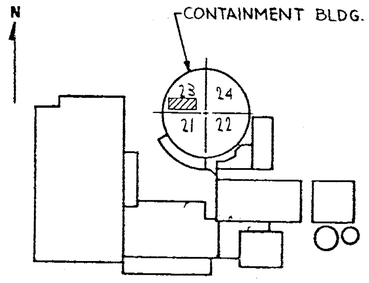

KEY PLAN

VALVE BONNET BOLTING						
VALVE NO.	VALVE TYPE	NO. OF BOLTS	BOLT DIA.	BOLT TYPE	VALVE MANUFACTURER	MANUFACTURER DWG. NO.
856E	2-C58	NONE			ROCKWELL-EDWARDS	C-70819
857K	2-C58				CONVAL	
857L	2-C58				CONVAL	

NOT FOR FABRICATION OR INSTALLATION

THIS DRAWING CONTAINS ITEMS WHICH MUST BE CONTROLLED WITHIN CON EDISON AS:
"CLASS A" ITEMS
PER CI-240-1

REFERENCE DRAWINGS

FLOW DIAGRAM
SAFETY INJECTION SYSTEM — A235296
CONTAINMENT BUILDING
SAFETY INJECTION SYSTEM
PLAN-SHEET NO. 2 — 9321-F-2617
CONTAINMENT BUILDING
SAFETY INJECTION SYSTEM
SECTIONS-SHEET NO. 2 — 9321-F-2626
MODIFICATION TO SAFETY
INJECTION SYSTEM PIPING — A206121, A206122

SYMBOL IDENTIFICATION

- SUPPORT NUMBER
- VALVE NUMBER
- FLANGE NUMBER, NUMBER OF BOLTS AND BOLT DIAMETER
- WELD NUMBER
- INTEGRAL SUPPORT WELD NUMBER
- QUALITY GROUP CLASSIFICATION

TYPICAL WELD DETAIL DRAWINGS

10" CLASS 2501, SCH 140S - D 208025
6" CLASS 1501, SCH 80S - D 208014

Docket # 50-247
Accession # 9403110117
Date 2/28/94 of Ltr
Regulatory Docket File

NOT FOR FABRICATION OR INSTALLATION

B206701-4

CONSOLIDATED EDISON CO.
OF NEW YORK, INC.

STATION LOCATION: INDIAN POINT NUMBER 2
INSERVICE INSPECTION ISOMETRIC
OF SAFETY INJECTION LINE Nº 56
INSIDE CONTAINMENT
SHEET 4 OF 5

SCALE	DRAWN BY	RECORDED
NONE	C. ZAPATA	
P.N. 7076	CHECKED BY SIMONE	ENG.
DIAG. / ELECT	MECH. / STRUCT	DIST

APPROVALS

GENERAL ENGINEERING	CHIEF DESIGN ENGINEER	
MECHANICAL ENGINEERING	MECH. ENGINEER	
CIVIL ENGINEERING	PLANT STRUCT. ENGINEER	
	T & D STRUCT. ENGINEER	
ELECTRICAL ENGINEERING	STATION ELECT ENGINEER	
	T & D ENGINEER	
GAS & STEAM OPERATIONS	STRUCT ENGINEER	
PRODUCTION	CONVENTIONAL POWER	
	NUCLEAR POWER	ML

REVISIONS

0 — 11-3-78 — THIS ISSUE IS NON-CLASS "A" PER CI 240-1. RELEASE FOR RECORD. P.N. 7076 11-3-78

1 — THIS REVISION IS NON-CLASS "A" PER CI-240-1. ADDED REF. DRAWING. ADDED LATEST REV. Nº TO REF. DWG'S.. RELEASE FOR RECORD. PN 7076 MG/AS EBASCO SERVICES, INC. 1-10-80

2 — THIS REVISION IS NON-CLASS "A" PER CI-240-1. ADDED LATEST REV. NO. TO REF. DWG'S. RELEASE FOR RECORD. PN 21368 M TREADWELL CORP. 11-12-82

3 — THIS REVISION IS NON-CLASS PER CI-240-1. CHANGED DISCIPLINE CODE FROM MT TO ML. RELEASE FOR RECORD. P.N. 69911-EI. A.M.

4 — THIS REVISION IS CLASS 'A' AS PER CI-240-1. UPDATED DWG PER IN-SERVICE INSPECTION FIELD REVISION INFORMATION RELEASE FOR RECORD P.N. 69982-AD-3 JM/BV 12/16/93 ATOMETRICS INC. 12/17/93 FCM