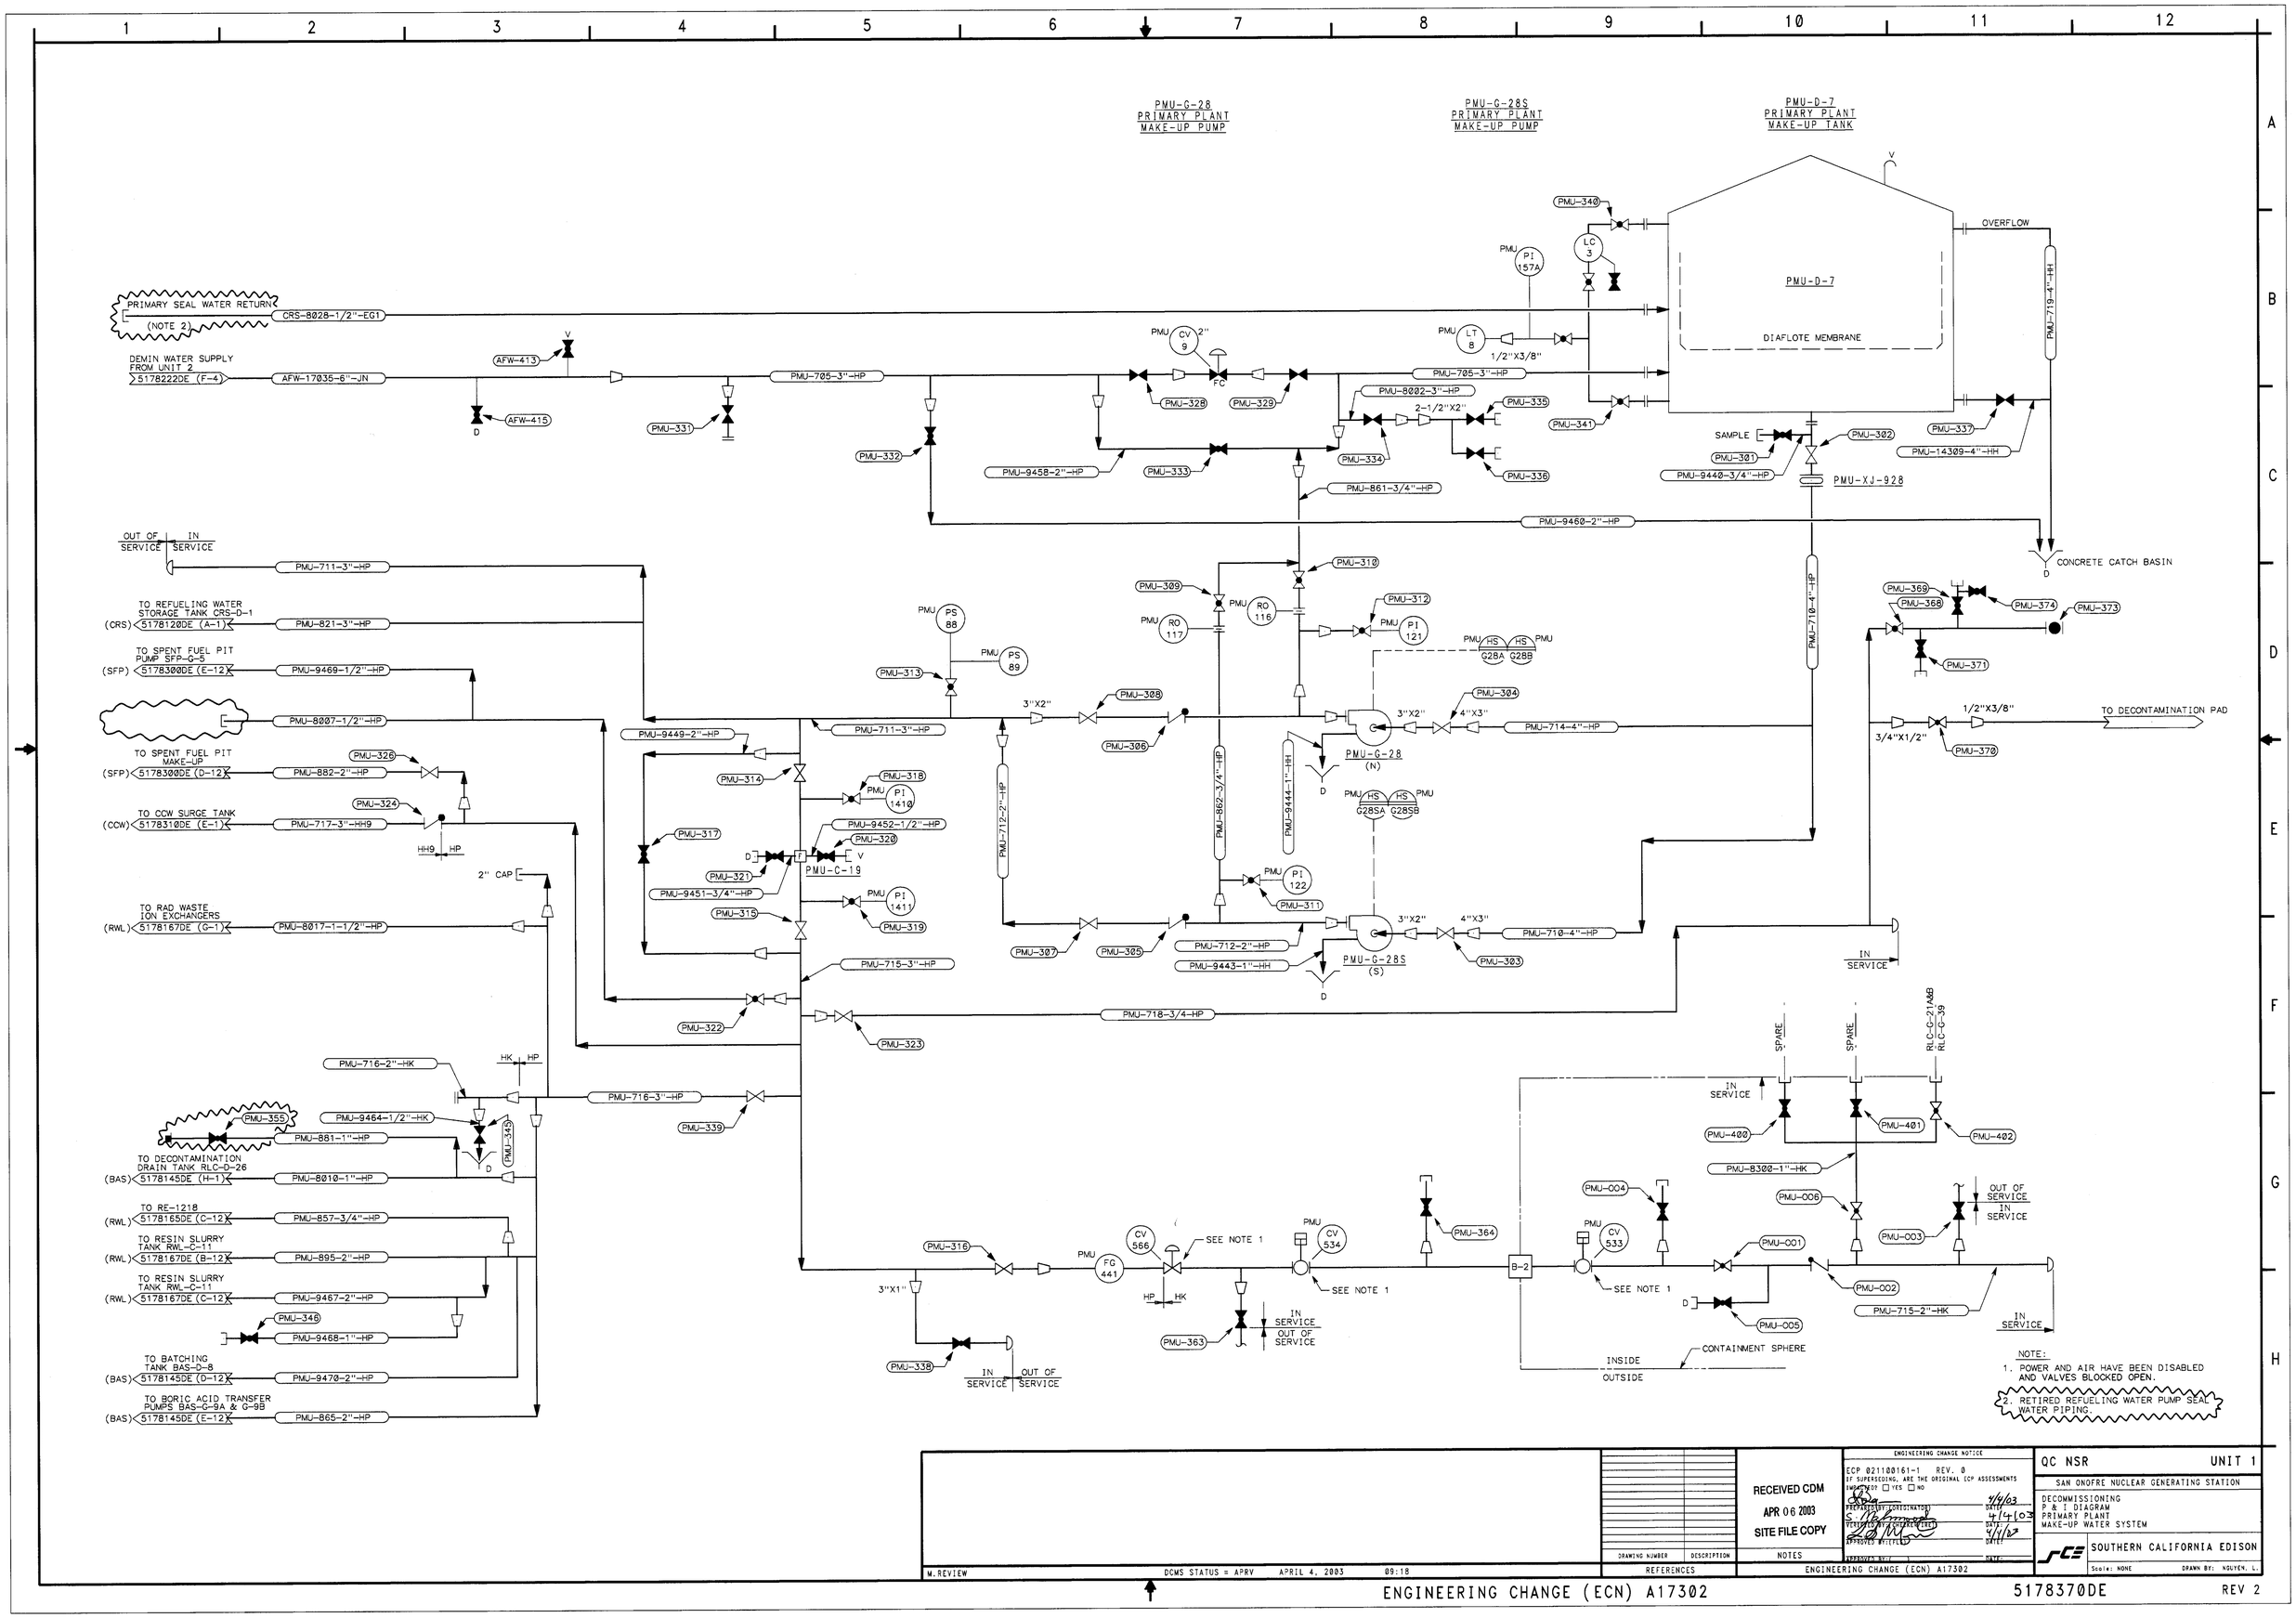

M.REVIEW	DCMS STATUS = APRV	APRIL 4, 2003	09:18

DRAWING NUMBER	DESCRIPTION
REFERENCES	

RECEIVED CDM
APR 06 2003
SITE FILE COPY

NOTES

ENGINEERING CHANGE NOTICE
ECP 021100161-1 REV. 0
IF SUPERSEDING, ARE THE ORIGINAL ECP ASSESSMENTS INCORRECT? ☐ YES ☐ NO
PREPARED BY (ORIGINATOR) DATE 4/4/03
VERIFIED BY (ENGINEER) DATE 4/4/03
APPROVED BY (LEAD) DATE 4/4/03
APPROVED BY (ENGINEER) DATE
ENGINEERING CHANGE (ECN) A17302

QC NSR UNIT 1
SAN ONOFRE NUCLEAR GENERATING STATION
DECOMMISSIONING
P & I DIAGRAM
PRIMARY PLANT
MAKE-UP WATER SYSTEM
SOUTHERN CALIFORNIA EDISON
Scale: NONE DRAWN BY: NGUYEN, L.

ENGINEERING CHANGE (ECN) A17302 5178370DE REV 2

Site File Copy