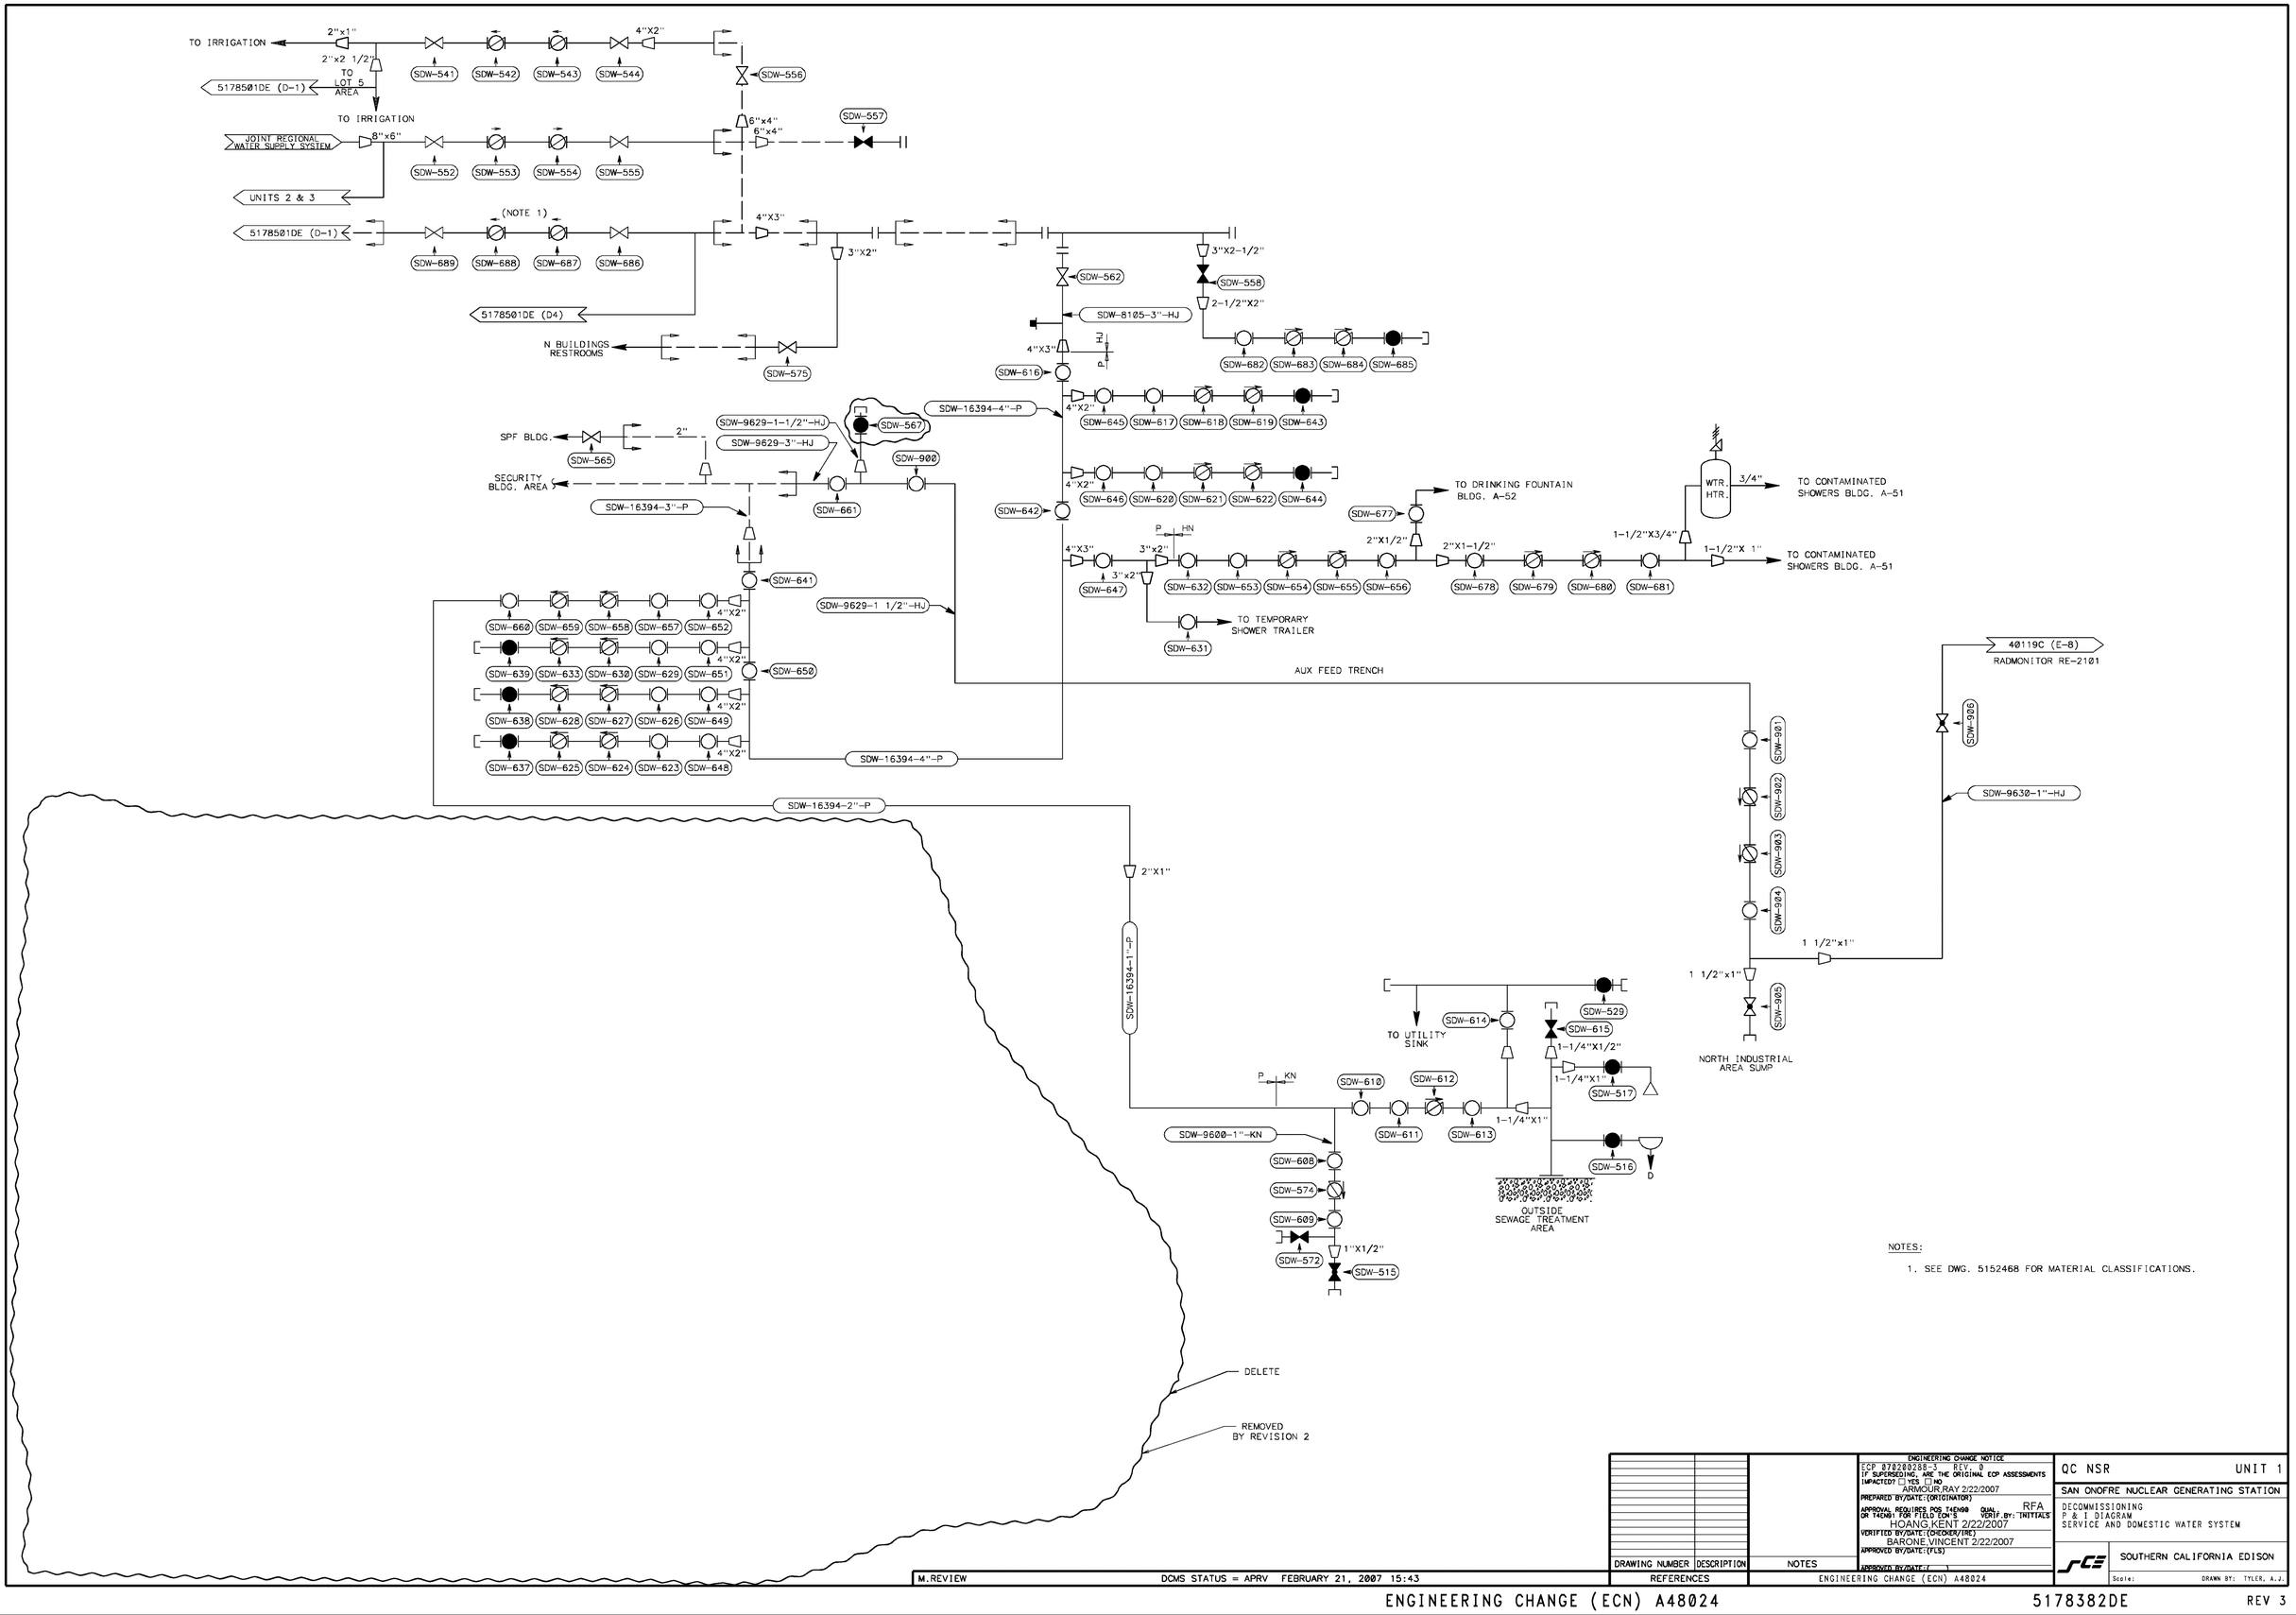

NOTES:

1. SEE DWG. 5152468 FOR MATERIAL CLASSIFICATIONS.

DRAWING NUMBER	DESCRIPTION	NOTES
REFERENCES		

ENGINEERING CHANGE NOTICE
ECP 070200288-3 REV. 0
IF SUPERSEDING, ARE THE ORIGINAL ECP ASSESSMENTS IMPACTED? ☐ YES ☐ NO
ARMOUR,RAY 2/22/2007
PREPARED BY/DATE:(ORIGINATOR)
APPROVAL REQUIRES POS T4EN90 OR T4EN91 FOR FIELD ECN'S
QUAL. RFA
VERIF.BY: INITIALS
HOANG,KENT 2/22/2007
VERIFIED BY/DATE:(CHECKER/IRE)
BARONE,VINCENT 2/22/2007
APPROVED BY/DATE:(FLS)
APPROVED BY/DATE:( )

QC NSR UNIT 1
SAN ONOFRE NUCLEAR GENERATING STATION
DECOMMISSIONING
P & I DIAGRAM
SERVICE AND DOMESTIC WATER SYSTEM
SOUTHERN CALIFORNIA EDISON
Scale: DRAWN BY: TYLER, A.J.

M.REVIEW DCMS STATUS = APRV FEBRUARY 21, 2007 15:43

ENGINEERING CHANGE (ECN) A48024 5178382DE REV 3

Site File Copy

Amended: June 2010