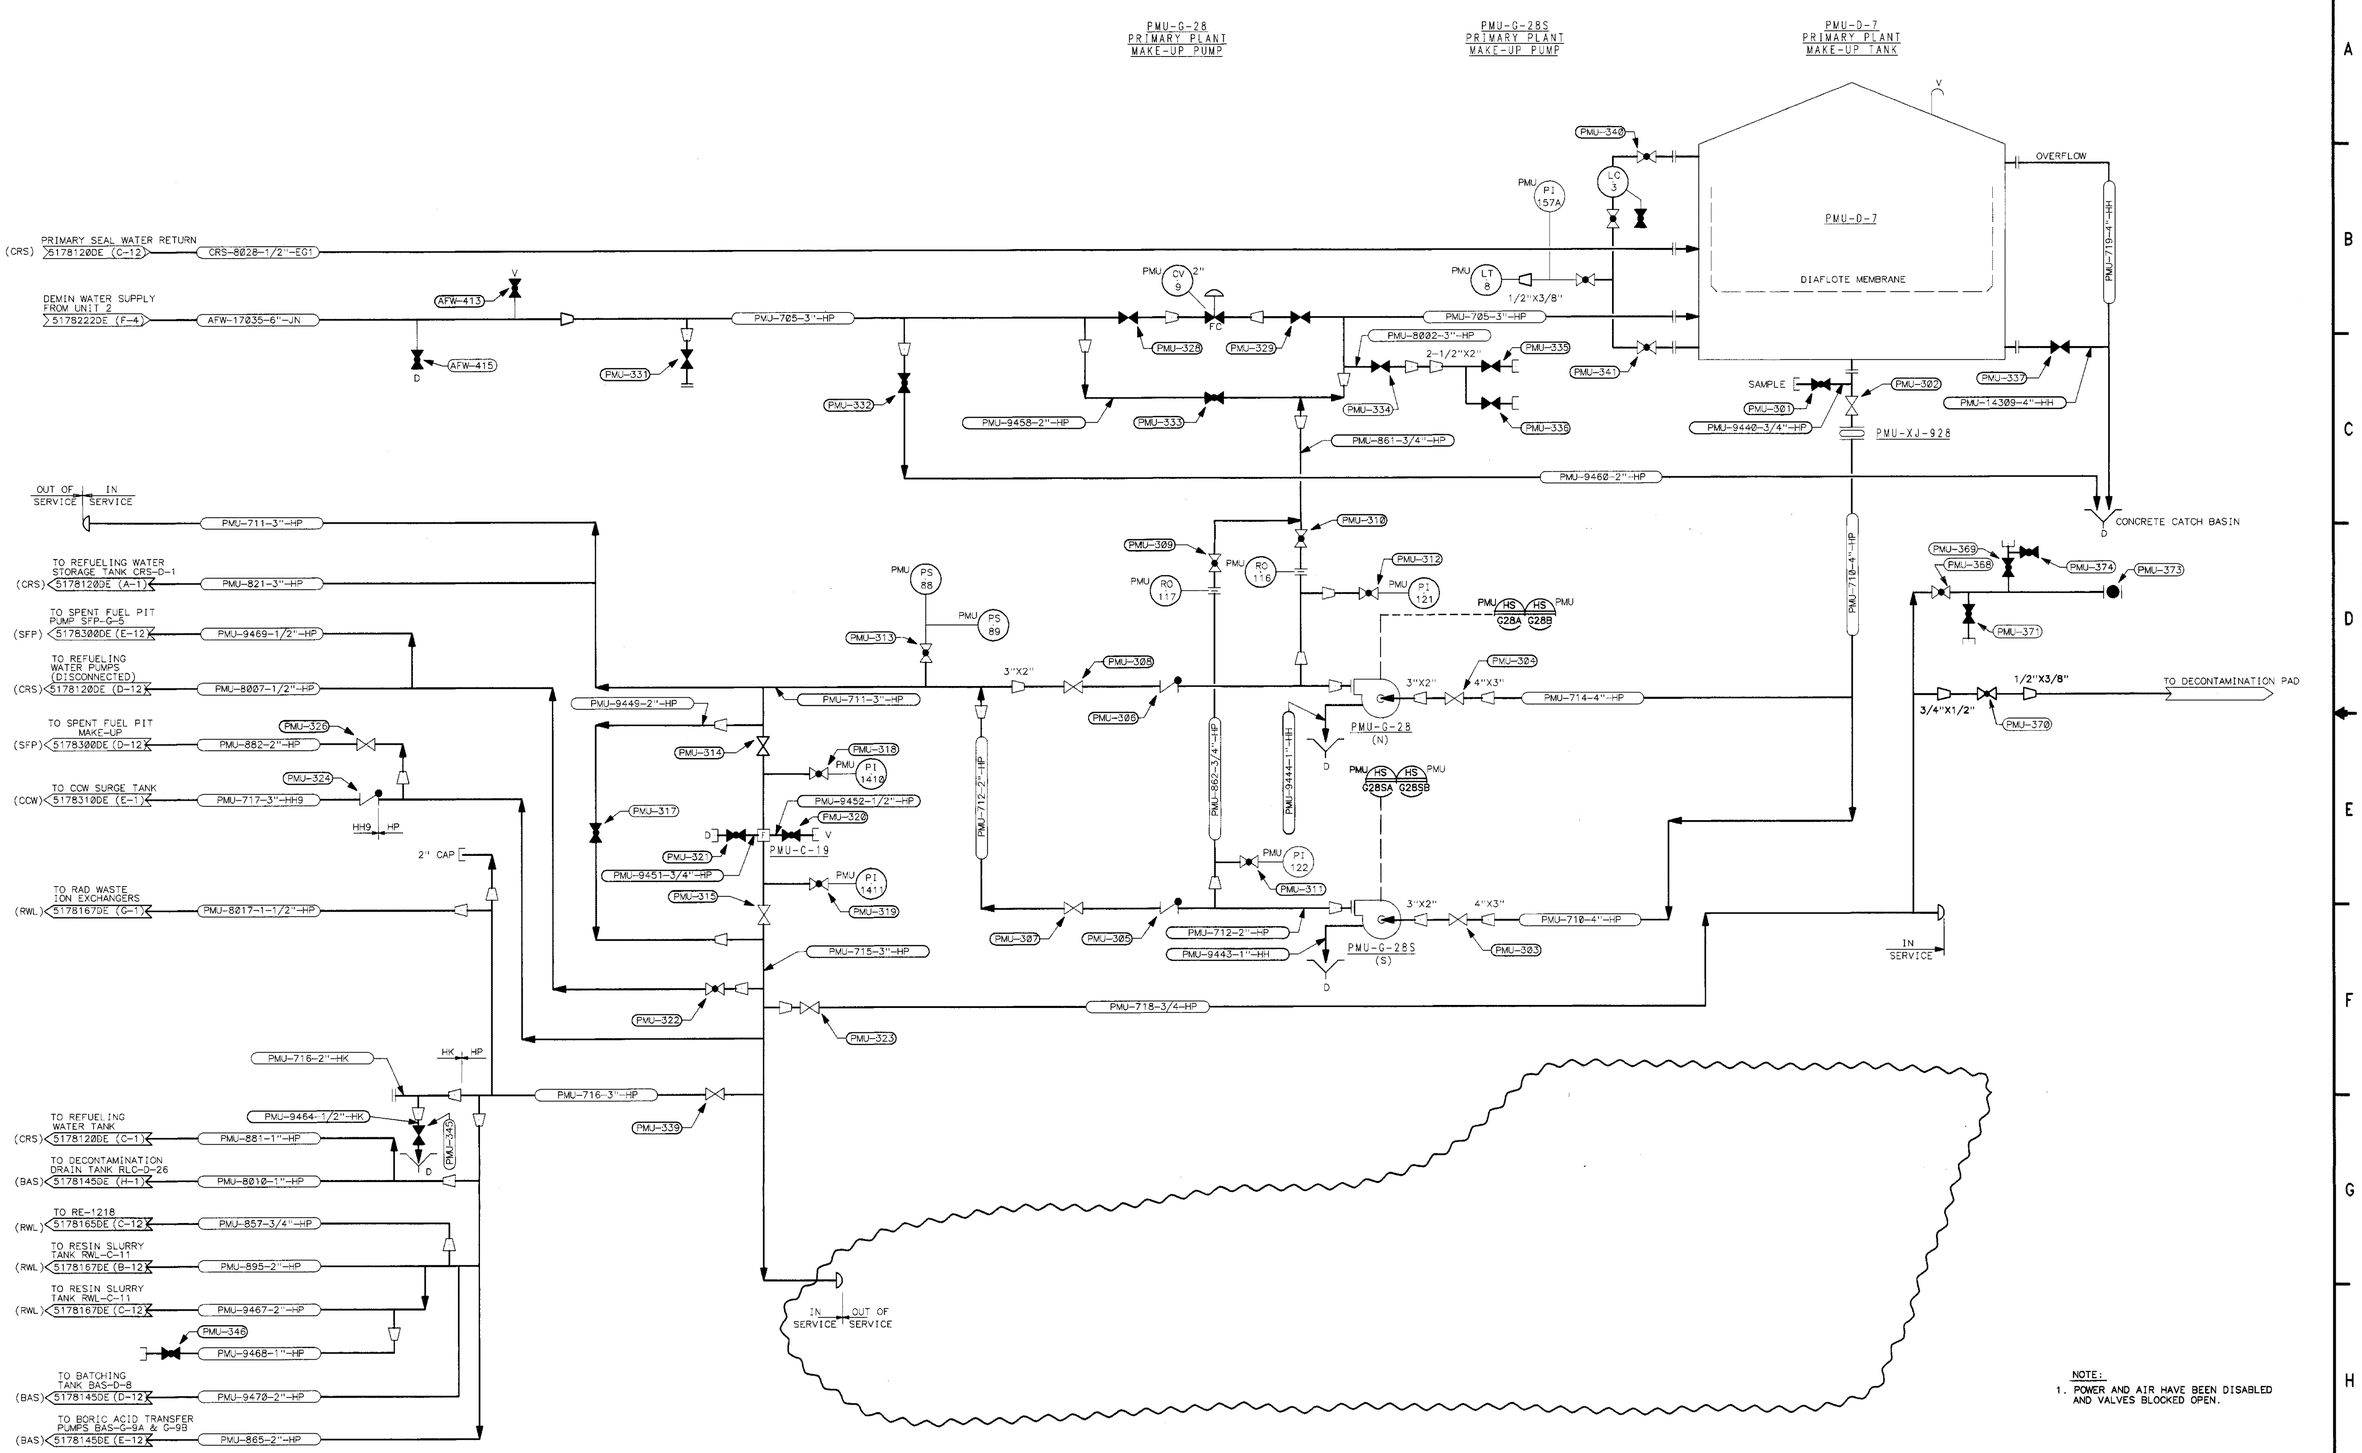

NOTE:
1. POWER AND AIR HAVE BEEN DISABLED AND VALVES BLOCKED OPEN.

DRAWING NUMBER	DESCRIPTION

NOTES

REFERENCES

RECEIVED CDM
NOV 20 2003
SITE FILE COPY

ENGINEERING CHANGE NOTICE
ECP 030801299-1 REV. 0
IF SUPERSEDING, ARE THE ORIGINAL ECP ASSESSMENTS
IMPACTED? ☐ YES ☐ NO
PREPARED BY (ORIGINATOR): Tom Brown DATE: 11/12/03
VERIFIED BY (CHECKER): Ray Armour DATE: 11/12/03
APPROVED BY (PE): DATE: 11/14/03
APPROVED BY: DATE:

ENGINEERING CHANGE (ECN) A21632

QC NSR UNIT 1

SAN ONOFRE NUCLEAR GENERATING STATION

DECOMMISSIONING
P & I DIAGRAM
PRIMARY PLANT
MAKE-UP WATER SYSTEM

SOUTHERN CALIFORNIA EDISON

Scale: NONE DRAWN BY: NGUYEN, L.

M.REVIEW DCMS STATUS = APRV NOVEMBER 12, 2003 10:08

ENGINEERING CHANGE (ECN) A21632 5178370DE REV 2

Site File Copy