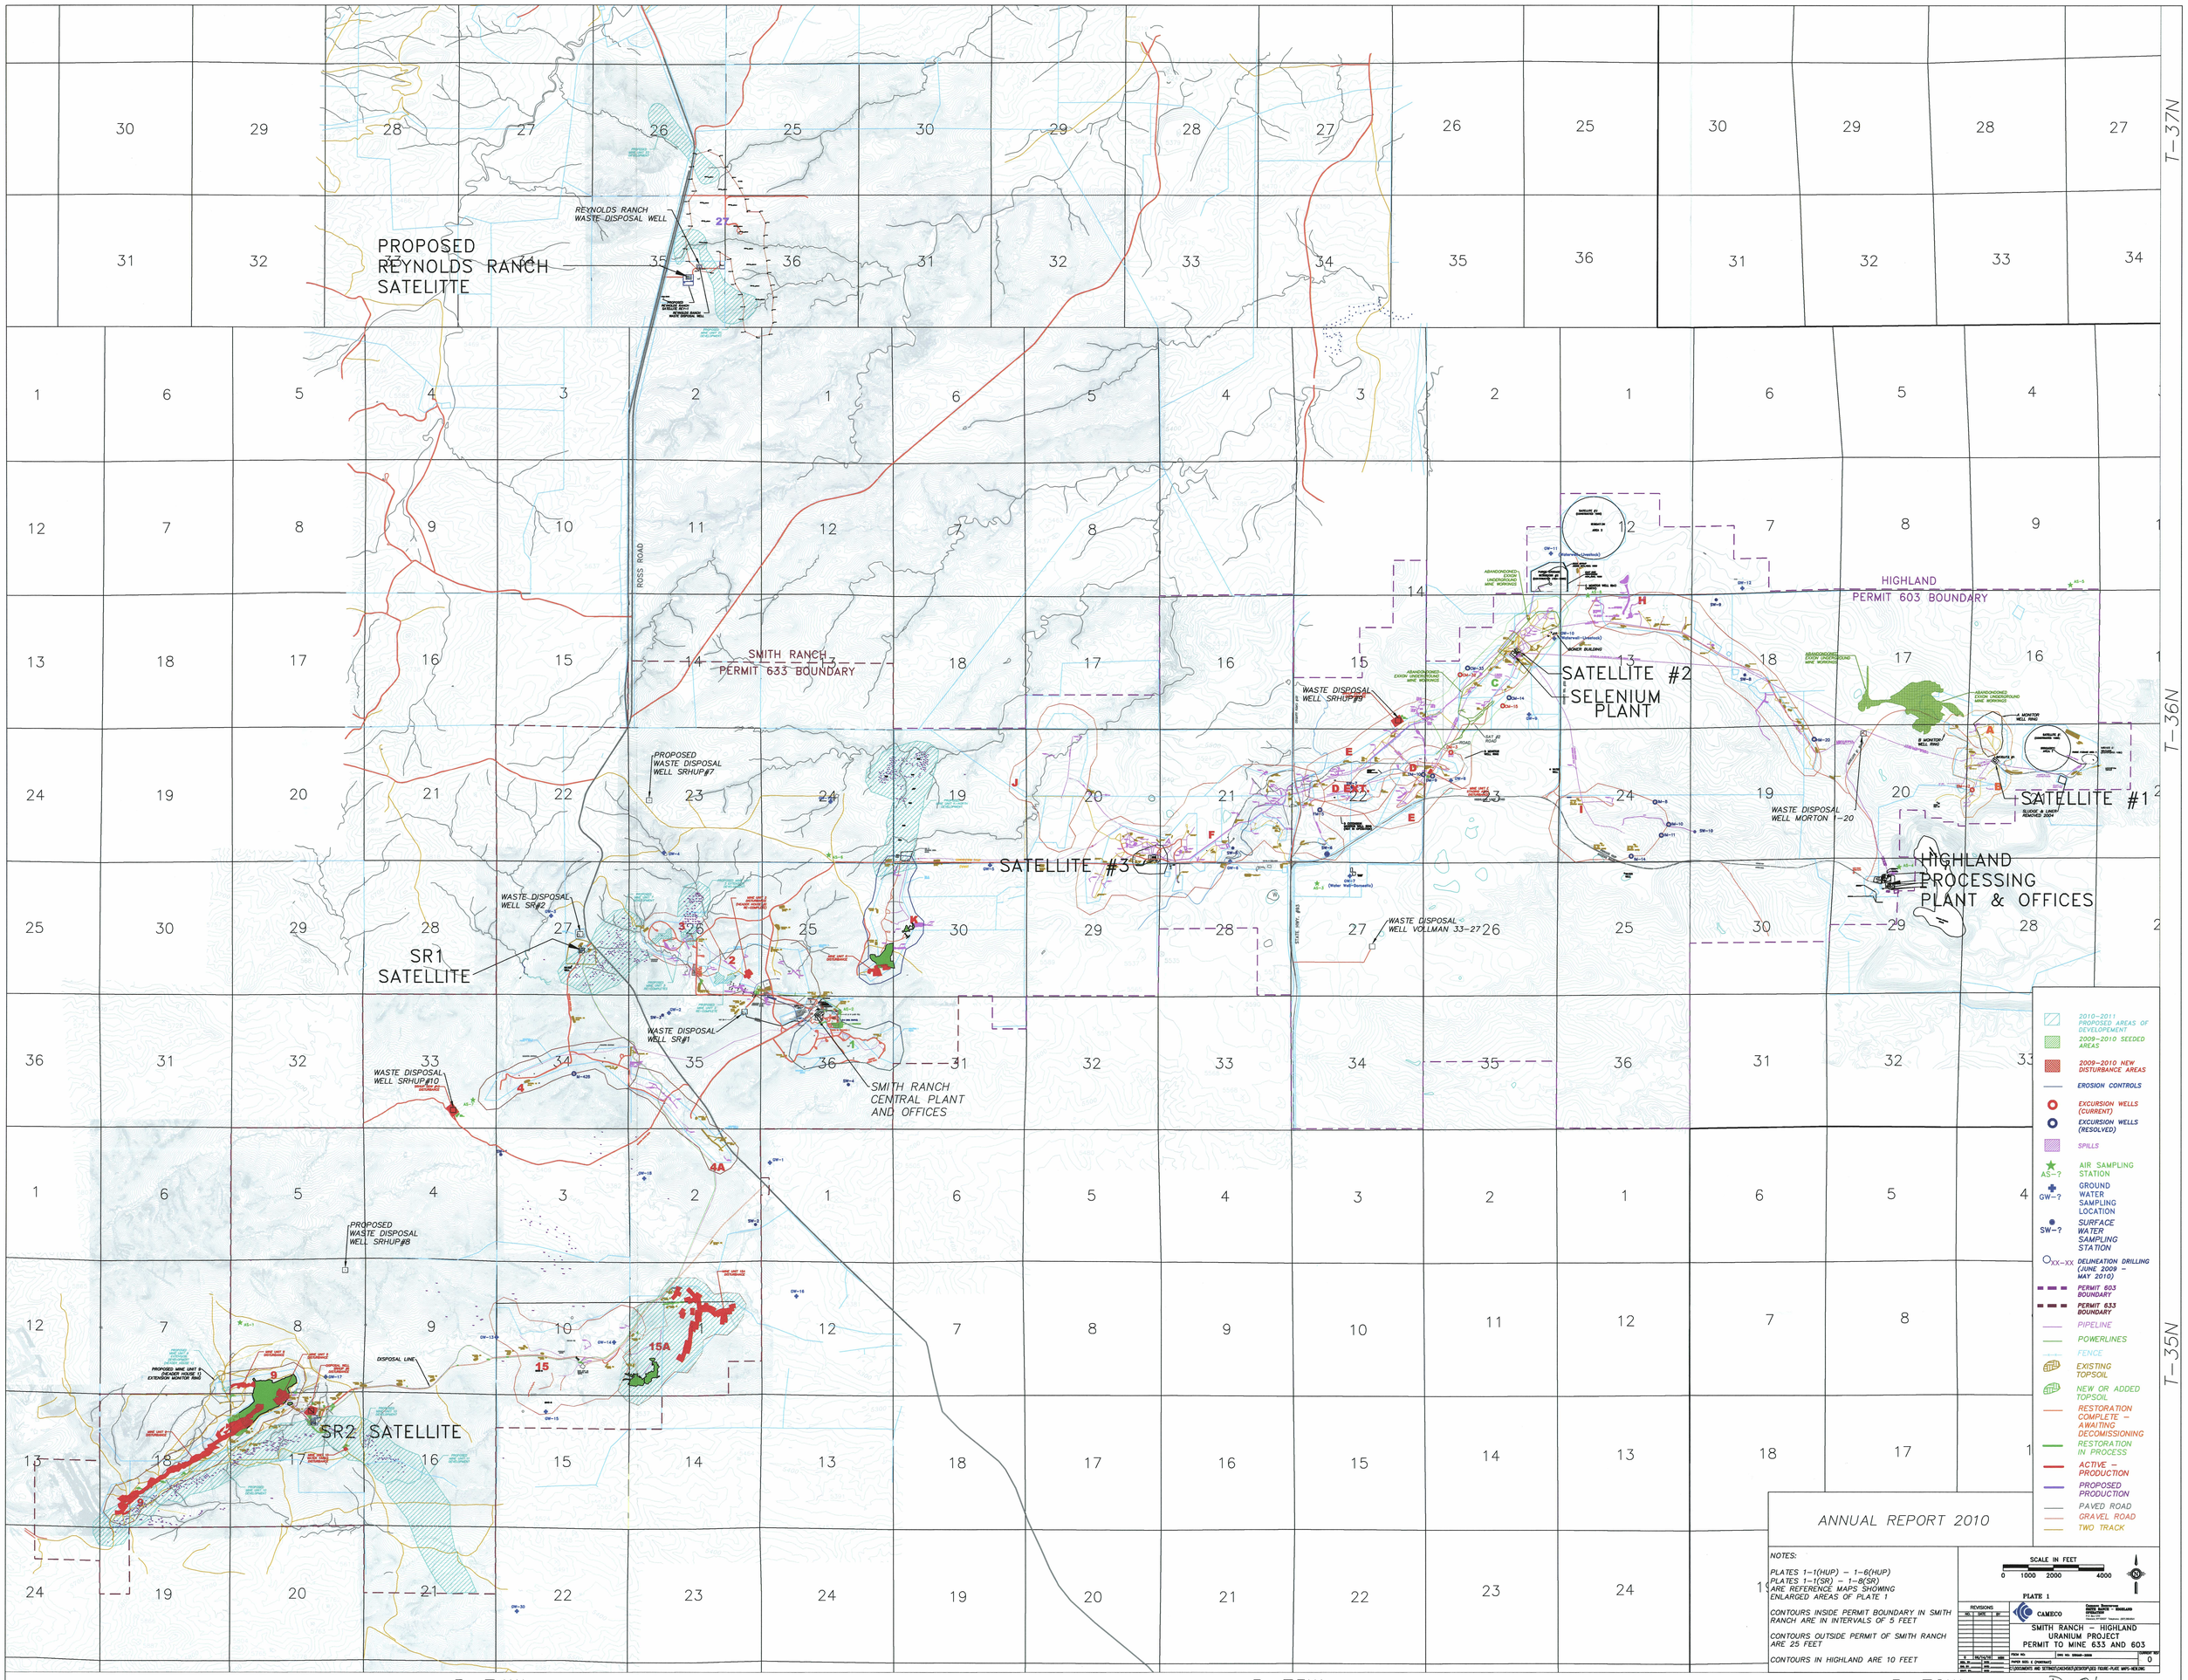
T-37N
T-36N
T-35N
R-74W
R-73W
R-72W
PROPOSED REYNOLDS RANCH SATELITTE
REYNOLDS RANCH WASTE DISPOSAL WELL
ROSS ROAD
SMITH RANCH PERMIT 633 BOUNDARY
HIGHLAND PERMIT 603 BOUNDARY
SATELLITE #2
SELENIUM PLANT
SATELLITE #1
SATELLITE #3
HIGHLAND PROCESSING PLANT & OFFICES
WASTE DISPOSAL WELL SRHUP#9
WASTE DISPOSAL WELL MORTON 1-20
WASTE DISPOSAL WELL VOLLMAN 33-27
PROPOSED WASTE DISPOSAL WELL SRHUP#7
WASTE DISPOSAL WELL SR#2
SR1 SATELLITE
WASTE DISPOSAL WELL SR#1
WASTE DISPOSAL WELL SRHUP#10
SMITH RANCH CENTRAL PLANT AND OFFICES
PROPOSED WASTE DISPOSAL WELL SRHUP#8
DISPOSAL LINE
SR2 SATELLITE
2010-2011 PROPOSED AREAS OF DEVELOPEMENT
2009-2010 SEEDED AREAS
2009-2010 NEW DISTURBANCE AREAS
EROSION CONTROLS
EXCURSION WELLS (CURRENT)
EXCURSION WELLS (RESOLVED)
SPILLS
AIR SAMPLING STATION
GROUND WATER SAMPLING LOCATION
SURFACE WATER SAMPLING STATION
DELINEATION DRILLING (JUNE 2009 - MAY 2010)
PERMIT 603 BOUNDARY
PERMIT 633 BOUNDARY
PIPELINE
POWERLINES
FENCE
EXISTING TOPSOIL
NEW OR ADDED TOPSOIL
RESTORATION COMPLETE - AWAITING DECOMISSIONING
RESTORATION IN PROCESS
ACTIVE - PRODUCTION
PROPOSED PRODUCTION
PAVED ROAD
GRAVEL ROAD
TWO TRACK
ANNUAL REPORT 2010
NOTES:
PLATES 1-1(HUP) - 1-6(HUP)
PLATES 1-1(SR) - 1-8(SR)
ARE REFERENCE MAPS SHOWING ENLARGED AREAS OF PLATE 1
CONTOURS INSIDE PERMIT BOUNDARY IN SMITH RANCH ARE IN INTERVALS OF 5 FEET
CONTOURS OUTSIDE PERMIT OF SMITH RANCH ARE 25 FEET
CONTOURS IN HIGHLAND ARE 10 FEET
SCALE IN FEET
0 1000 2000 4000
PLATE 1
REVISIONS
CAMECO
SMITH RANCH - HIGHLAND URANIUM PROJECT
PERMIT TO MINE 633 AND 603
D-01