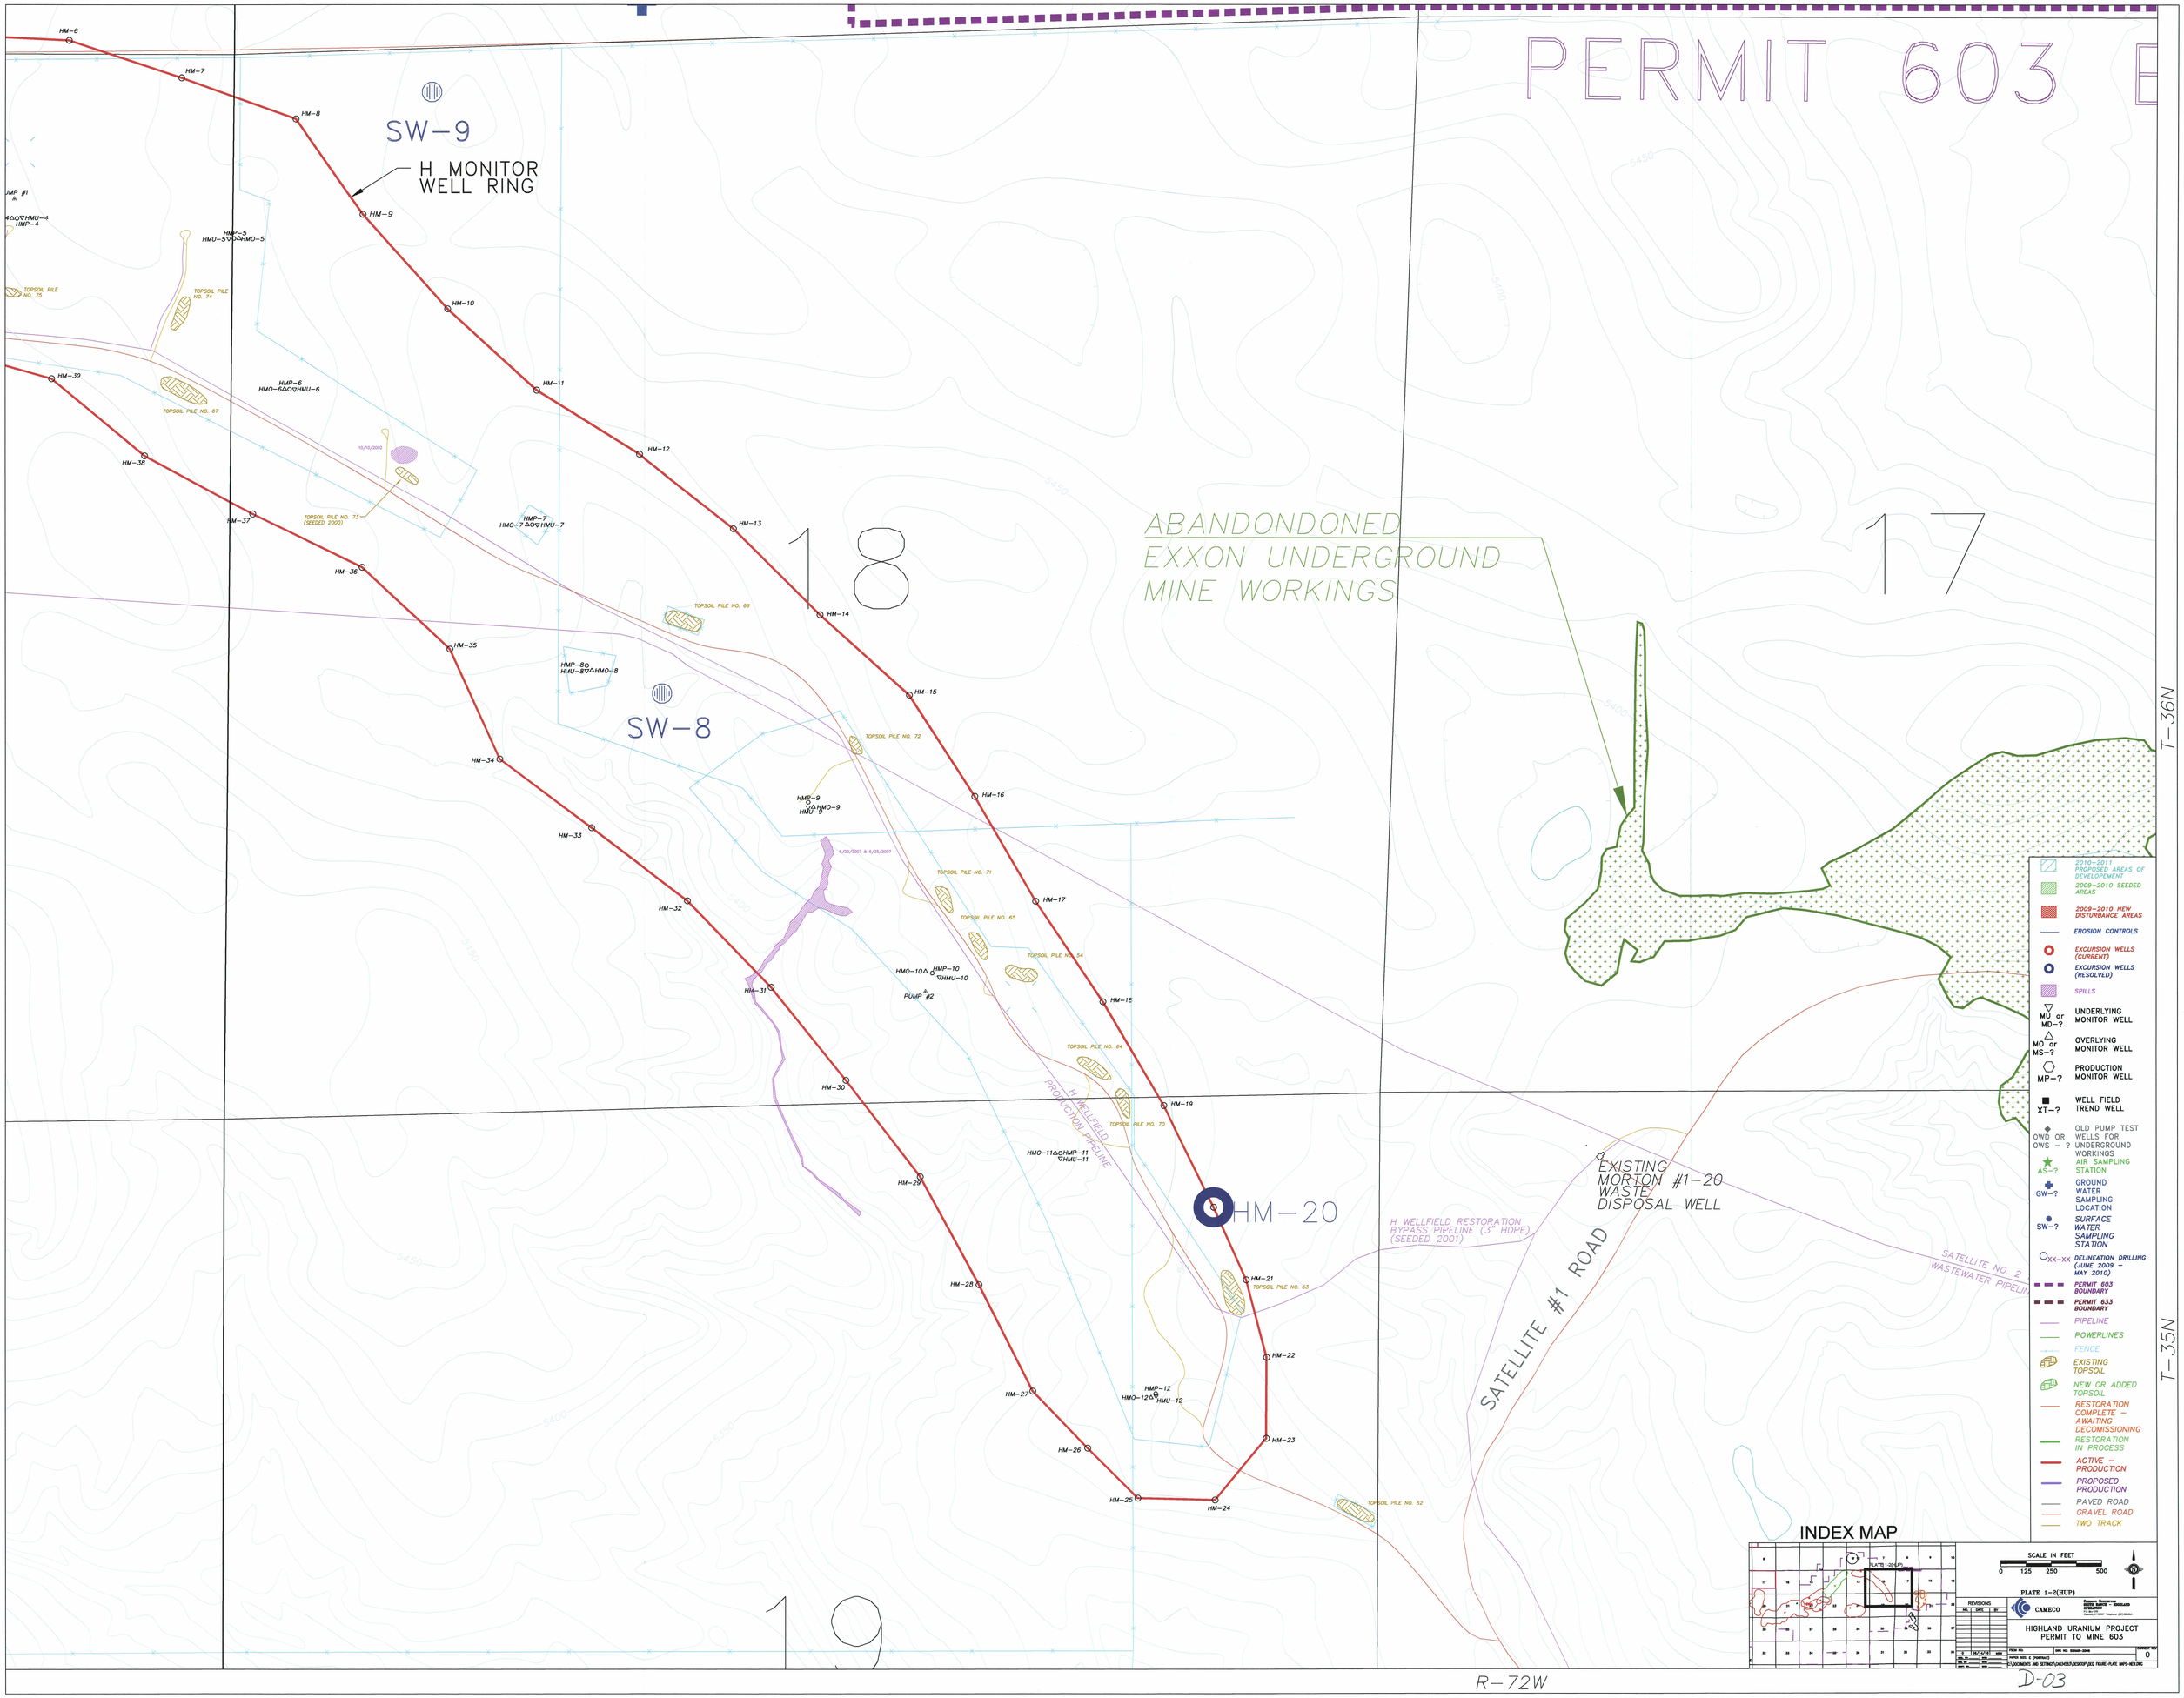
PERMIT 603 E
SW-9
H MONITOR WELL RING
SW-8
HM-20
18
17
19
ABANDONDONED EXXON UNDERGROUND MINE WORKINGS
EXISTING MORTON #1-20 WASTE DISPOSAL WELL
SATELLITE #1 ROAD
H WELLFIELD RESTORATION BYPASS PIPELINE (3" HDPE) (SEEDED 2001)
H WELLFIELD PRODUCTION PIPELINE
SATELLITE NO. 2 WASTEWATER PIPELINE
T-36N
T-35N
R-72W
2010-2011 PROPOSED AREAS OF DEVELOPEMENT
2009-2010 SEEDED AREAS
2009-2010 NEW DISTURBANCE AREAS
EROSION CONTROLS
EXCURSION WELLS (CURRENT)
EXCURSION WELLS (RESOLVED)
SPILLS
MU or MD-? UNDERLYING MONITOR WELL
MO or MS-? OVERLYING MONITOR WELL
MP-? PRODUCTION MONITOR WELL
XT-? WELL FIELD TREND WELL
OWD OR OWS - ? OLD PUMP TEST WELLS FOR UNDERGROUND WORKINGS
AS-? AIR SAMPLING STATION
GW-? GROUND WATER SAMPLING LOCATION
SW-? SURFACE WATER SAMPLING STATION
XX-XX DELINEATION DRILLING (JUNE 2009 - MAY 2010)
PERMIT 603 BOUNDARY
PERMIT 633 BOUNDARY
PIPELINE
POWERLINES
FENCE
EXISTING TOPSOIL
NEW OR ADDED TOPSOIL
RESTORATION COMPLETE - AWAITING DECOMISSIONING
RESTORATION IN PROCESS
ACTIVE - PRODUCTION
PROPOSED PRODUCTION
PAVED ROAD
GRAVEL ROAD
TWO TRACK
INDEX MAP
SCALE IN FEET
0 125 250 500
PLATE 1-2(HUP)
CAMECO
HIGHLAND URANIUM PROJECT
PERMIT TO MINE 603
D-03