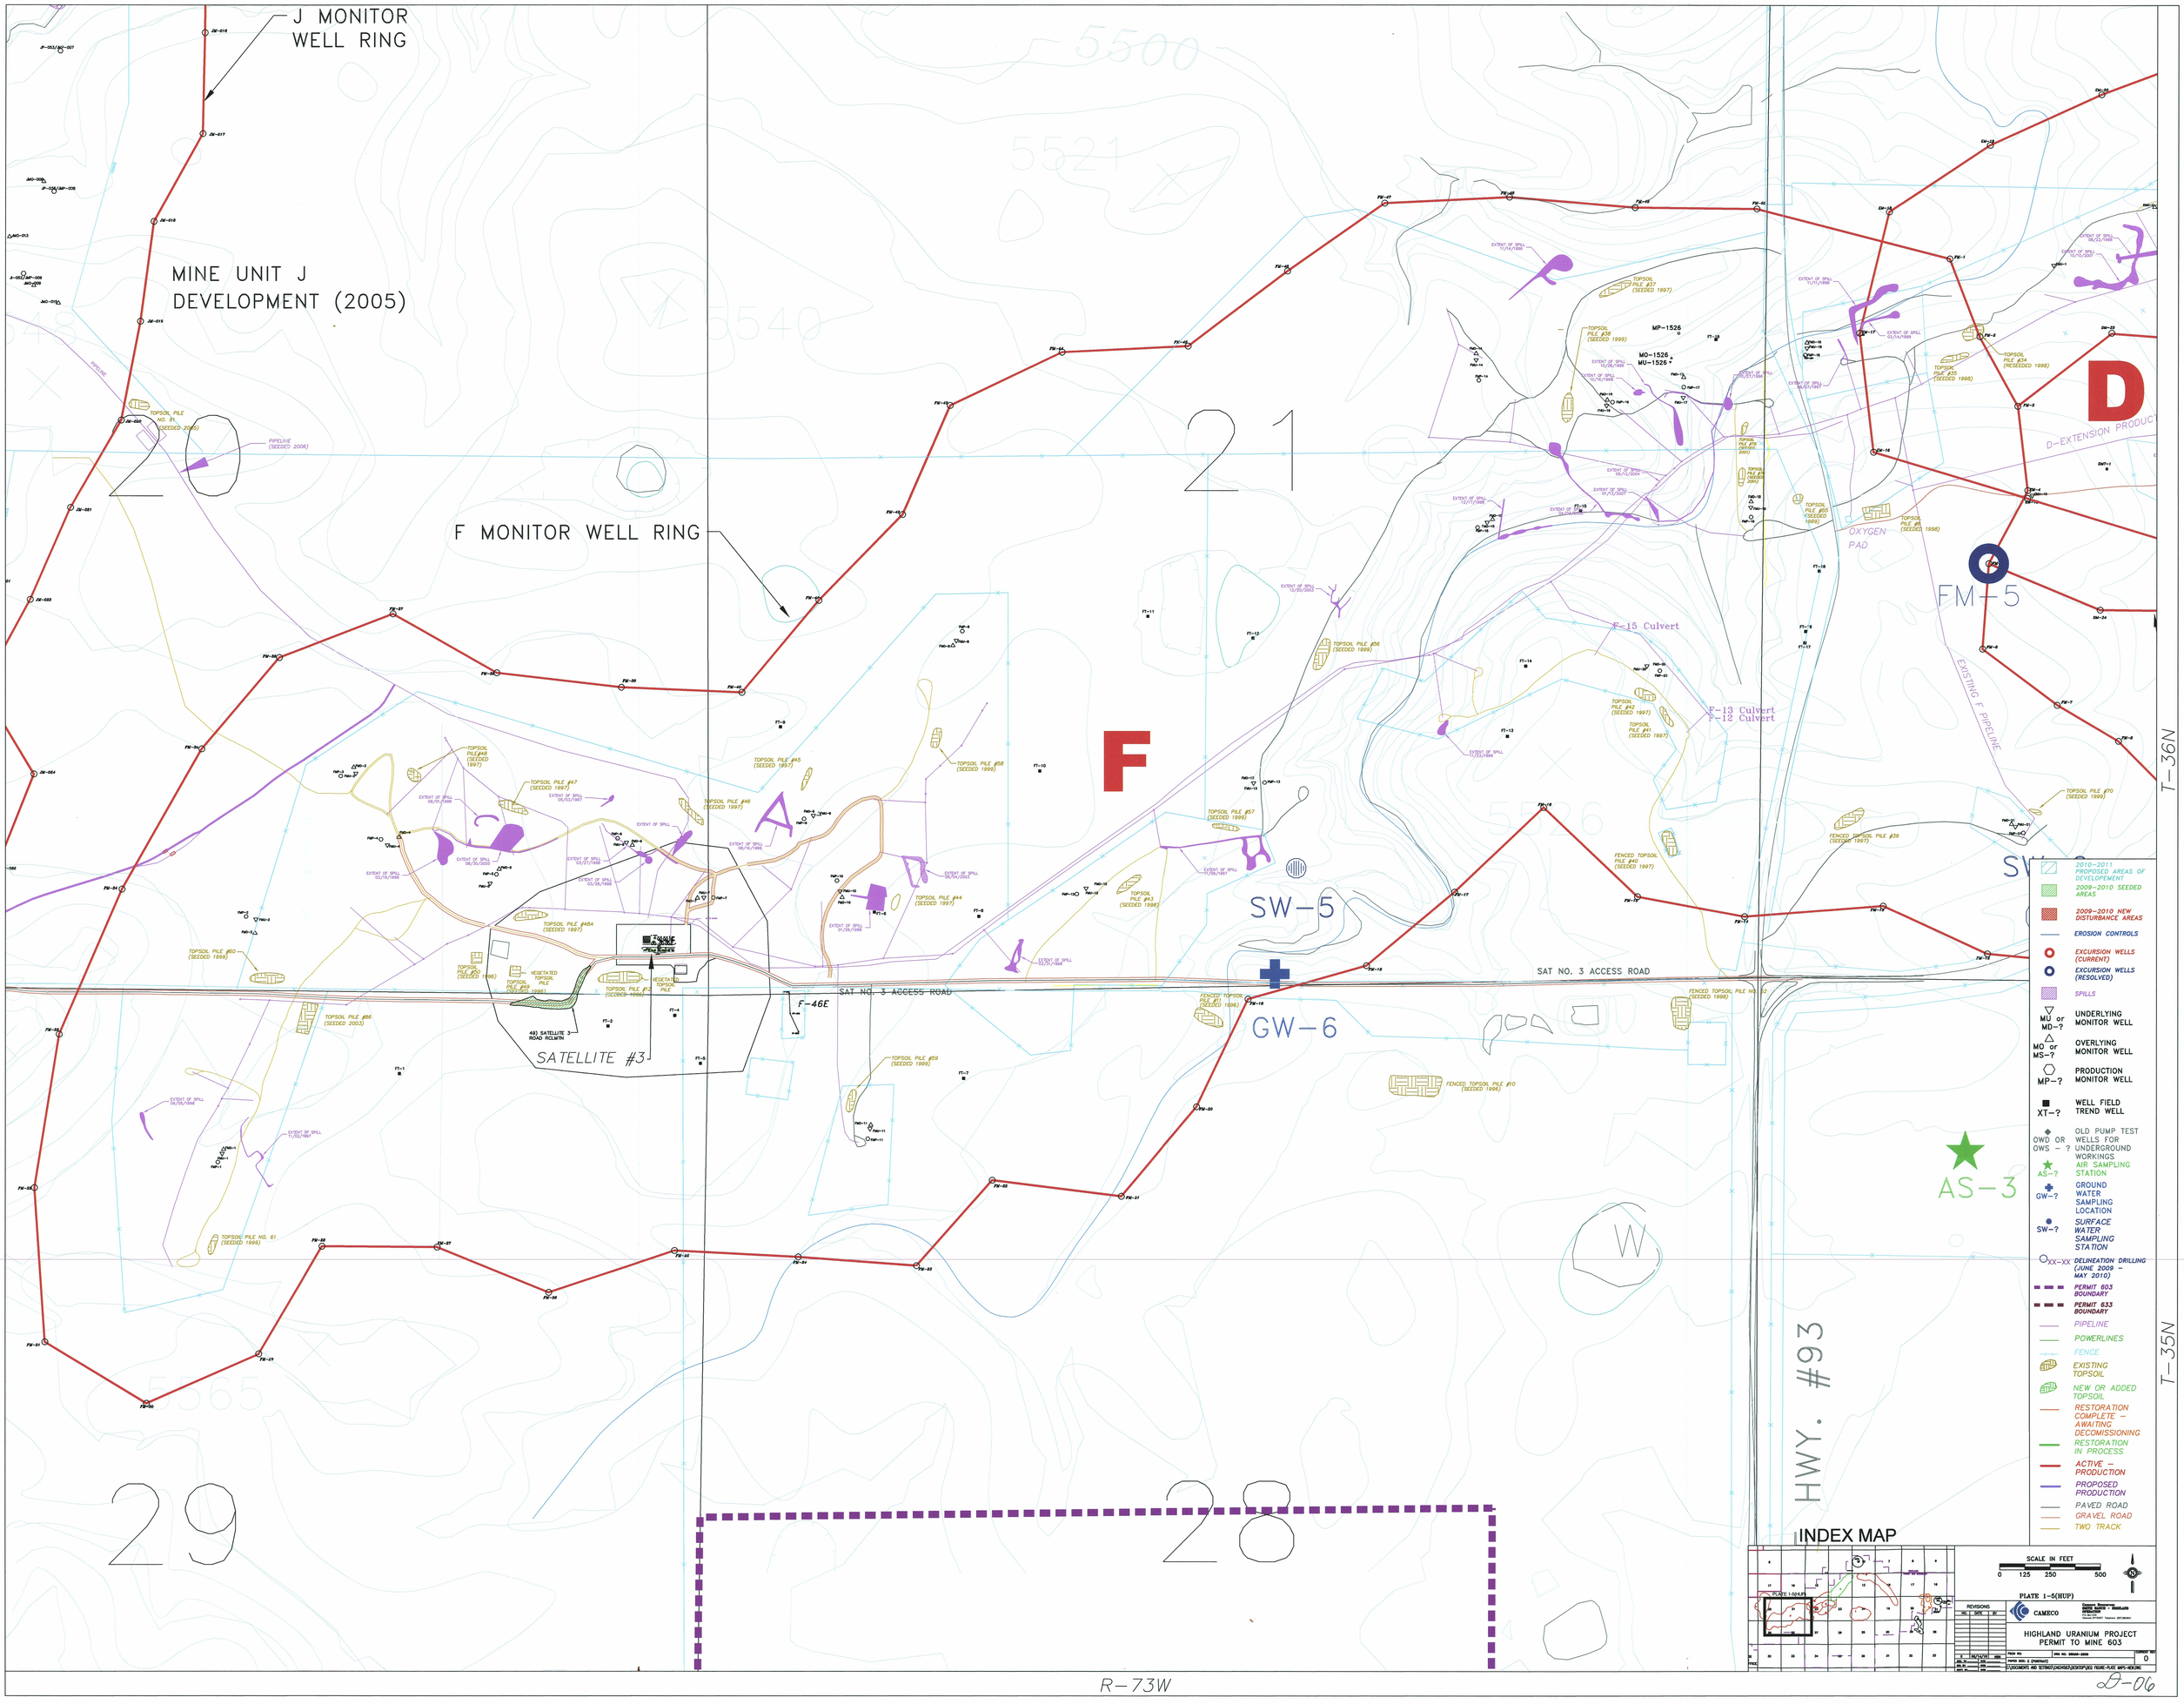

J MONITOR WELL RING
MINE UNIT J DEVELOPMENT (2005)
F MONITOR WELL RING
20
21
29
28
F
D
SW-5
GW-6
FM-5
AS-3
SATELLITE #3
SAT NO. 3 ACCESS ROAD
F-46E
F-15 Culvert
F-13 Culvert
F-12 Culvert
OXYGEN PAD
D-EXTENSION PRODUCT
EXISTING F PIPELINE
HWY. #93
T-36N
T-35N
R-73W
INDEX MAP
2010-2011 PROPOSED AREAS OF DEVELOPEMENT
2009-2010 SEEDED AREAS
2009-2010 NEW DISTURBANCE AREAS
EROSION CONTROLS
EXCURSION WELLS (CURRENT)
EXCURSION WELLS (RESOLVED)
SPILLS
MU or MD-? UNDERLYING MONITOR WELL
MO or MS-? OVERLYING MONITOR WELL
MP-? PRODUCTION MONITOR WELL
XT-? WELL FIELD TREND WELL
OWD OR OWS - ? OLD PUMP TEST WELLS FOR UNDERGROUND WORKINGS
AS-? AIR SAMPLING STATION
GW-? GROUND WATER SAMPLING LOCATION
SW-? SURFACE WATER SAMPLING STATION
XX-XX DELINEATION DRILLING (JUNE 2009 - MAY 2010)
PERMIT 603 BOUNDARY
PERMIT 633 BOUNDARY
PIPELINE
POWERLINES
FENCE
EXISTING TOPSOIL
NEW OR ADDED TOPSOIL
RESTORATION COMPLETE - AWAITING DECOMISSIONING
RESTORATION IN PROCESS
ACTIVE - PRODUCTION
PROPOSED PRODUCTION
PAVED ROAD
GRAVEL ROAD
TWO TRACK
SCALE IN FEET
0 125 250 500
PLATE 1-5(HUP)
CAMECO
HIGHLAND URANIUM PROJECT
PERMIT TO MINE 603
D-06