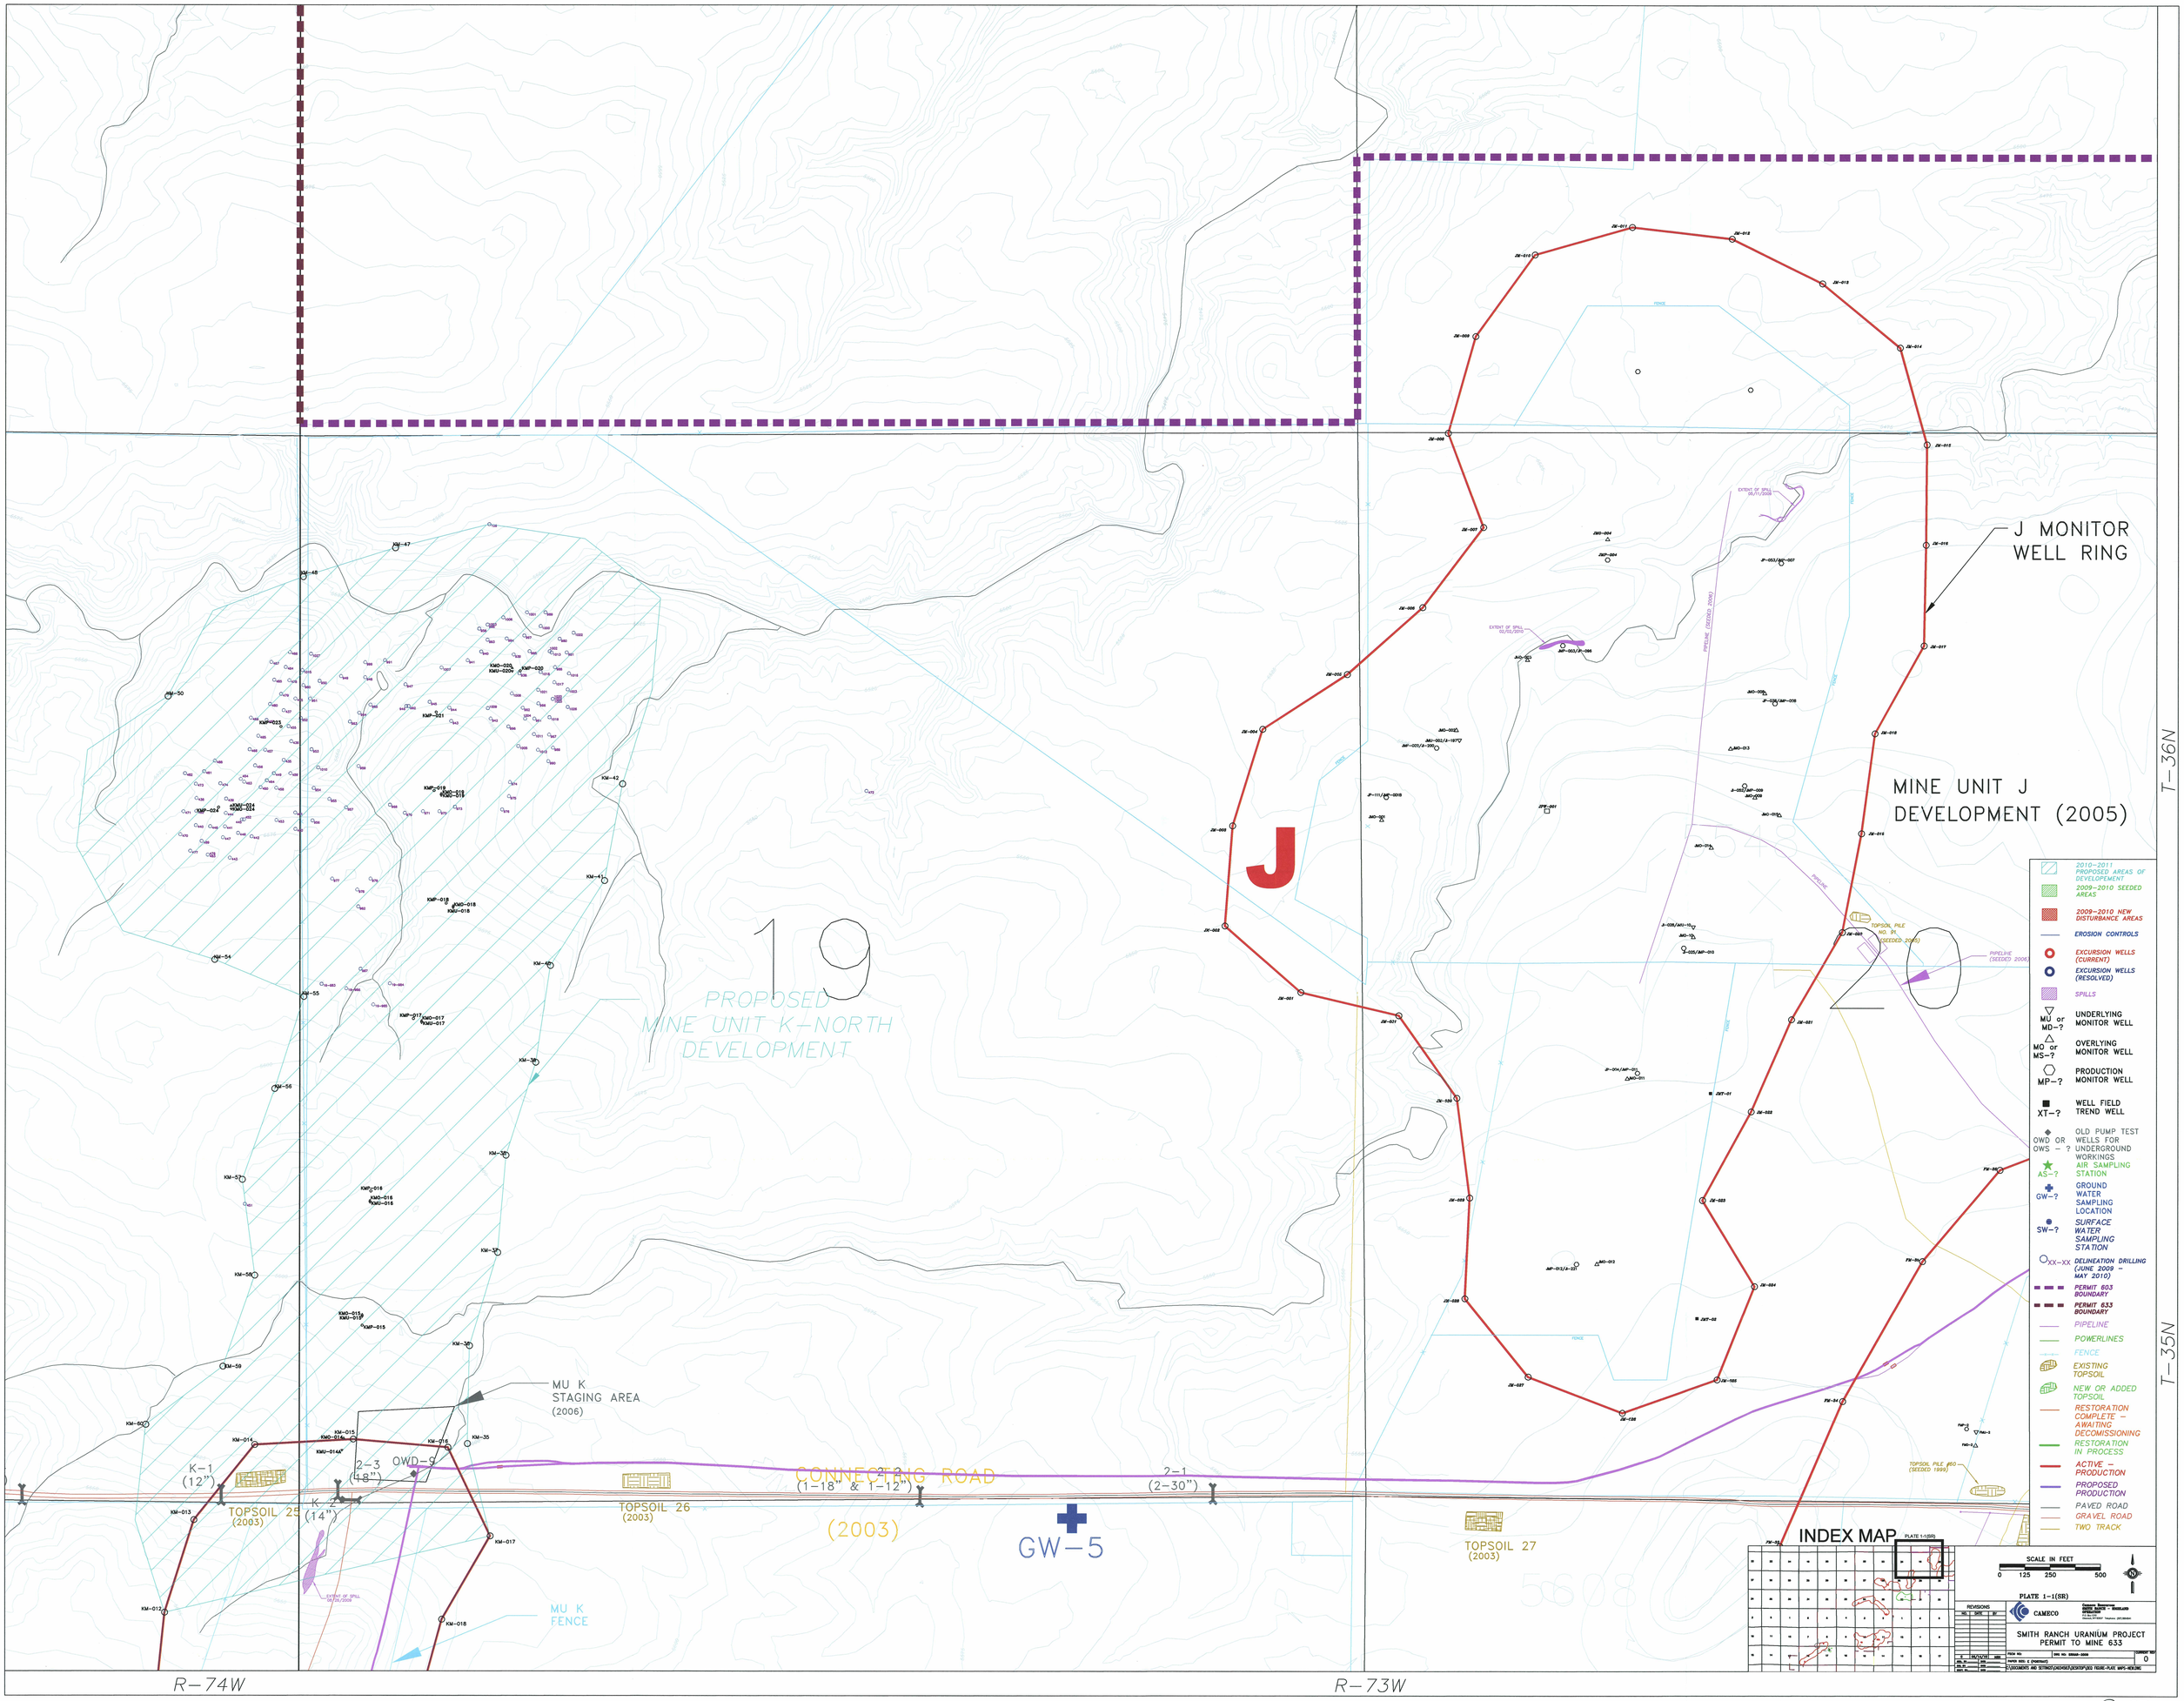
J MONITOR WELL RING
MINE UNIT J DEVELOPMENT (2005)
J
19
PROPOSED MINE UNIT K-NORTH DEVELOPMENT
MU K STAGING AREA (2006)
CONNECTING ROAD (2003)
(1-18" & 1-12")
2-1 (2-30")
2-3 (18")
K-1 (12")
K-2 (14")
OWD-9
TOPSOIL 25 (2003)
TOPSOIL 26 (2003)
TOPSOIL 27 (2003)
GW-5
MU K FENCE
T-36N
T-35N
R-74W
R-73W
INDEX MAP
SCALE IN FEET
0 125 250 500
PLATE 1-1(SR)
CAMECO
SMITH RANCH URANIUM PROJECT
PERMIT TO MINE 633
2010-2011 PROPOSED AREAS OF DEVELOPEMENT
2009-2010 SEEDED AREAS
2009-2010 NEW DISTURBANCE AREAS
EROSION CONTROLS
EXCURSION WELLS (CURRENT)
EXCURSION WELLS (RESOLVED)
SPILLS
MU or MD-? UNDERLYING MONITOR WELL
MO or MS-? OVERLYING MONITOR WELL
MP-? PRODUCTION MONITOR WELL
XT-? WELL FIELD TREND WELL
OWD OR OWS - ? OLD PUMP TEST WELLS FOR UNDERGROUND WORKINGS
AS-? AIR SAMPLING STATION
GW-? GROUND WATER SAMPLING LOCATION
SW-? SURFACE WATER SAMPLING STATION
XX-XX DELINEATION DRILLING (JUNE 2009 - MAY 2010)
PERMIT 603 BOUNDARY
PERMIT 633 BOUNDARY
PIPELINE
POWERLINES
FENCE
EXISTING TOPSOIL
NEW OR ADDED TOPSOIL
RESTORATION COMPLETE - AWAITING DECOMISSIONING
RESTORATION IN PROCESS
ACTIVE - PRODUCTION
PROPOSED PRODUCTION
PAVED ROAD
GRAVEL ROAD
TWO TRACK