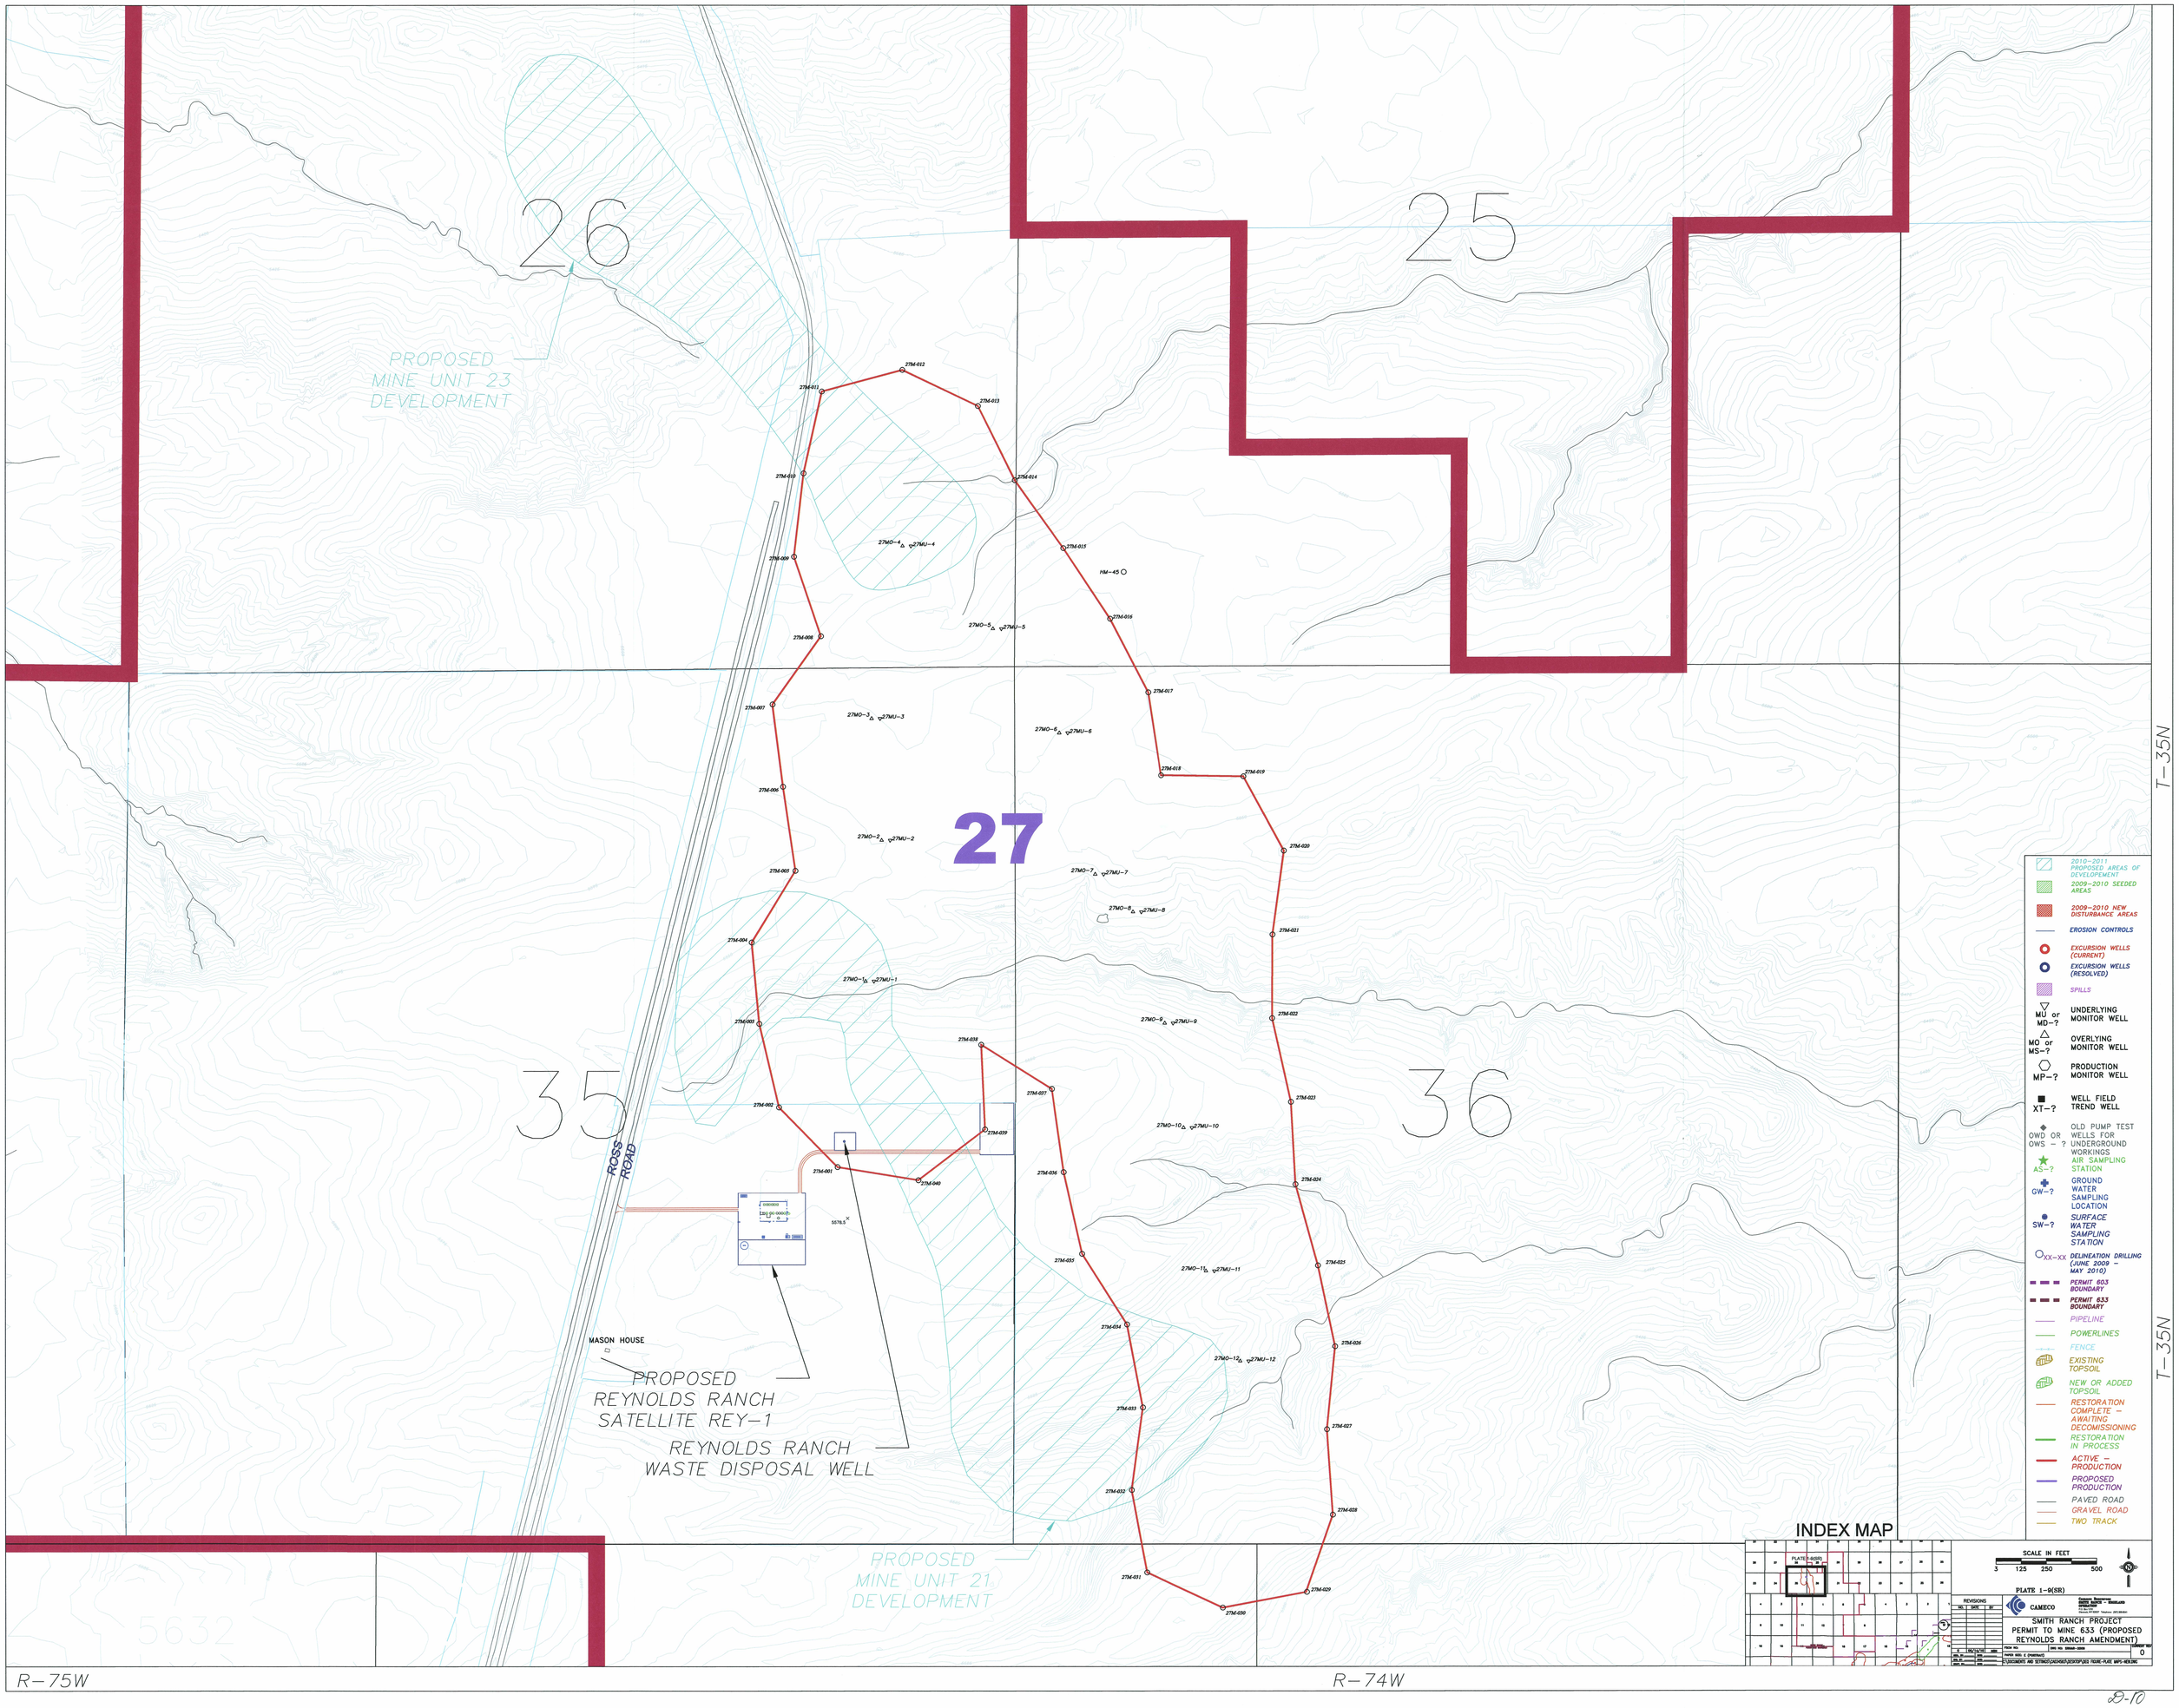

26
25
27
35
36
PROPOSED MINE UNIT 23 DEVELOPMENT
PROPOSED REYNOLDS RANCH SATELLITE REY-1
REYNOLDS RANCH WASTE DISPOSAL WELL
PROPOSED MINE UNIT 21 DEVELOPMENT
MASON HOUSE
ROSS ROAD
T-35N
T-35N
R-75W
R-74W
5632
INDEX MAP
SCALE IN FEET
3 125 250 500
PLATE 1-9(SR)
CAMECO
SMITH RANCH PROJECT
PERMIT TO MINE 633 (PROPOSED REYNOLDS RANCH AMENDMENT)
2010-2011 PROPOSED AREAS OF DEVELOPEMENT
2009-2010 SEEDED AREAS
2009-2010 NEW DISTURBANCE AREAS
EROSION CONTROLS
EXCURSION WELLS (CURRENT)
EXCURSION WELLS (RESOLVED)
SPILLS
MU or MD-? UNDERLYING MONITOR WELL
MO or MS-? OVERLYING MONITOR WELL
MP-? PRODUCTION MONITOR WELL
XT-? WELL FIELD TREND WELL
OWD OR OWS - ? OLD PUMP TEST WELLS FOR UNDERGROUND WORKINGS
AS-? AIR SAMPLING STATION
GW-? GROUND WATER SAMPLING LOCATION
SW-? SURFACE WATER SAMPLING STATION
XX-XX DELINEATION DRILLING (JUNE 2009 - MAY 2010)
PERMIT 603 BOUNDARY
PERMIT 633 BOUNDARY
PIPELINE
POWERLINES
FENCE
EXISTING TOPSOIL
NEW OR ADDED TOPSOIL
RESTORATION COMPLETE - AWAITING DECOMISSIONING
RESTORATION IN PROCESS
ACTIVE - PRODUCTION
PROPOSED PRODUCTION
PAVED ROAD
GRAVEL ROAD
TWO TRACK

D-10