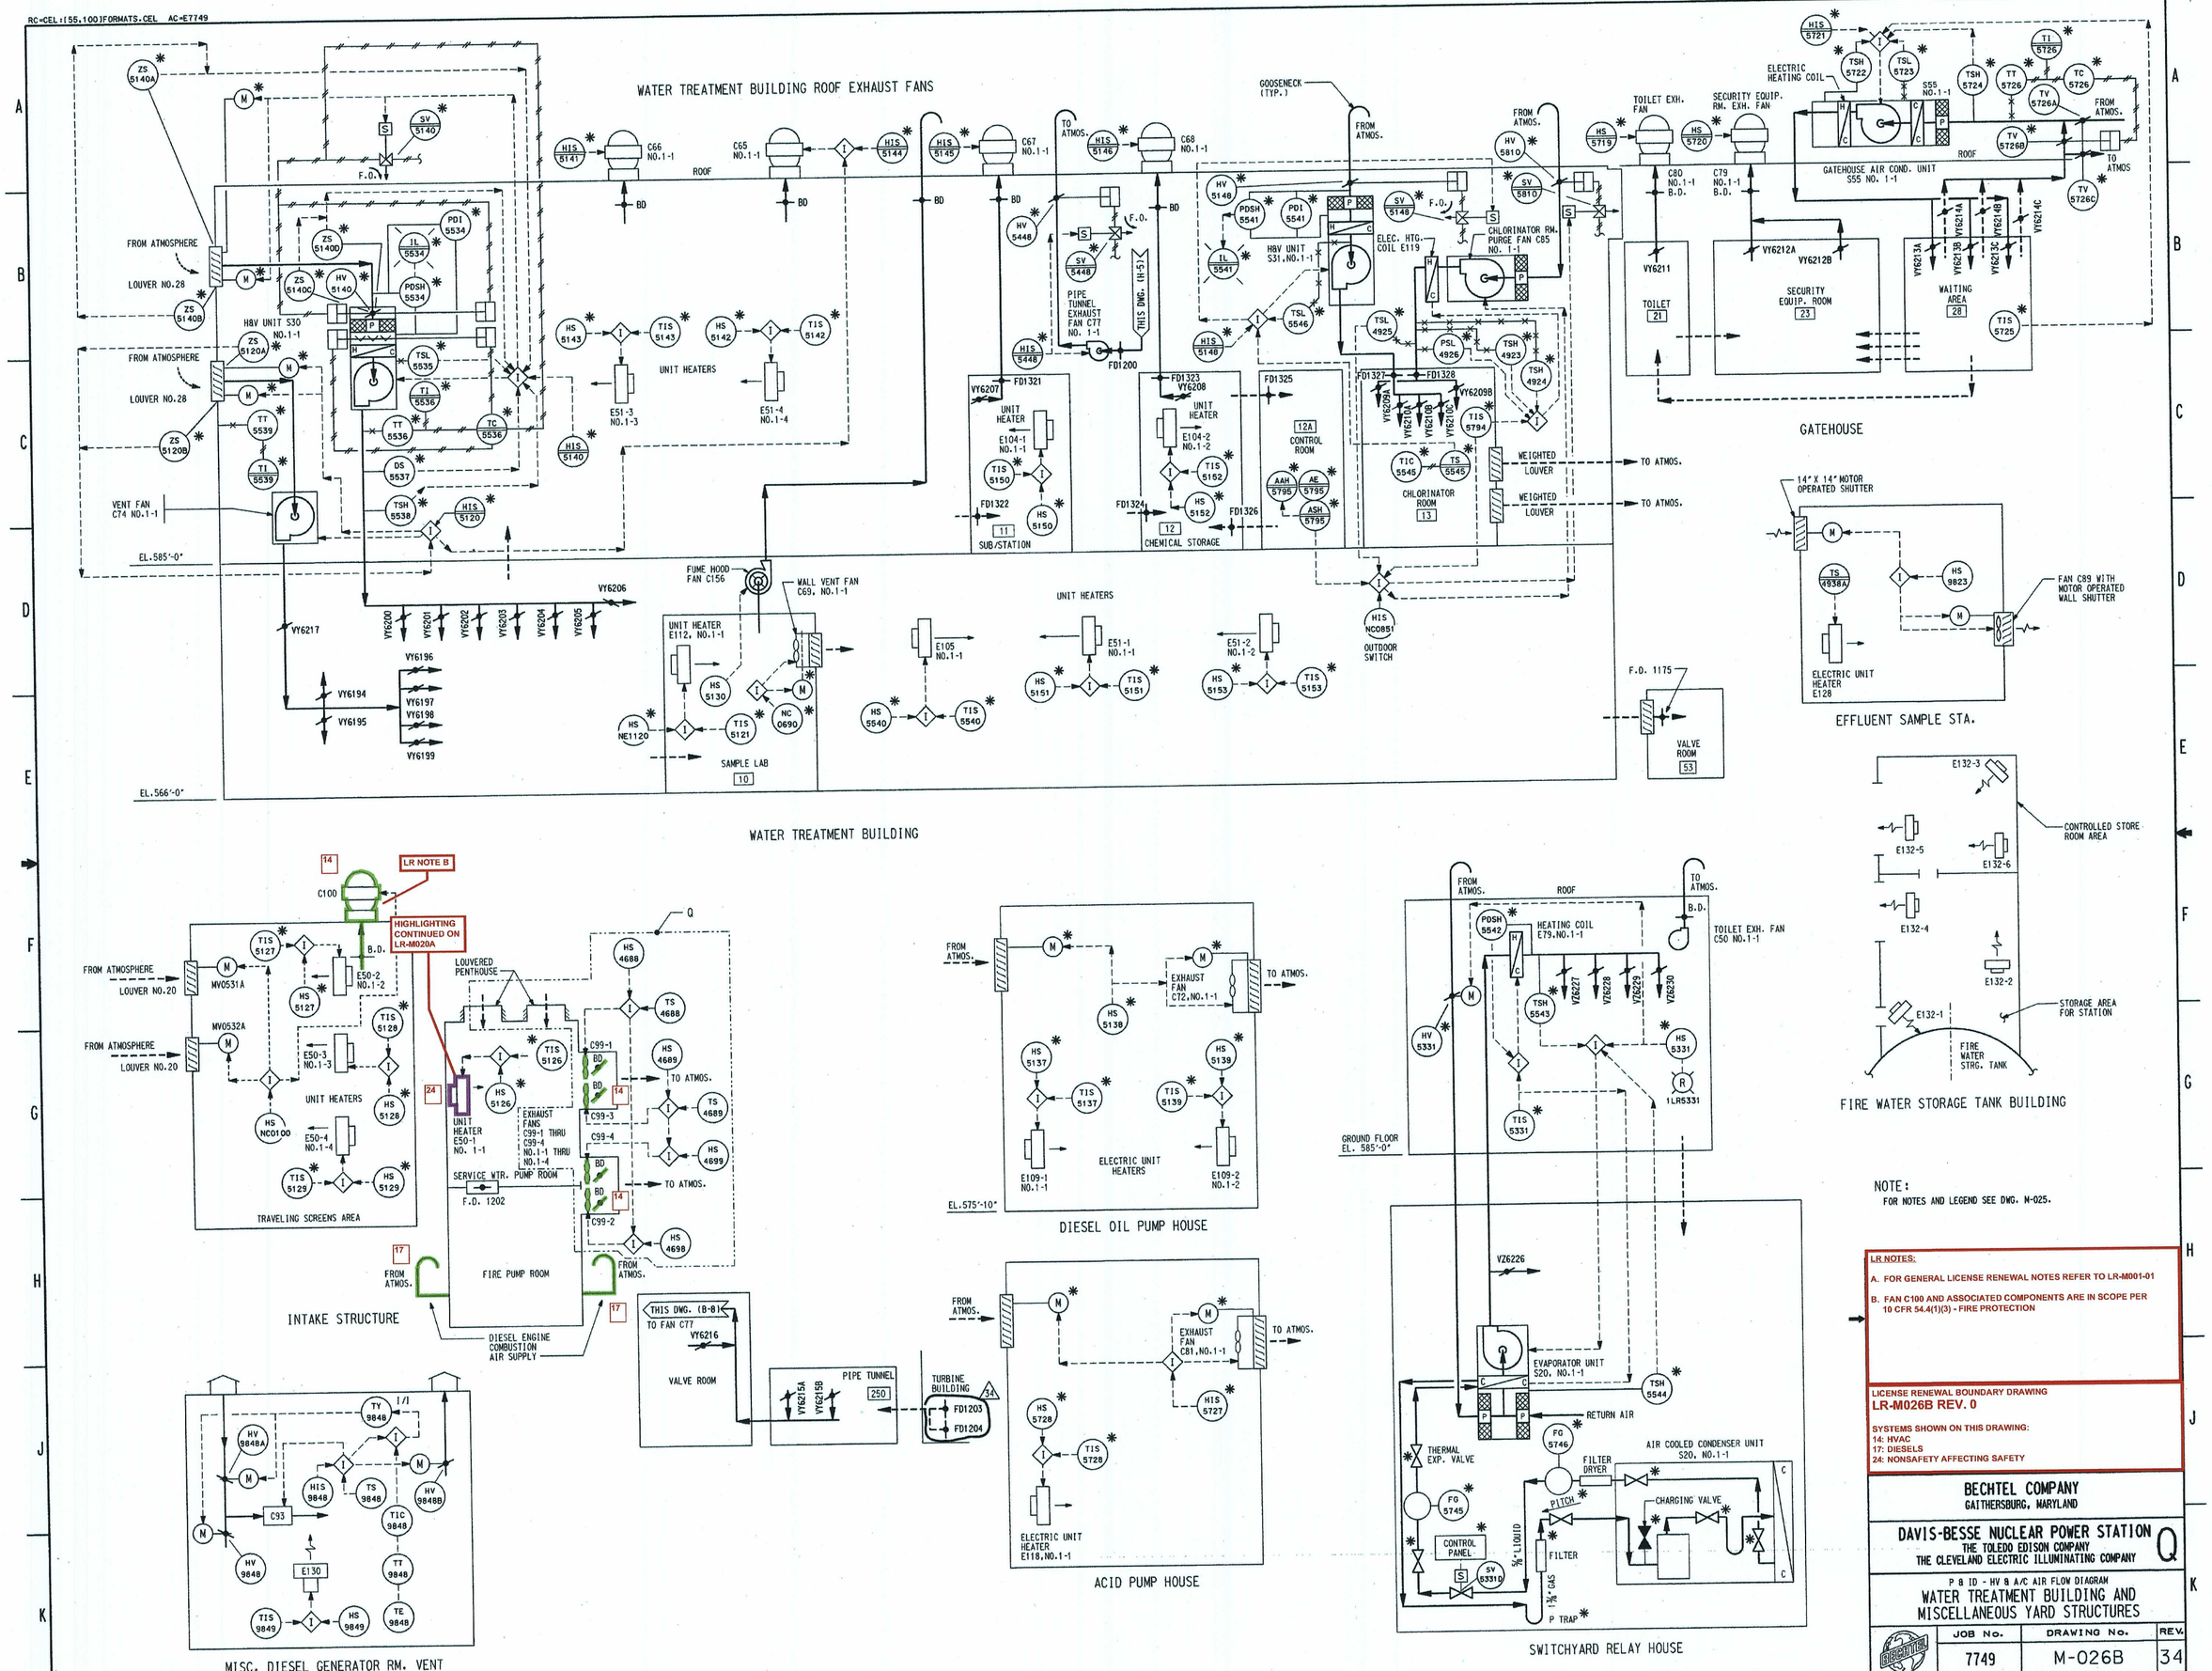

NOTE:
FOR NOTES AND LEGEND SEE DWG. M-025.

LR NOTES:

A. FOR GENERAL LICENSE RENEWAL NOTES REFER TO LR-M001-01

B. FAN C100 AND ASSOCIATED COMPONENTS ARE IN SCOPE PER 10 CFR 54.4(1)(3) - FIRE PROTECTION

LICENSE RENEWAL BOUNDARY DRAWING
LR-M026B REV. 0

SYSTEMS SHOWN ON THIS DRAWING:
14: HVAC
17: DIESELS
24: NONSAFETY AFFECTING SAFETY

BECHTEL COMPANY
GAITHERSBURG, MARYLAND

DAVIS-BESSE NUCLEAR POWER STATION
THE TOLEDO EDISON COMPANY
THE CLEVELAND ELECTRIC ILLUMINATING COMPANY

P & ID - HV & A/C AIR FLOW DIAGRAM
WATER TREATMENT BUILDING AND MISCELLANEOUS YARD STRUCTURES

JOB No.	DRAWING No.	REV.
7749	M-026B	34

DB 10-13-09 14 34X44 "E" SIZE

01 D 33