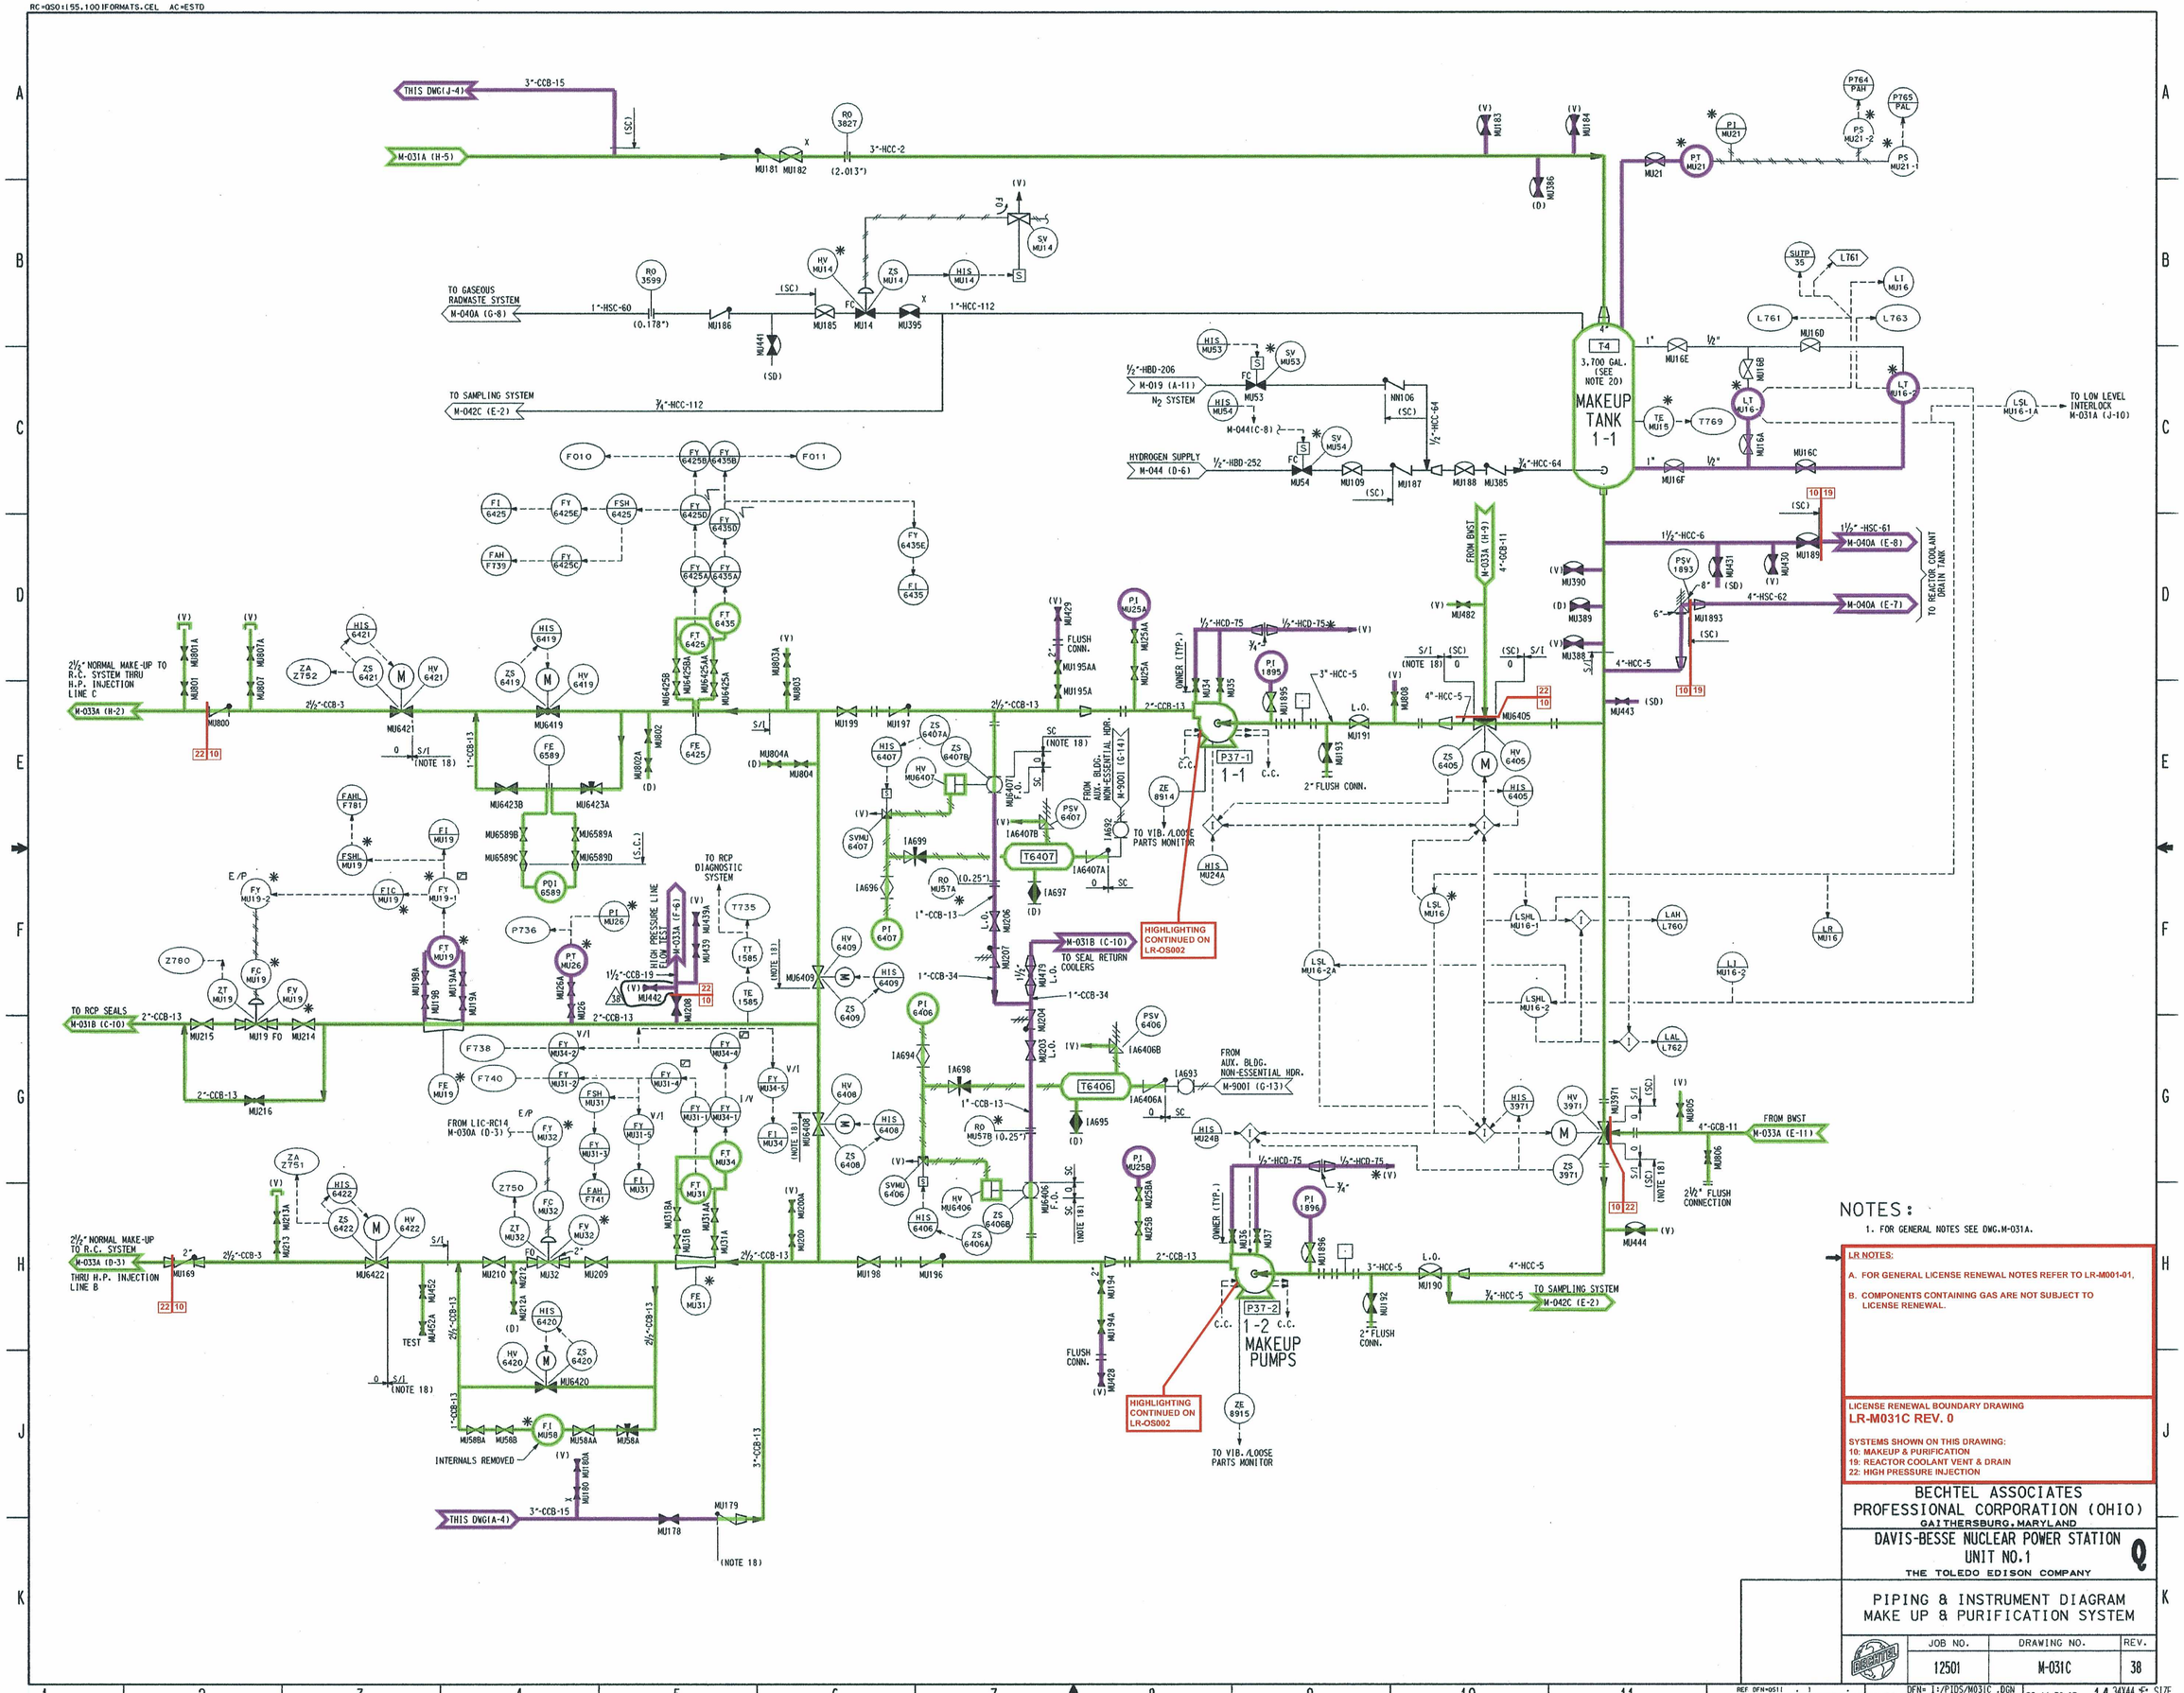

NOTES:

1. FOR GENERAL NOTES SEE DWG.M-031A.

LR NOTES:

A. FOR GENERAL LICENSE RENEWAL NOTES REFER TO LR-M001-01.

B. COMPONENTS CONTAINING GAS ARE NOT SUBJECT TO LICENSE RENEWAL.

LICENSE RENEWAL BOUNDARY DRAWING
LR-M031C REV. 0

SYSTEMS SHOWN ON THIS DRAWING:
10: MAKEUP & PURIFICATION
19: REACTOR COOLANT VENT & DRAIN
22: HIGH PRESSURE INJECTION

BECHTEL ASSOCIATES PROFESSIONAL CORPORATION (OHIO)
GAITHERSBURG, MARYLAND

DAVIS-BESSE NUCLEAR POWER STATION UNIT NO.1
THE TOLEDO EDISON COMPANY

PIPING & INSTRUMENT DIAGRAM
MAKE UP & PURIFICATION SYSTEM

JOB NO.	DRAWING NO.	REV.
12501	M-031C	38

DB 11-30-07 14 34X44 "E" SIZE

D-48

01 D48