Figure 2.2.4-1—Emergency Feedwater System Functional Arrangement
Sheet 1 of 4

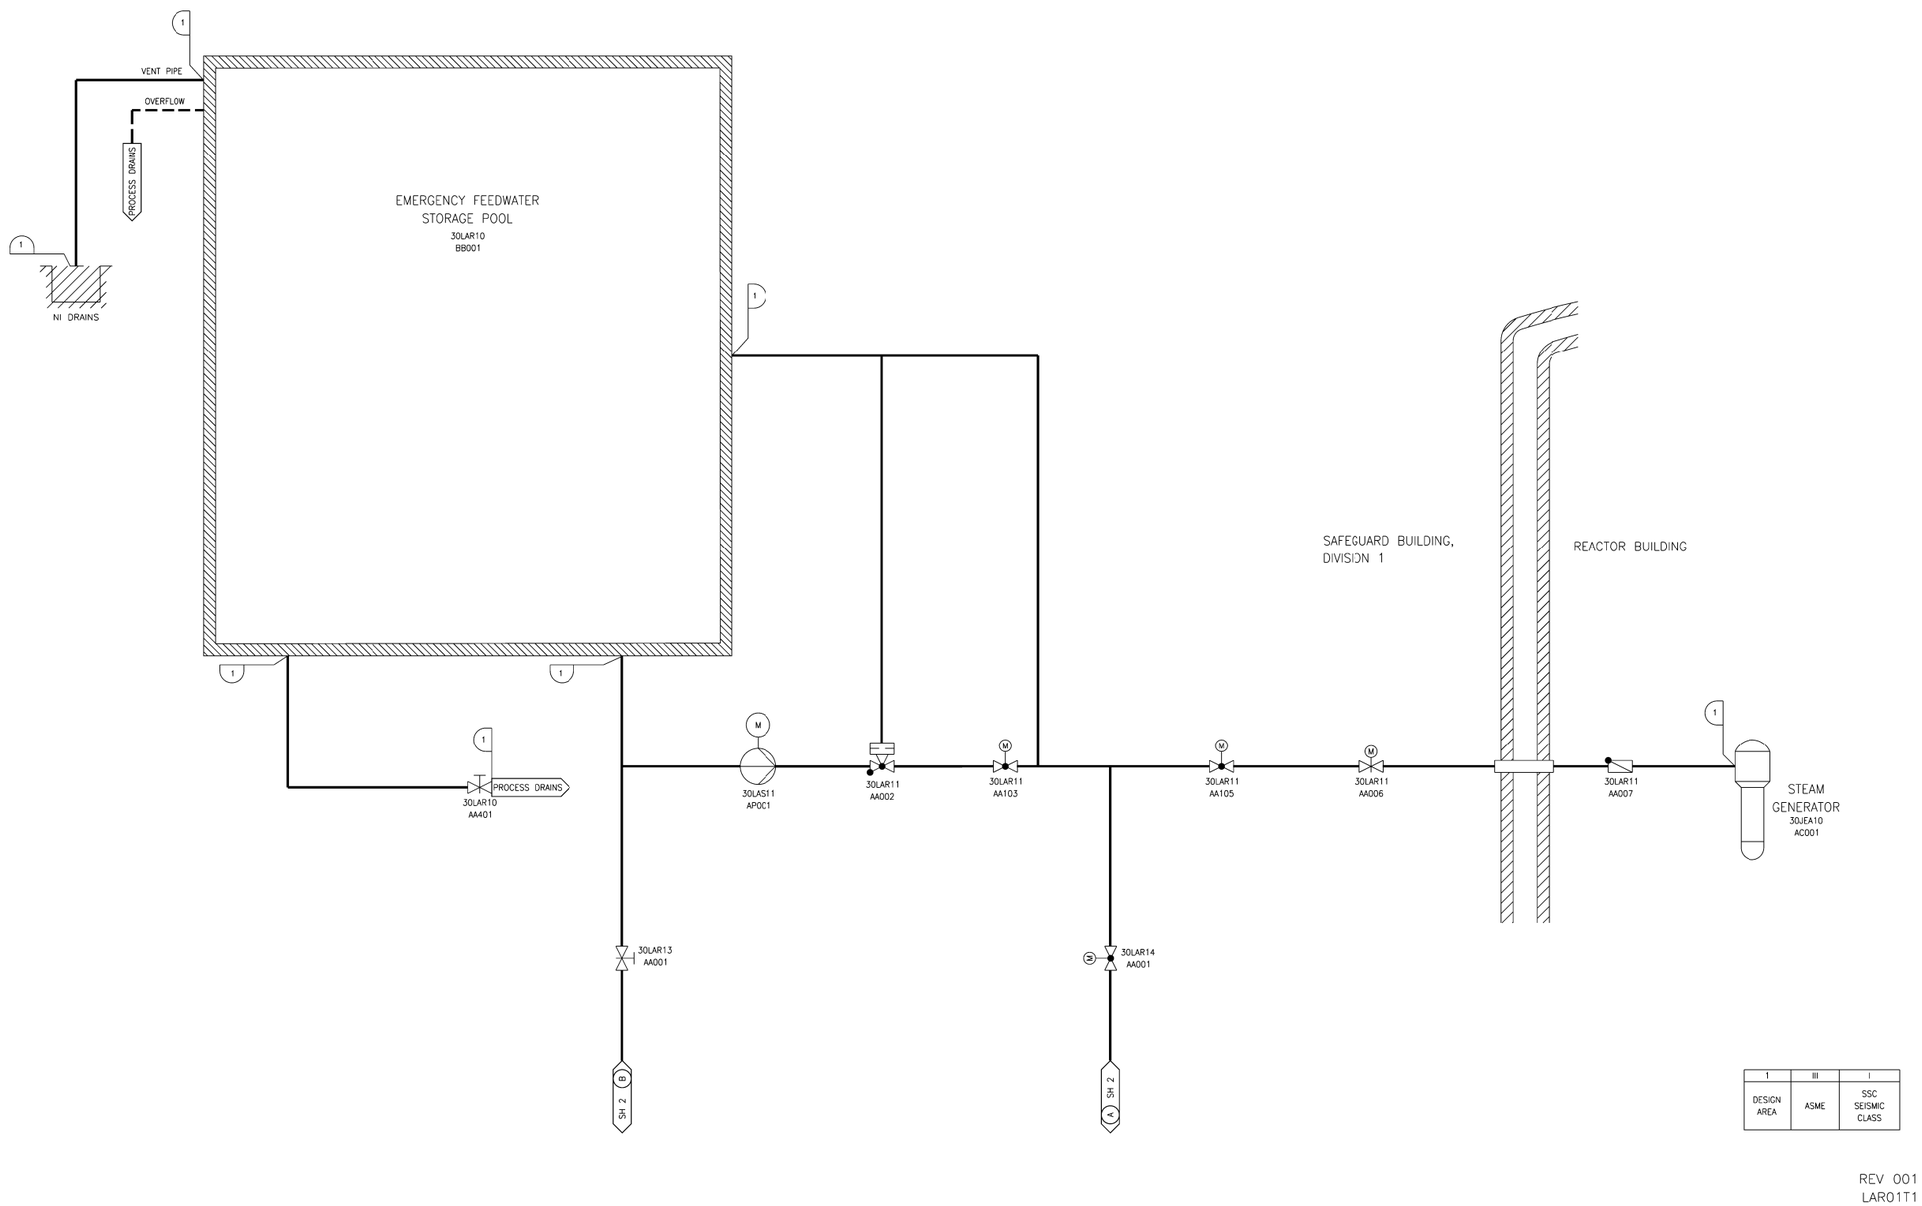

Figure 2.2.4-1—Emergency Feedwater System Functional Arrangement
Sheet 2 of 4

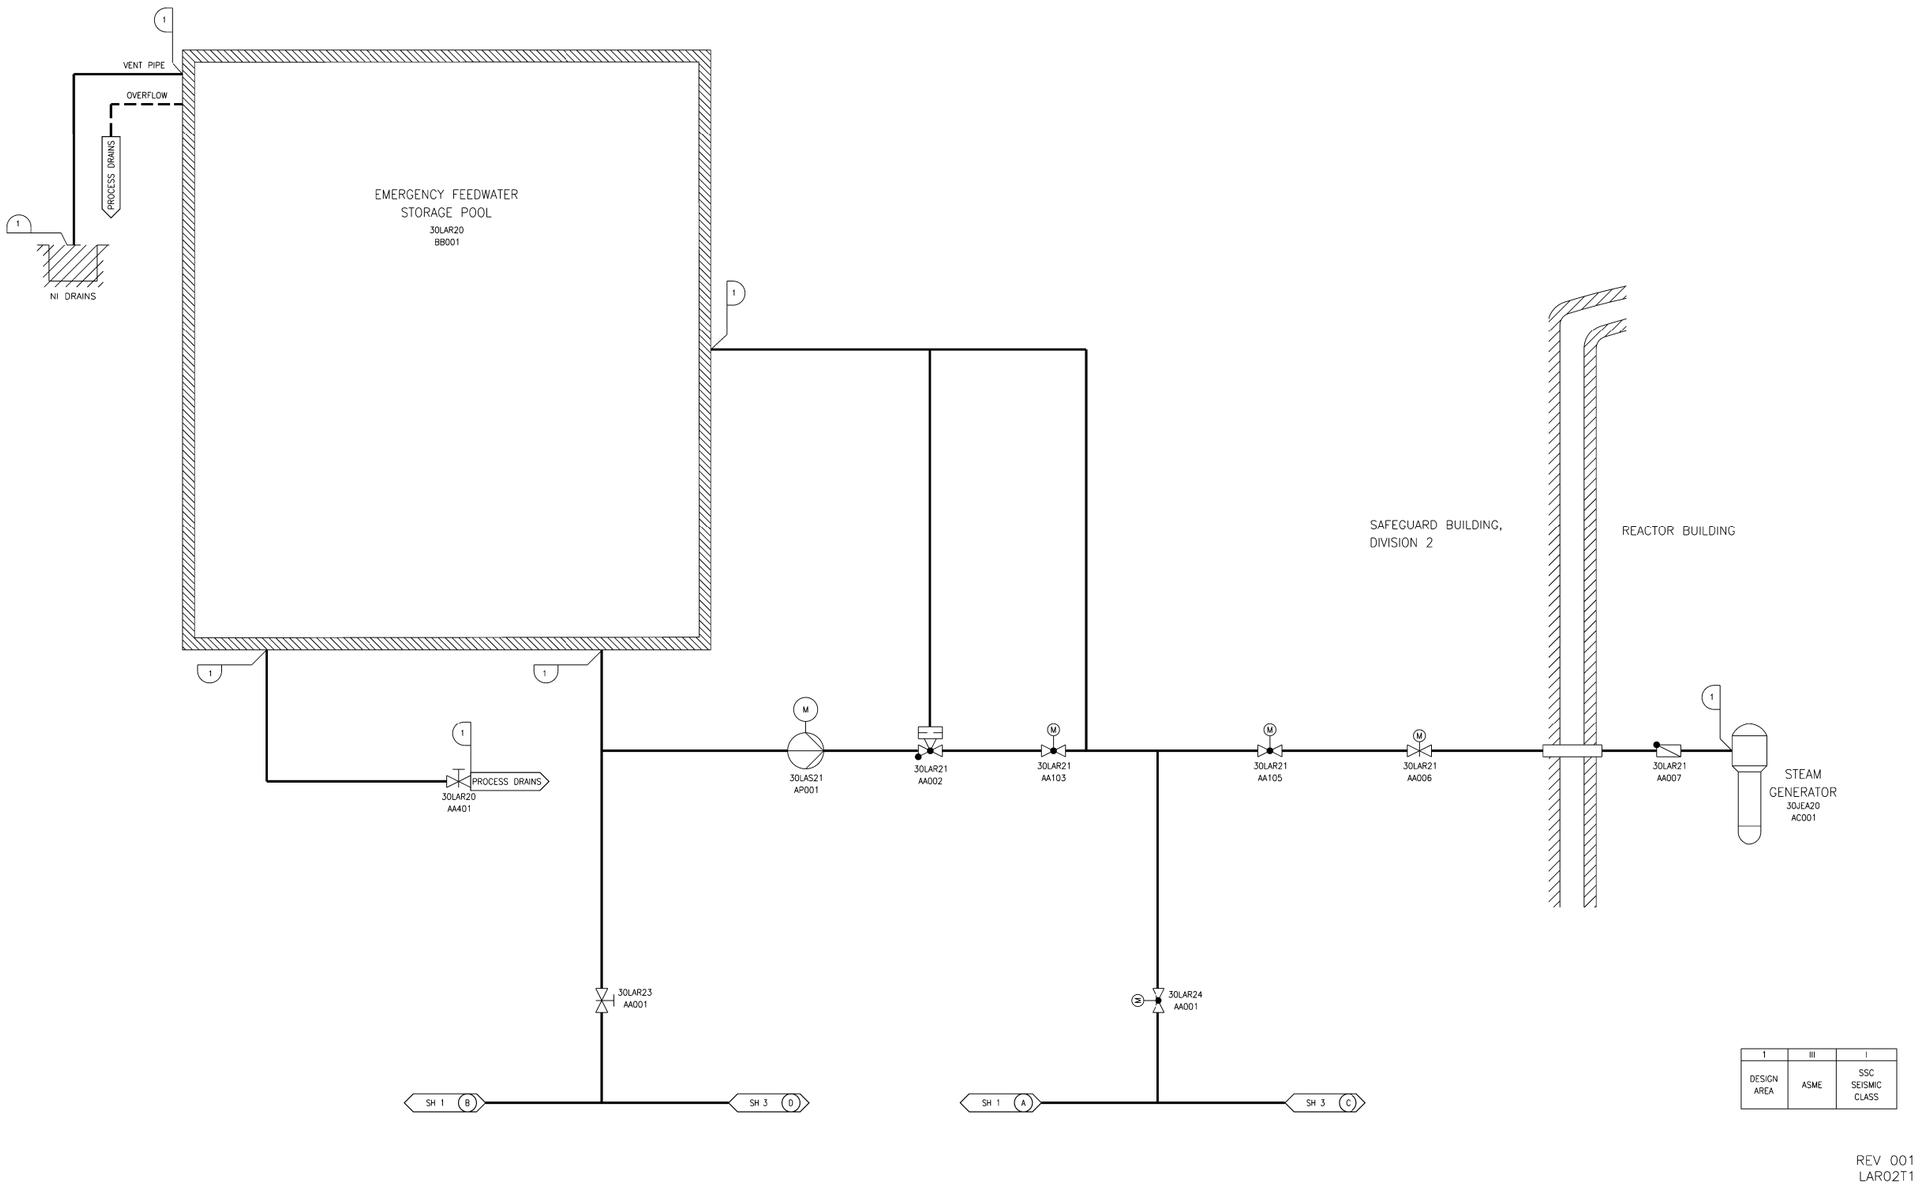

Figure 2.2.4-1—Emergency Feedwater System Functional Arrangement
Sheet 3 of 4

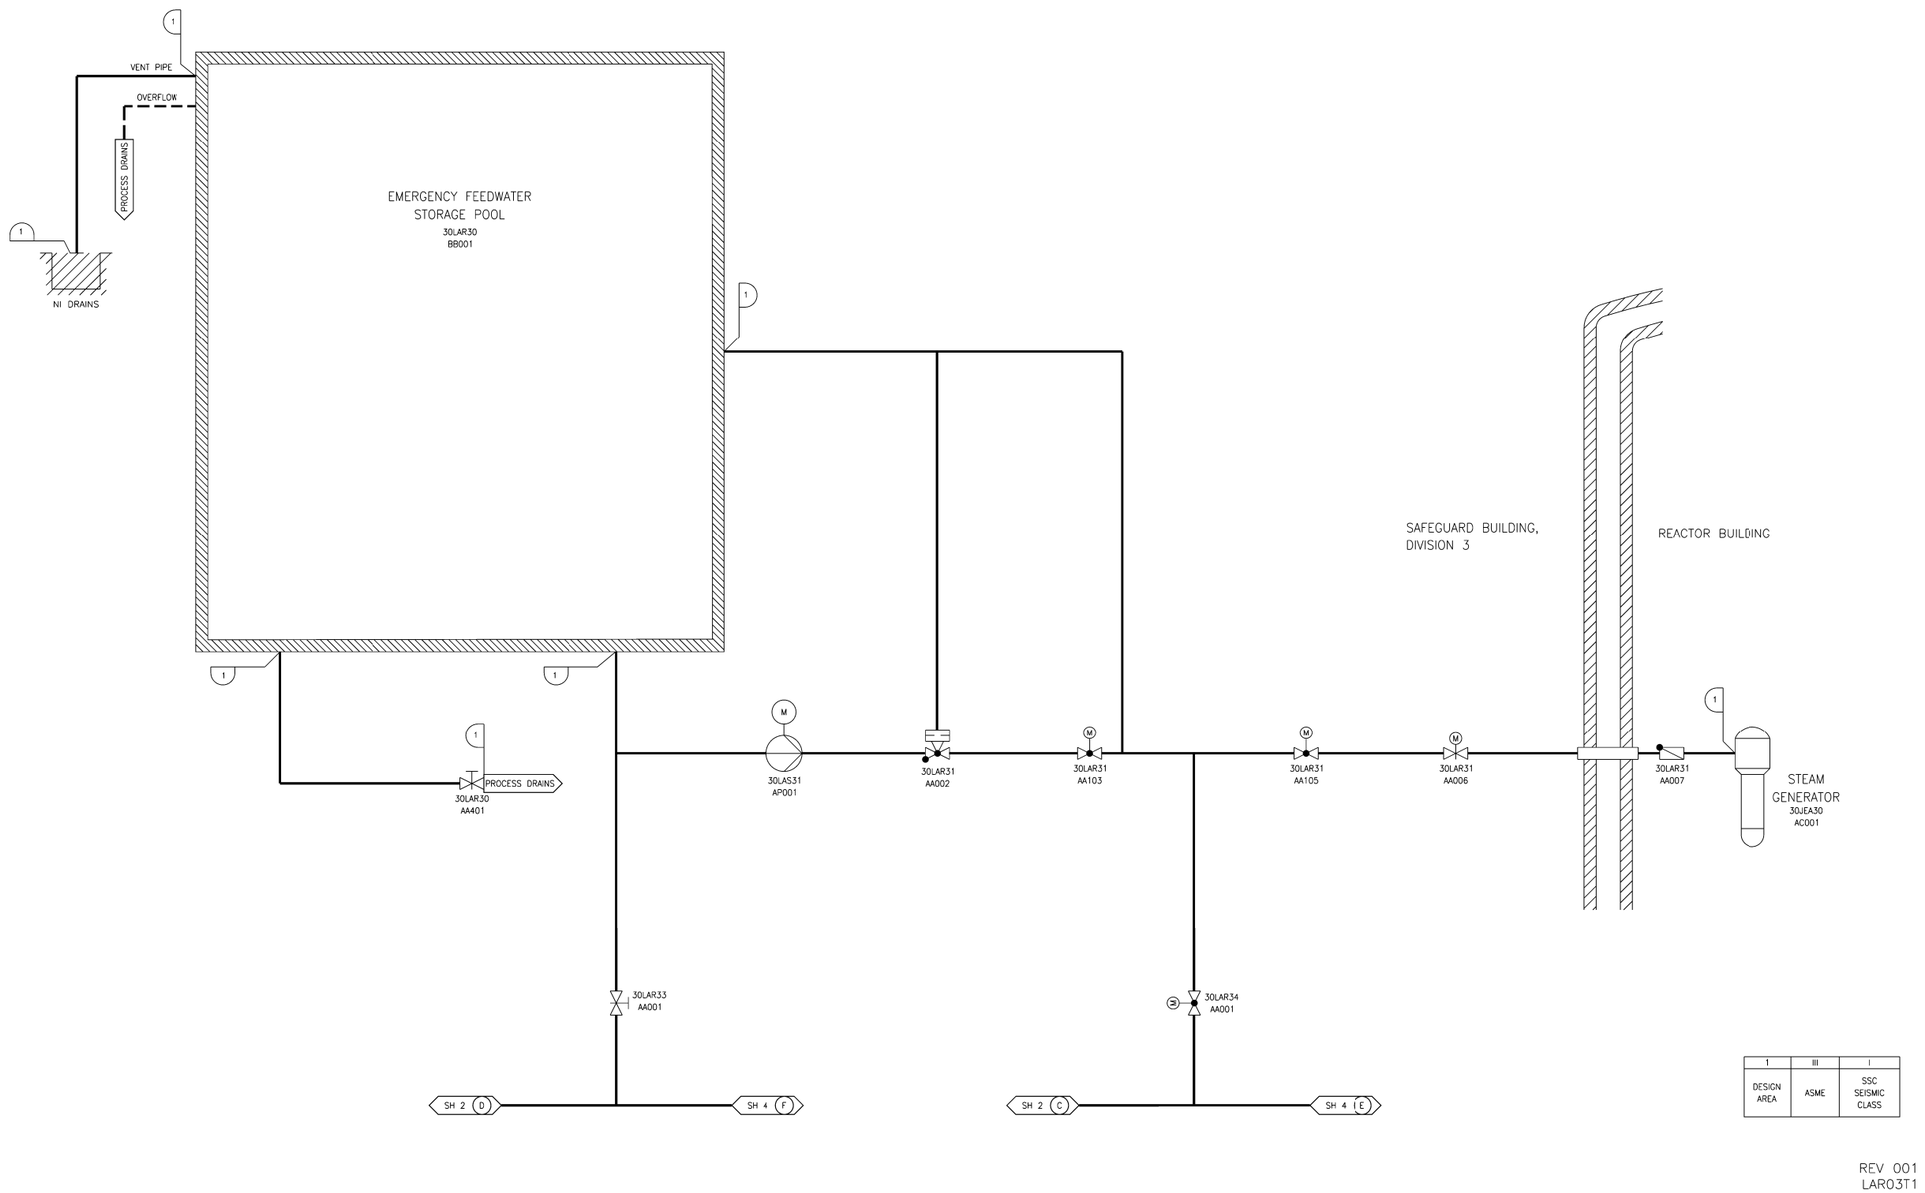

Figure 2.2.4-1—Emergency Feedwater System Functional Arrangement
Sheet 4 of 4

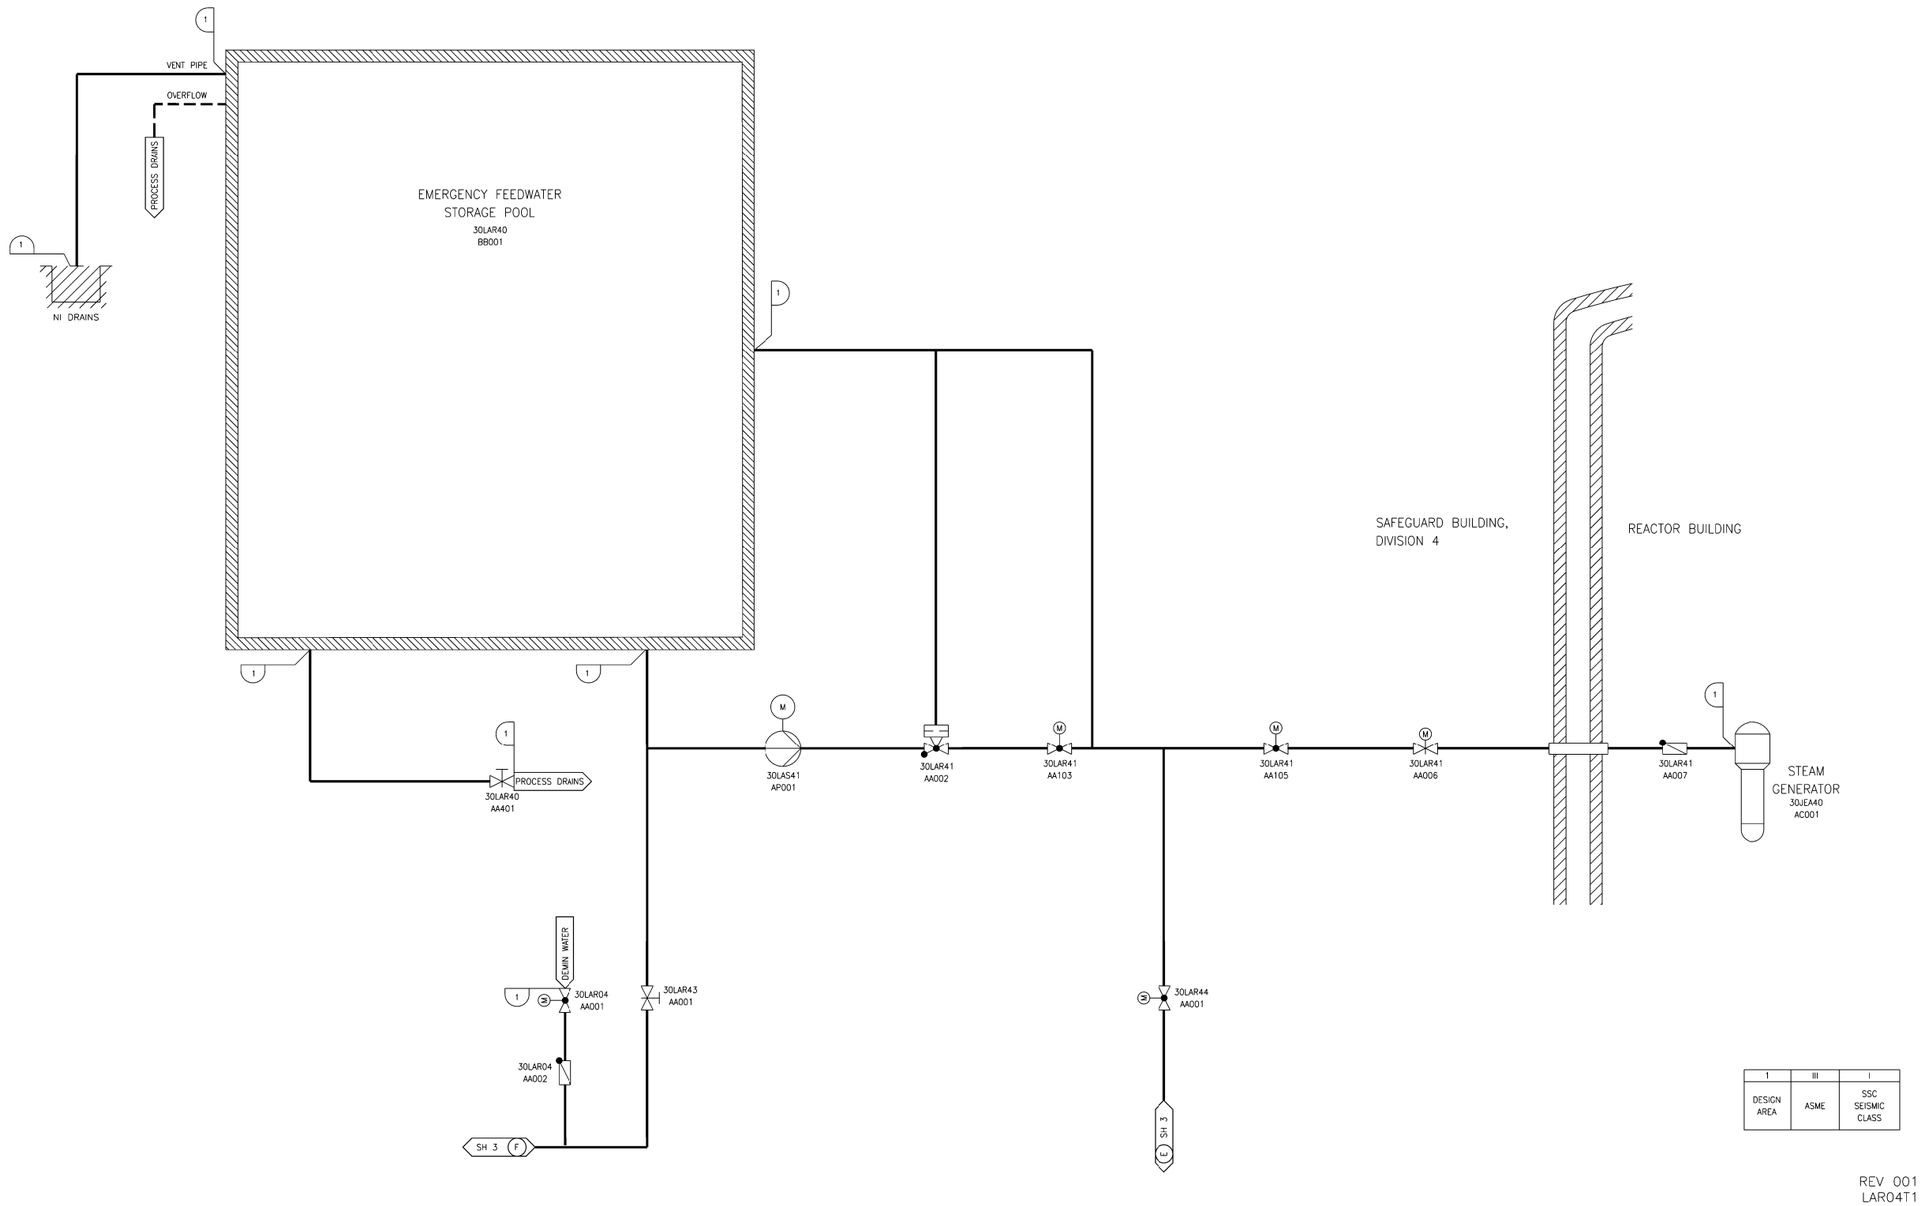

Next File