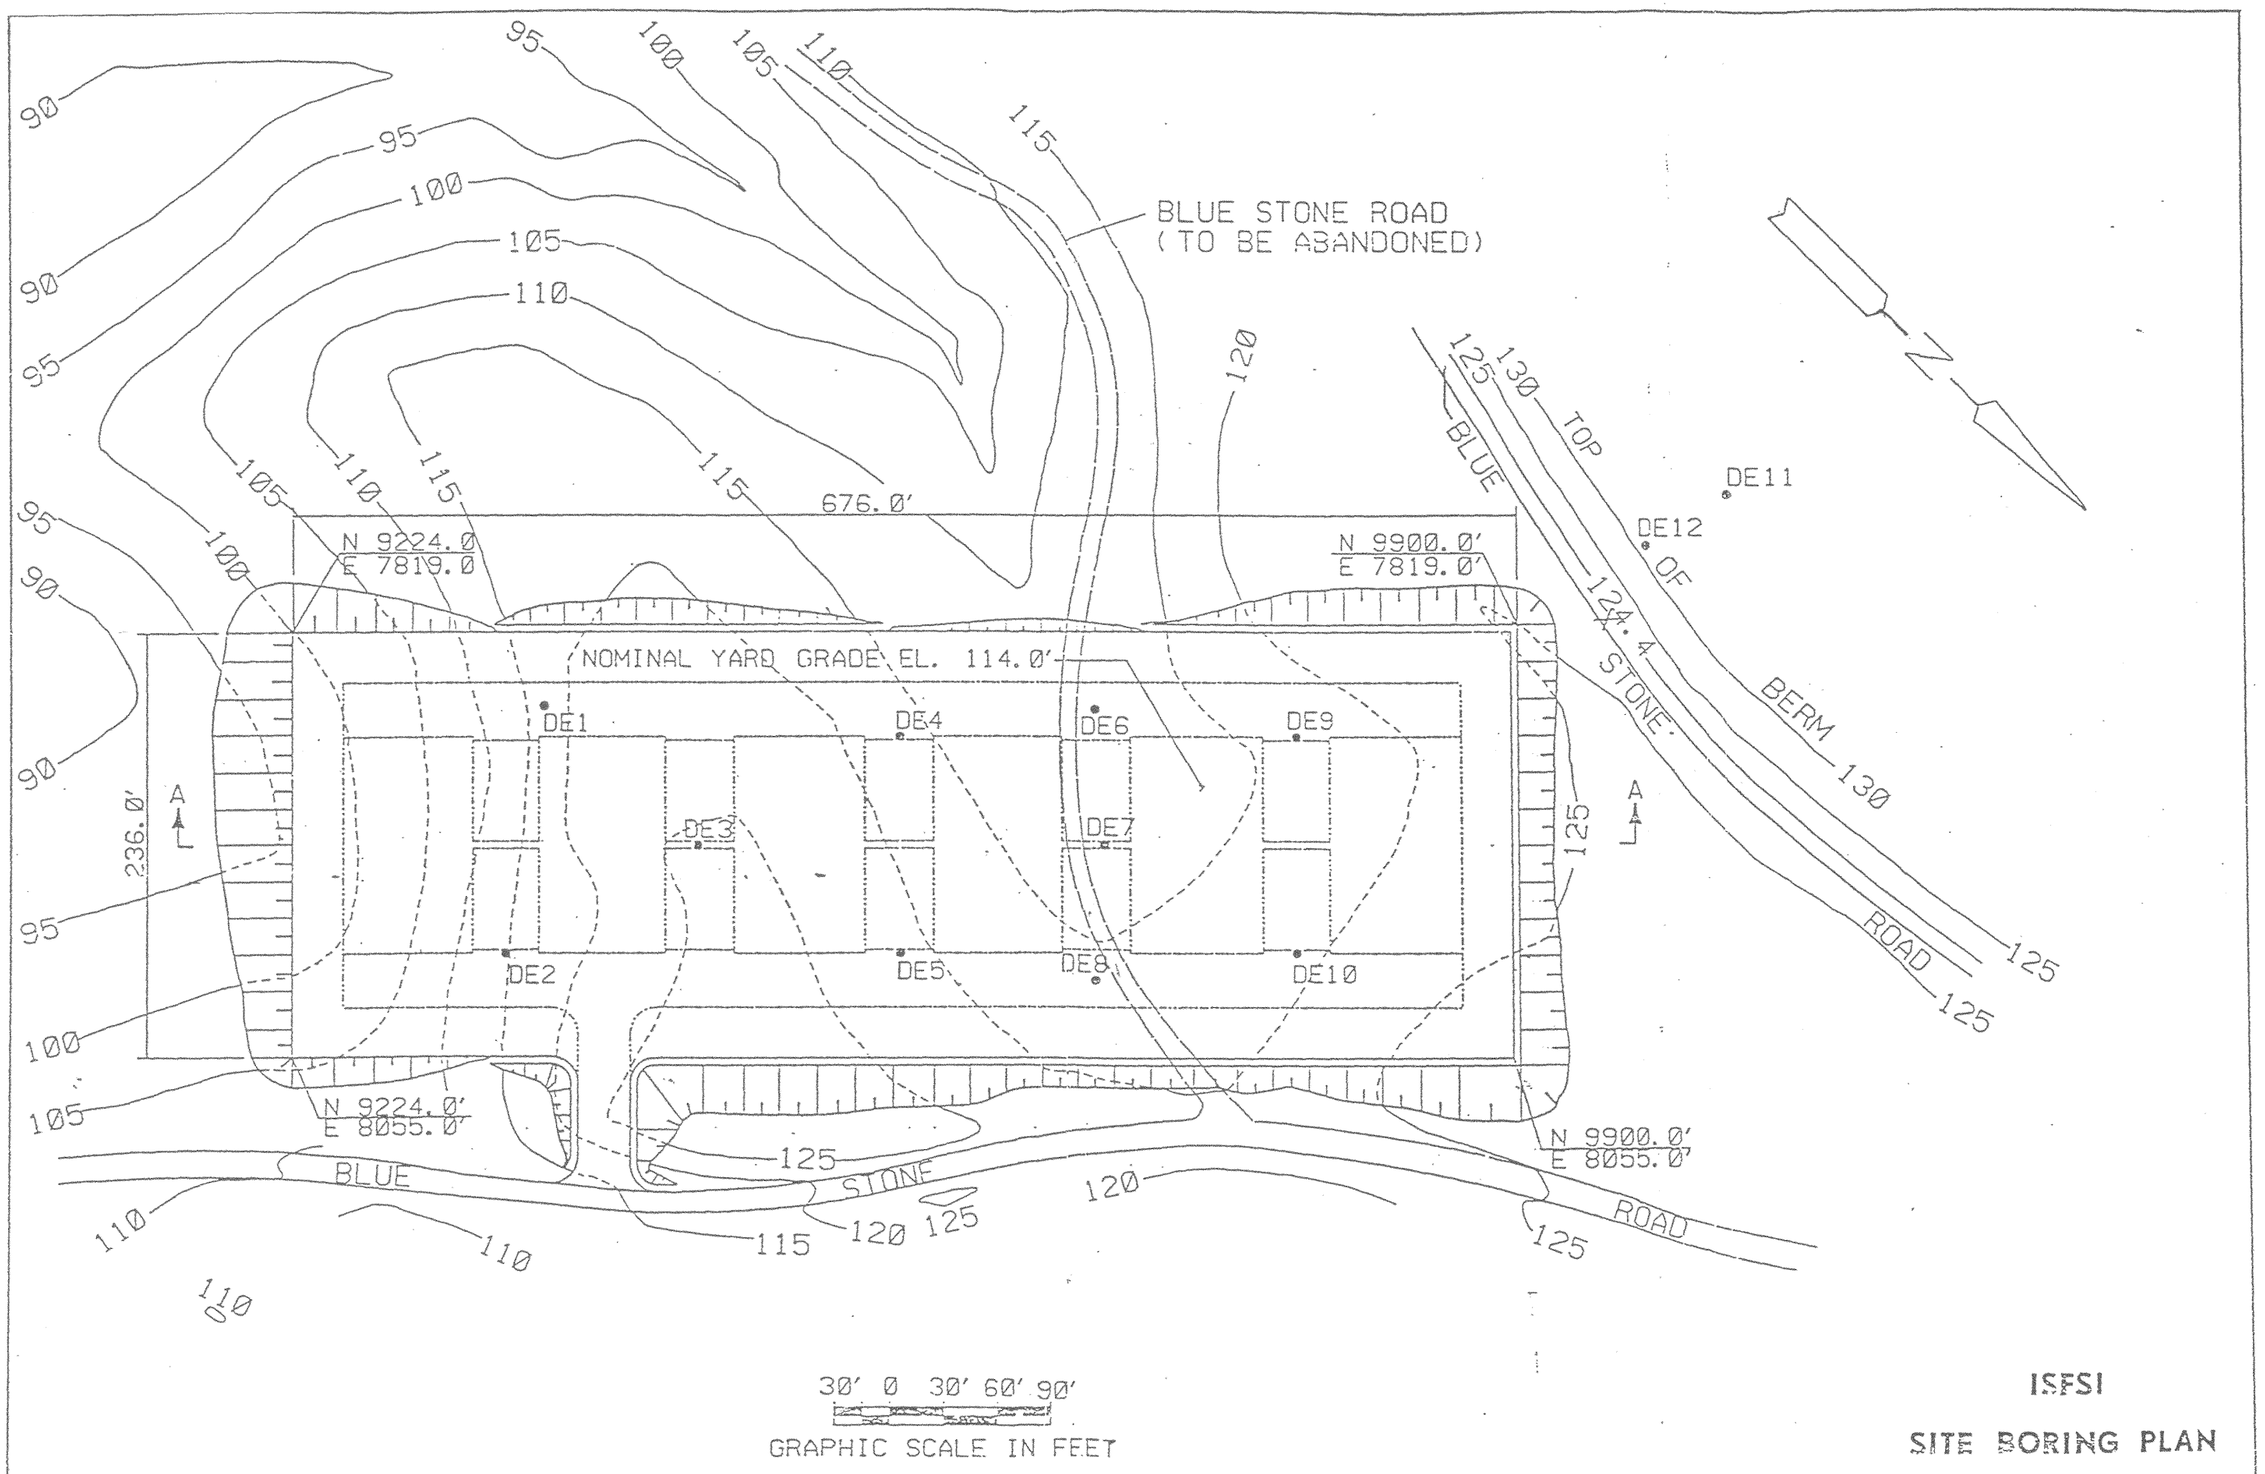

ISFSI

SITE BORING PLAN

FIGURE 2.6-7