ANALYZE & MARK THE FIRST FOR ALL SAFETY CONSIDERATIONS IN DESIGN OR CONSTRUCTION

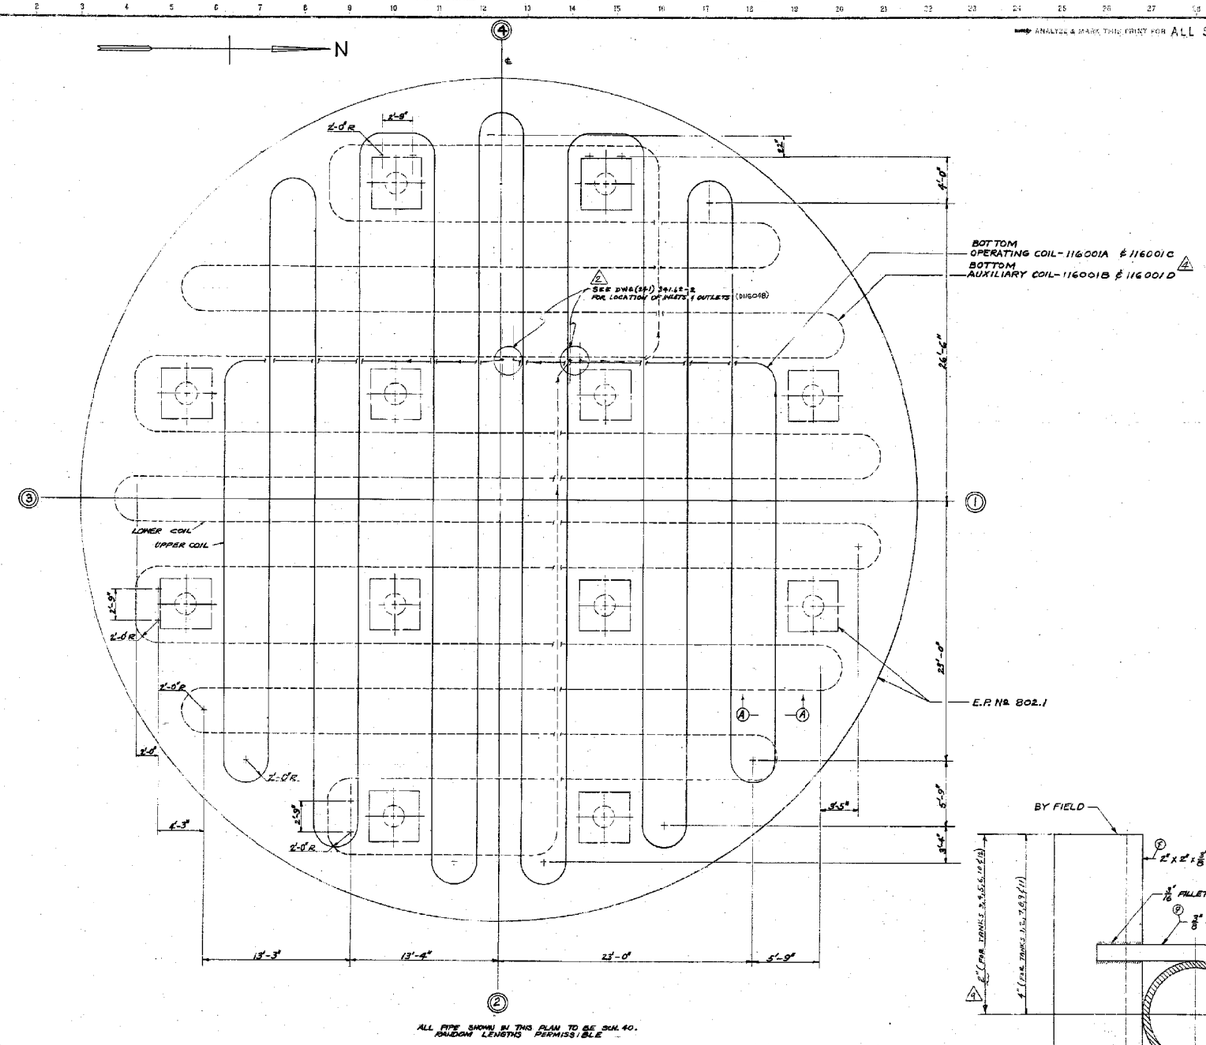

PLAN
SCALE - 1/4" = 1'-0"

BOTTOM COOLING COILS FOR WASTE STORAGE TANKS
MATERIAL AS NOTED
116001 A & B AS SHOWN
116001 C & D OPPOSITE HAND ABOUT N-S ℄

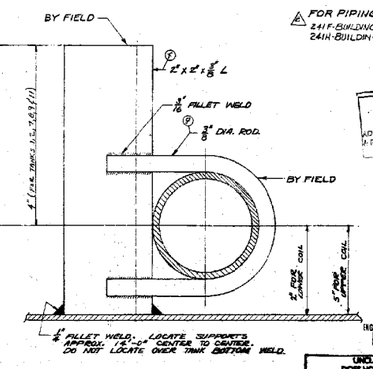

TYPICAL COIL SUPPORT SECTION (A)

TANK EQUIPMENT PIECE No.	EQUIPMENT PIPE No. BOTTOM CNT.	116001A	116001B	116001C	116001D	REMOVE PIPING PROJECT
802.1-1	241F-341.62-1	/	/			241F 581 [illegible]
802.1-2	241F-341.62-2			/	/	241F 581 [illegible]
802.1-3	241F-341.62-3	/	/			241F 581 [illegible]
802.1-4	241F-341.62-4			/	/	241F 581 [illegible]
802.1-5	241F-341.62-5	/	/			241F 581 [illegible]
802.1-6	241F-341.62-6			/	/	241F 581 [illegible]
802.1-7	241F-341.62-7	/	/			241F 581 [illegible]
802.1-8	241F-341.62-8			/	/	241F 581 [illegible]
802.1-9	241F-341.62-9	/	/			241F 581 [illegible]
802.1-10	241F-341.62-10			/	/	241F 581 [illegible]
802.1-11	241F-341.62-11	/	/			241F 581 [illegible]
802.1-12	241F-341.62-12			/	/	241F 581 [illegible]

NOTES:

FOR VERTICAL COILS SEE: DETAIL 116048

FOR ALL GENERAL NOTES SEE: DETAIL 116048

FOR TANK DIMENSIONS SEE: W-145573

FOR PIPING TO VESSEL SEE:
241F-BUILDING - W146576
241H-BUILDING - W146436

DETAIL 116001
[redacted]

CHEMICAL PLANTS DIVISION
OF BLAW-KNOX CO., PITTSBURGH, PA.

CONTRACT NO.	DW DRAWING NO.	REV.
BKC-3555	(241) 341.62-1	A

APPROVED BY	APPROVAL DATE
R.S.E.	10-19-51
W.D.C.	10-26-51
K.W.B.	10-31-51
W.F.O.	10-31-51
F.L.S.	10-24-51

SAVANNAH RIVER PLANT
200 AREA - BLDG. 241-F&H
BOTTOM COOLING COILS
WASTE STORAGE TANK

DOCUMENT CONTAINS UNCLASSIFIED CONTROLLED NUCLEAR INFORMATION

UNCLASSIFIED DOES NOT CONTAIN UNCLASSIFIED CONTROLLED NUCLEAR INFORMATION

INVENTORIED BY [illegible] DATE 5/16/94

PROCUREMENT OF TANKS - E.P. 802.1 - BY DESIGN DIVISION
PROCUREMENT OF PIPE FOR COILS - E.P. 241-341.62-1 - BY DESIGN DIVISION
PROCUREMENT OF SUPPORTS, HANGERS, OTHER MAT'L - BY FIELD

TOLERANCES ON ALL DIMENSIONS THIS PROJECT SHEET ONLY, EXCEPT AS NOTED: TO BE DECIMAL FRACTIONAL

PROJ. No. 8980-1
SCALE AS NOTED
DRAWN BY P. RABINYDA
ELECTRICAL BY J. MALTBY
APPROVED BY [illegible]
APPROVED BY [illegible]

DETAIL 116001

D116001