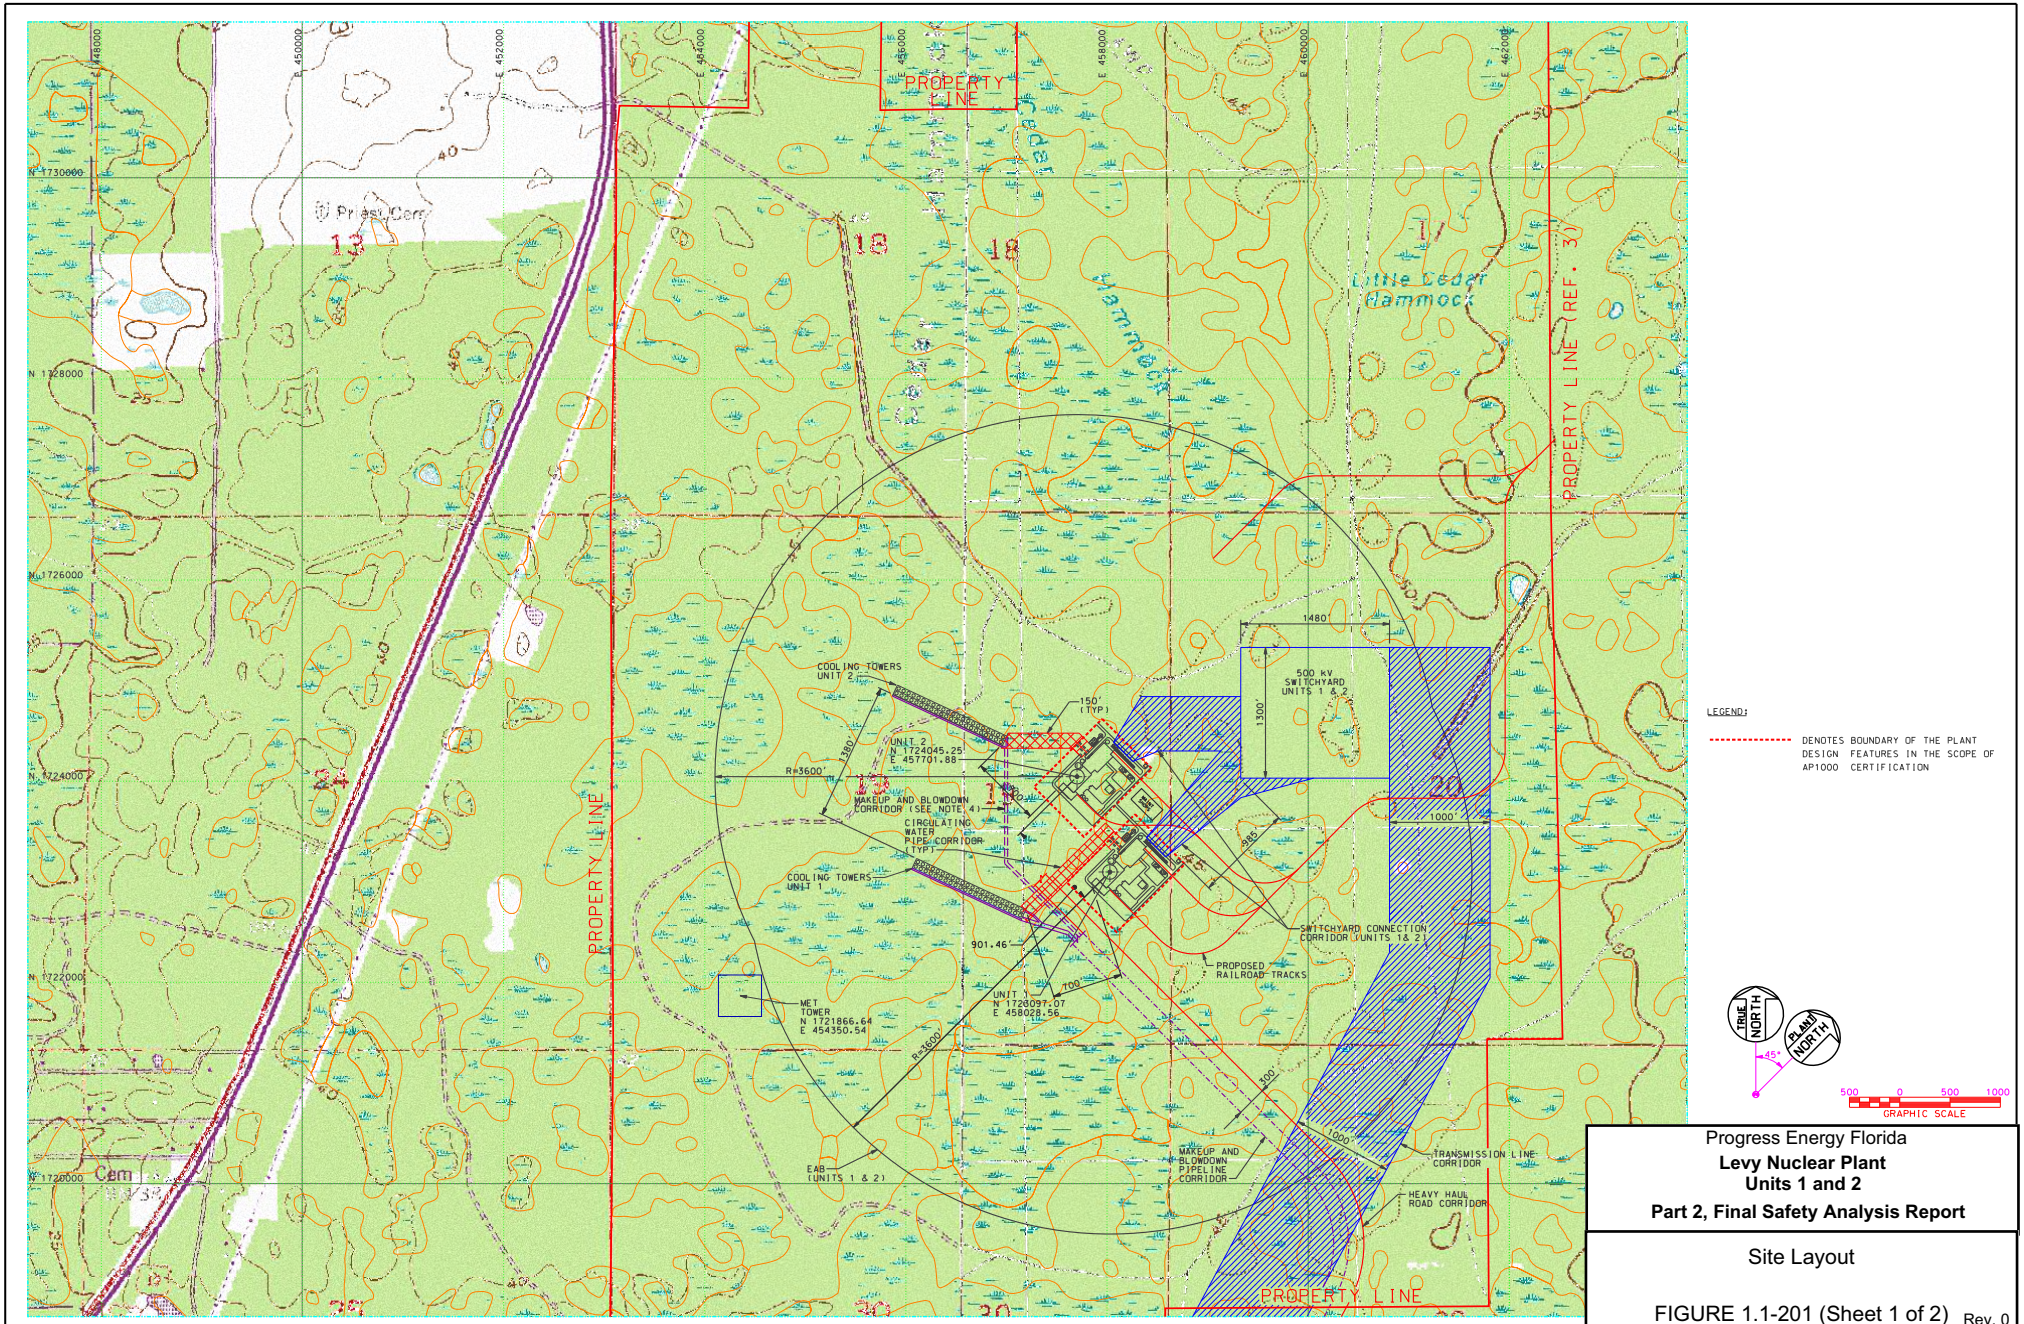

LEGEND:

DENOTES BOUNDARY OF THE PLANT DESIGN FEATURES IN THE SCOPE OF AP1000 CERTIFICATION

Progress Energy Florida

Levy Nuclear Plant
Units 1 and 2

Part 2, Final Safety Analysis Report

Site Layout

FIGURE 1.1-201 (Sheet 1 of 2) Rev. 0

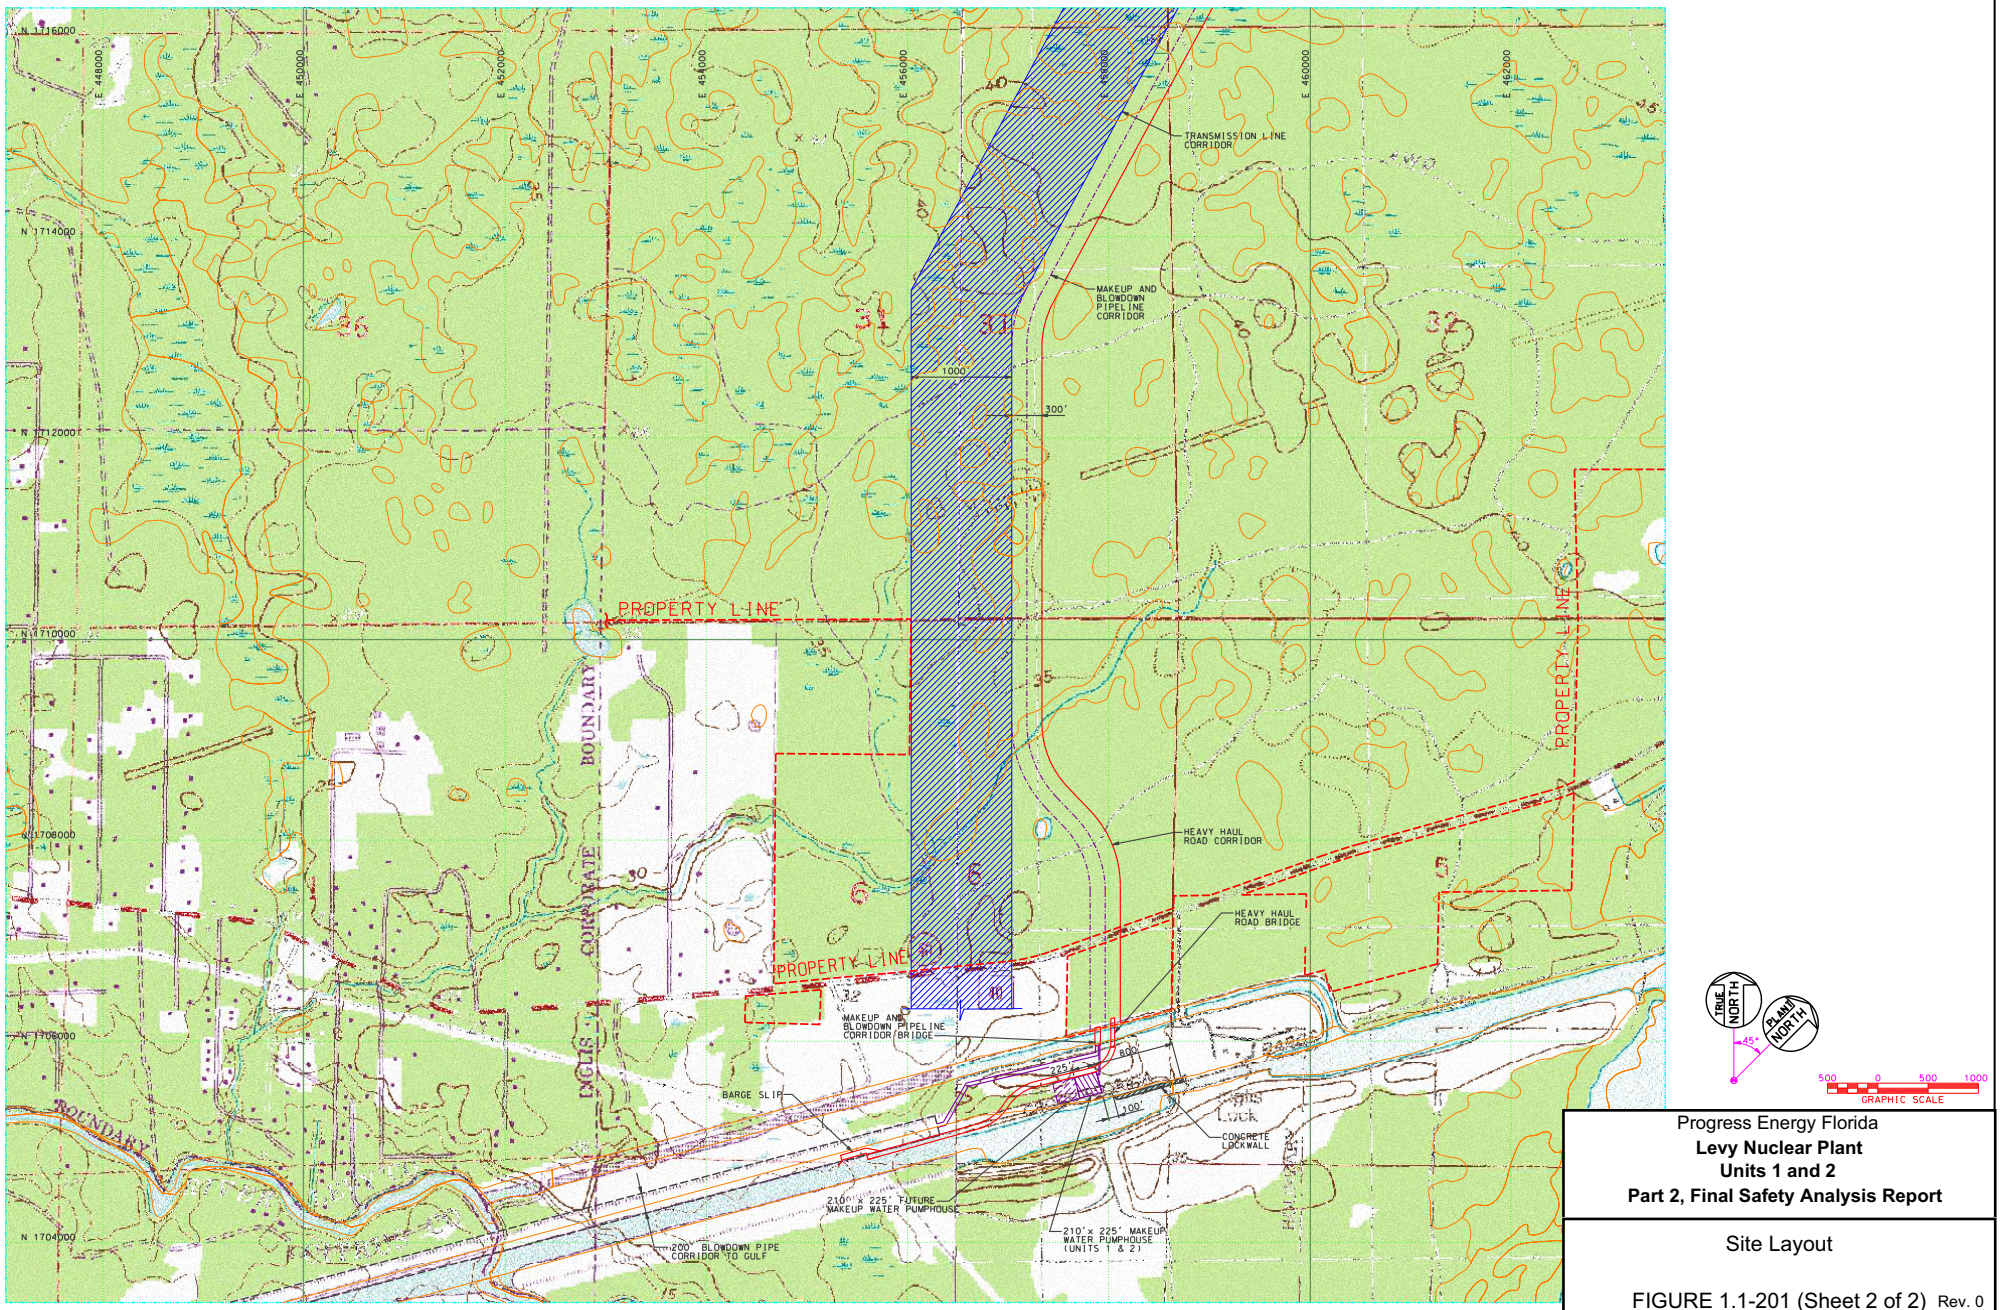

Progress Energy Florida

Levy Nuclear Plant
Units 1 and 2
Part 2, Final Safety Analysis Report

Site Layout

FIGURE 1.1-201 (Sheet 2 of 2) Rev. 0